



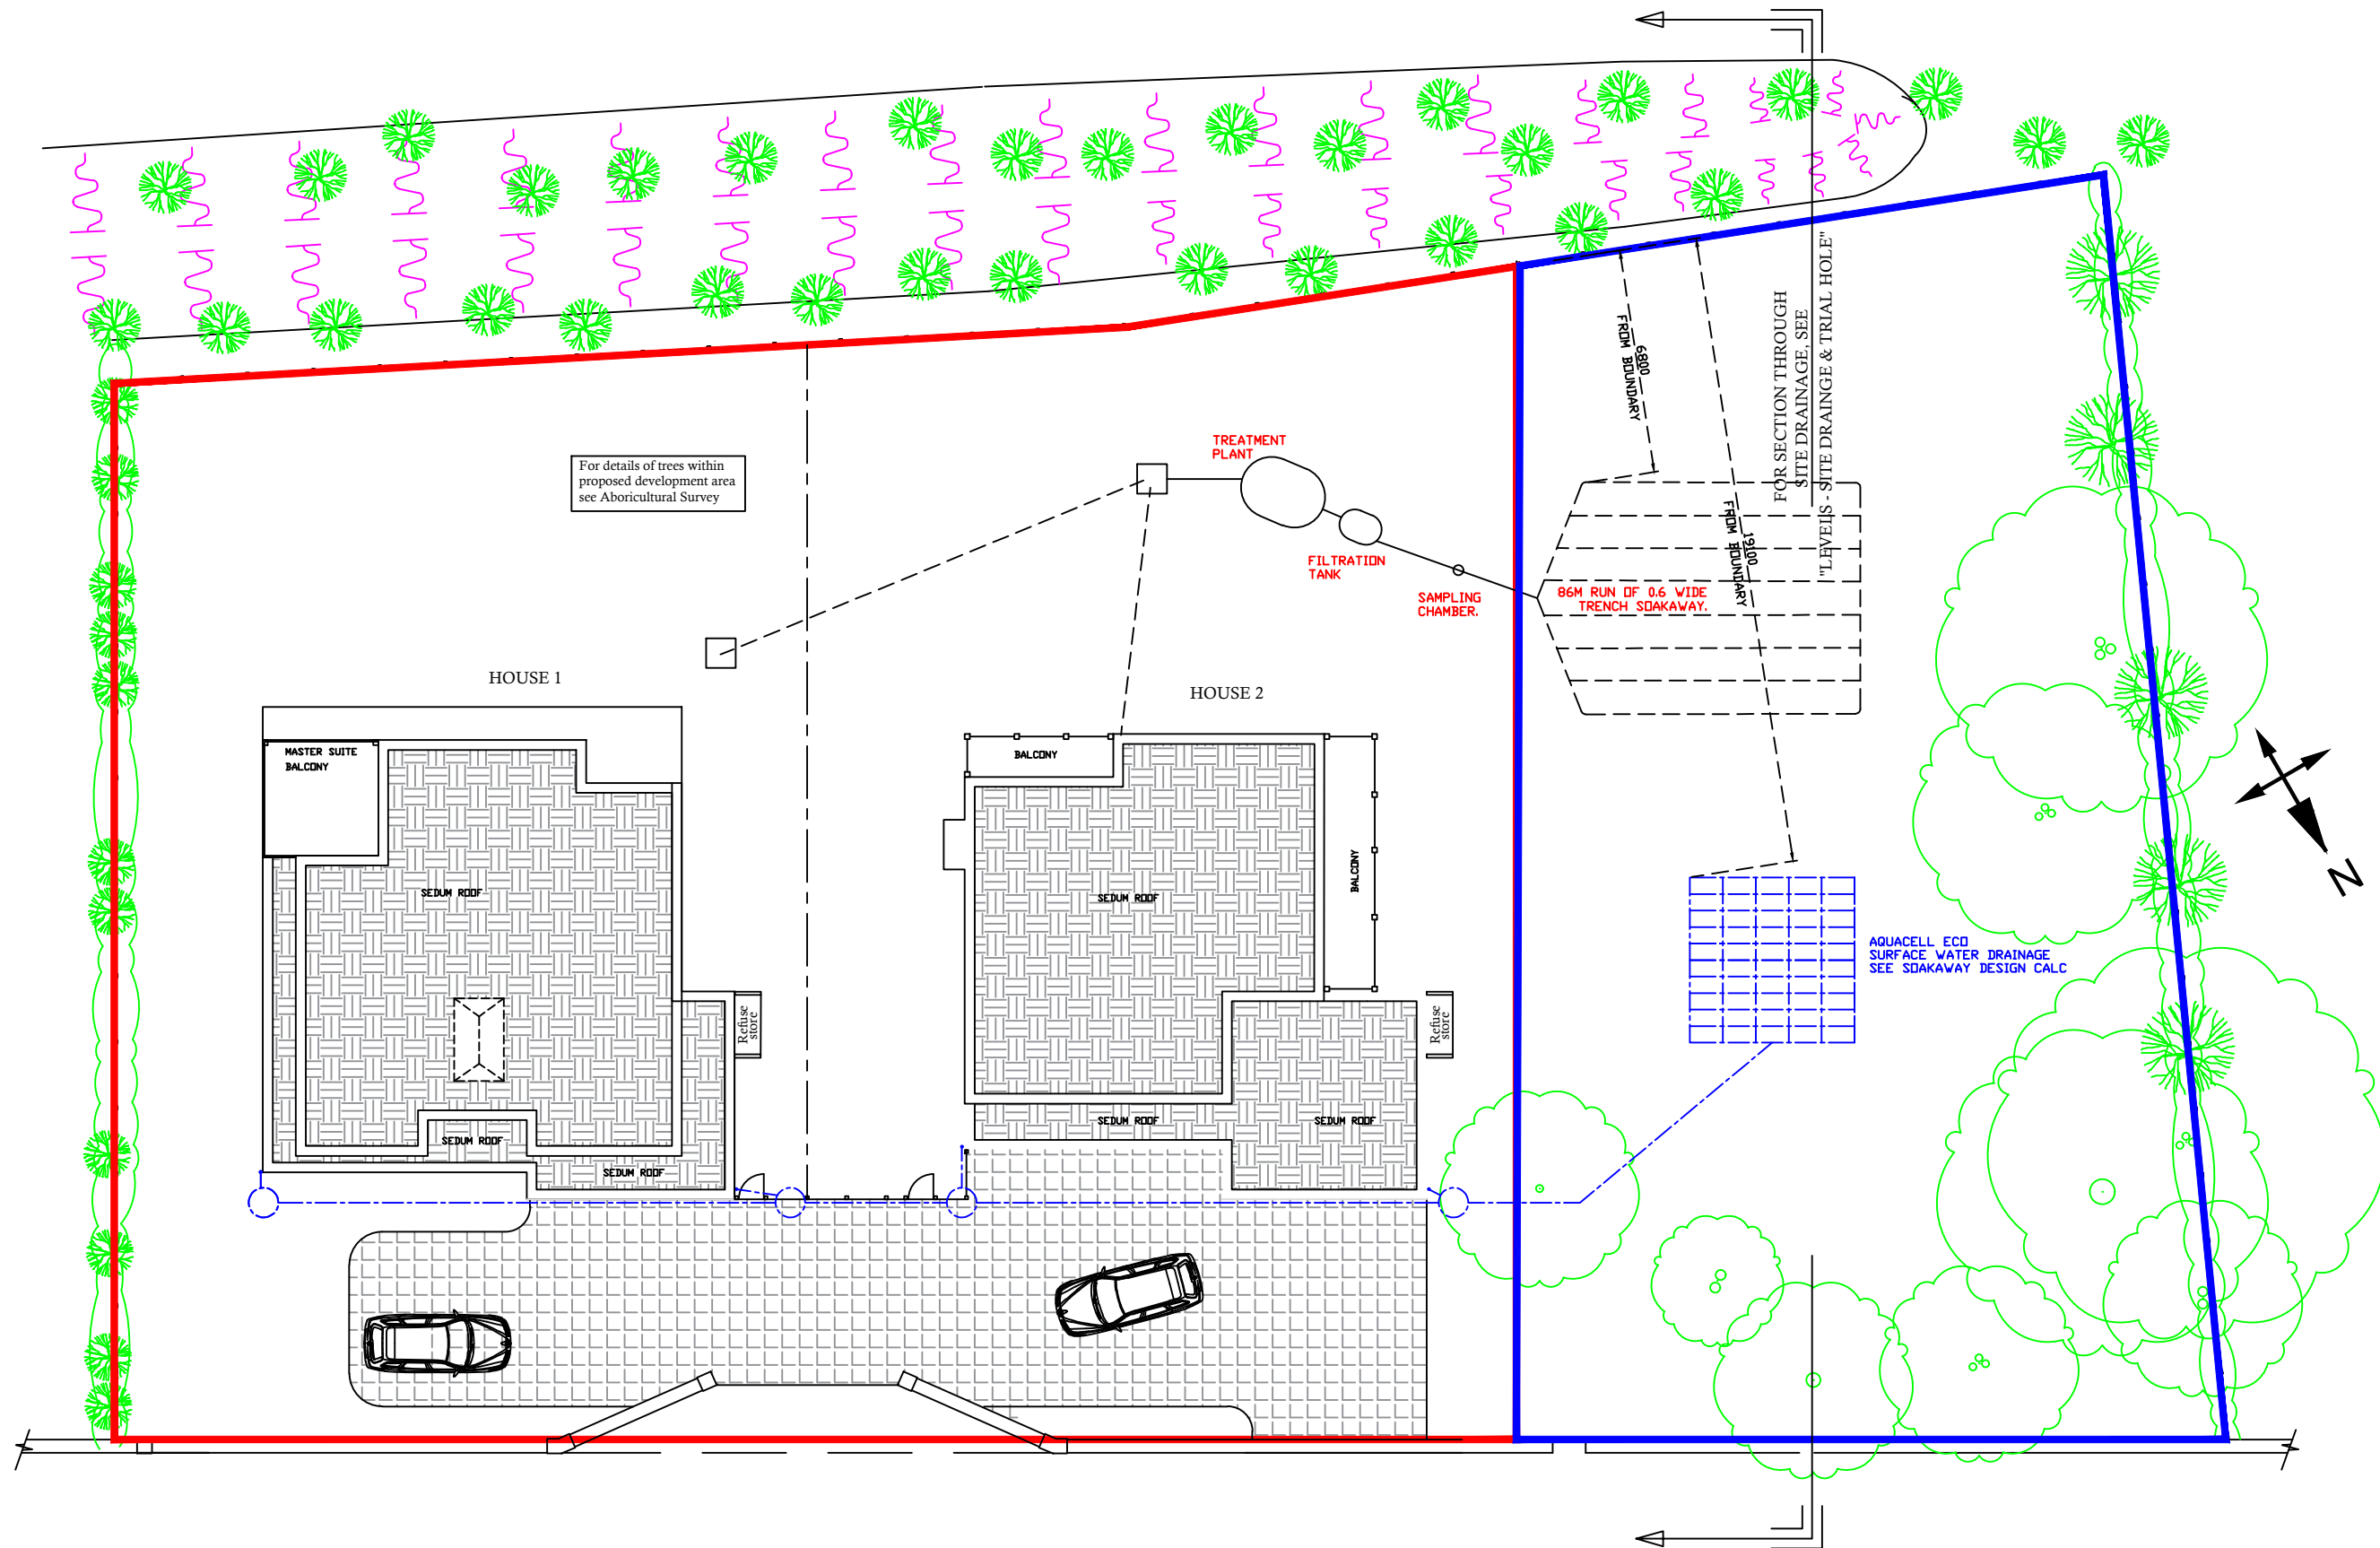

KEY.

- PROPOSED APPLICATION SITE (0.14 Hectares)
- ADJOINING LAND ALSO OWNED BY APPLICANT (0.073 Hectares)

 

Scale 1:200

A	Entrance amended to Single access Gateway	GBL	18-10-2023
REV	DESCRIPTION	BY	DATE
Mr G. Lewis & Mrs L. Payne			
© UNAUTHORISED COPYING OR USE IS NOT PERMITTED			
TITLE: Proposed New Dwellings at Land West of North Lodge, Codford, Wiltshire BA12 0NJ FOR:- Mr G Lewis & Mrs L Payne			
DRAWN:	GBL	DATE:	12-01-2023
DRG No:	ROOF PLAN	SCALE:	As Shown@A3
		REV:	- A