




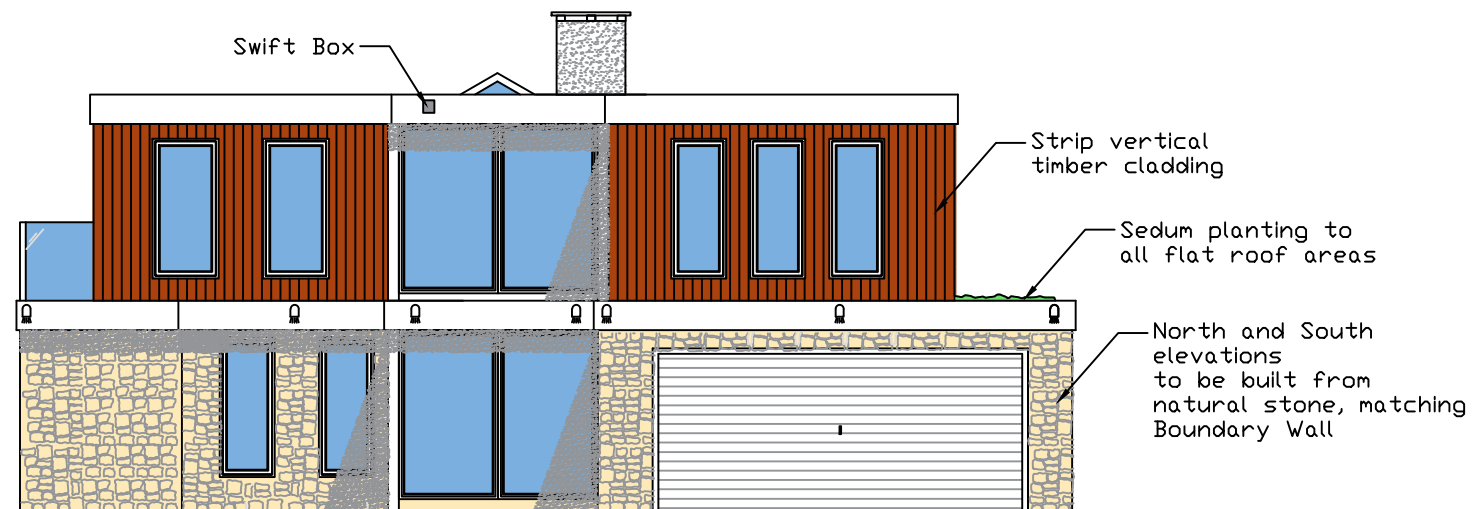


NORTH ELEVATION

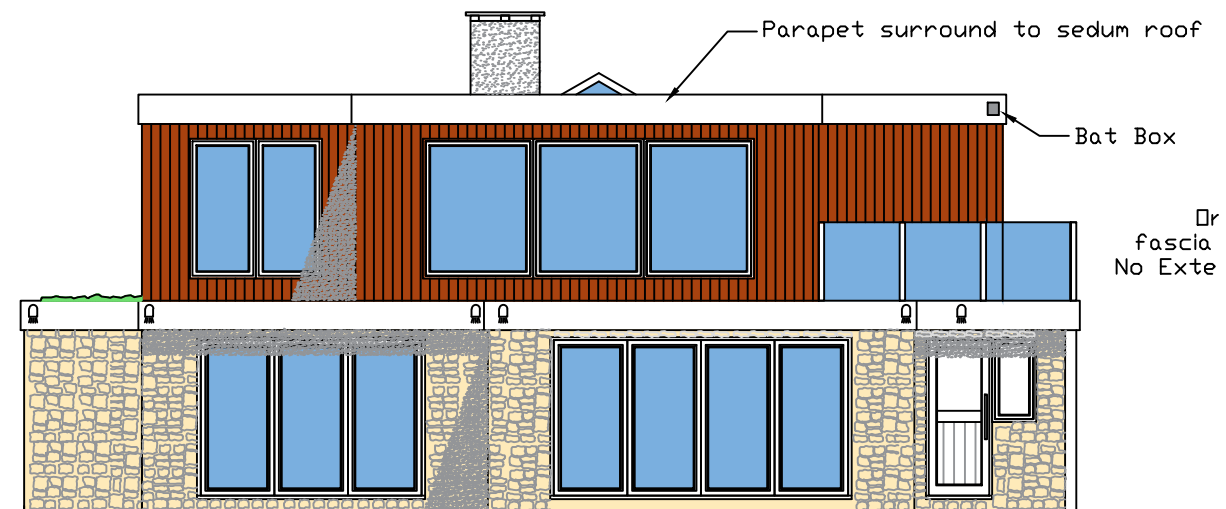


SOUTH ELEVATION

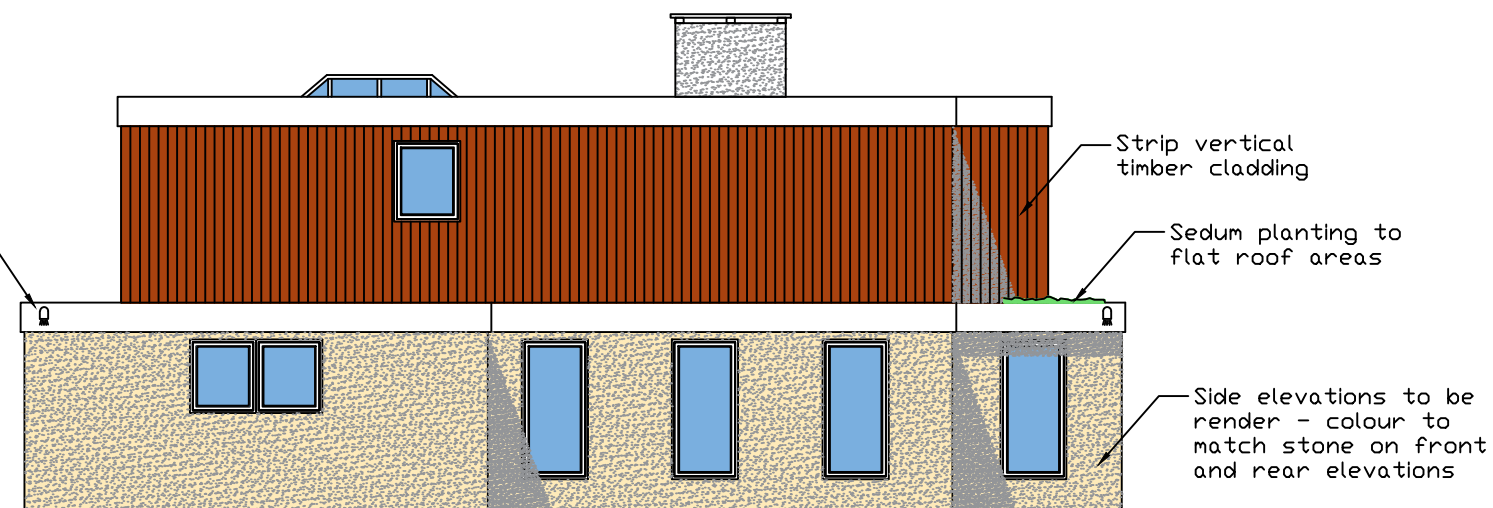

WEST ELEVATION

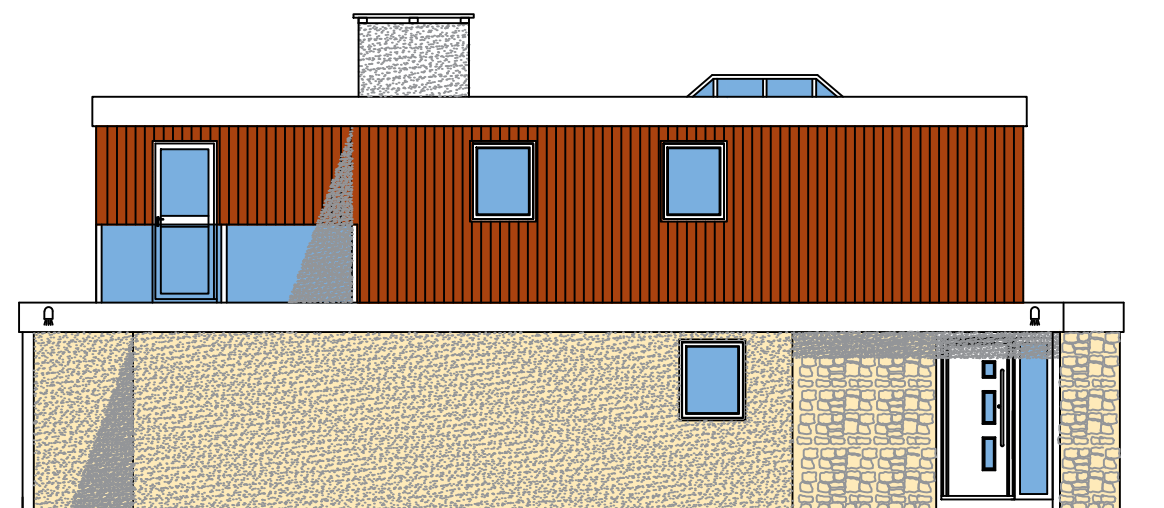

EAST ELEVATION

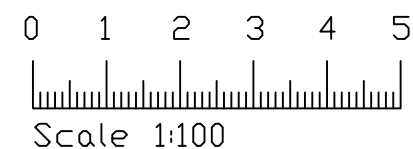

B	Downlight Note added	GBL	18-06-26
A	Swift & Bat Boxes added	GBL	25-03-26
REV	DESCRIPTION	BY	DATE
Mr G. Lewis & Mrs L. Payne			
© UNAUTHORISED COPYING OR USE IS NOT PERMITTED			
TITLE: Proposed New Dwellings at Land West of North Lodge, Codford, Wiltshire BA12 0NJ FOR: - Mr G Lewis & Mrs L Payne			
DRAWN:	GBL	DATE:	12-01-2023
DRG No:	ELEVATIONS - HOUSE 1	SCALE:	As Shown@A3
		REV:	- B