




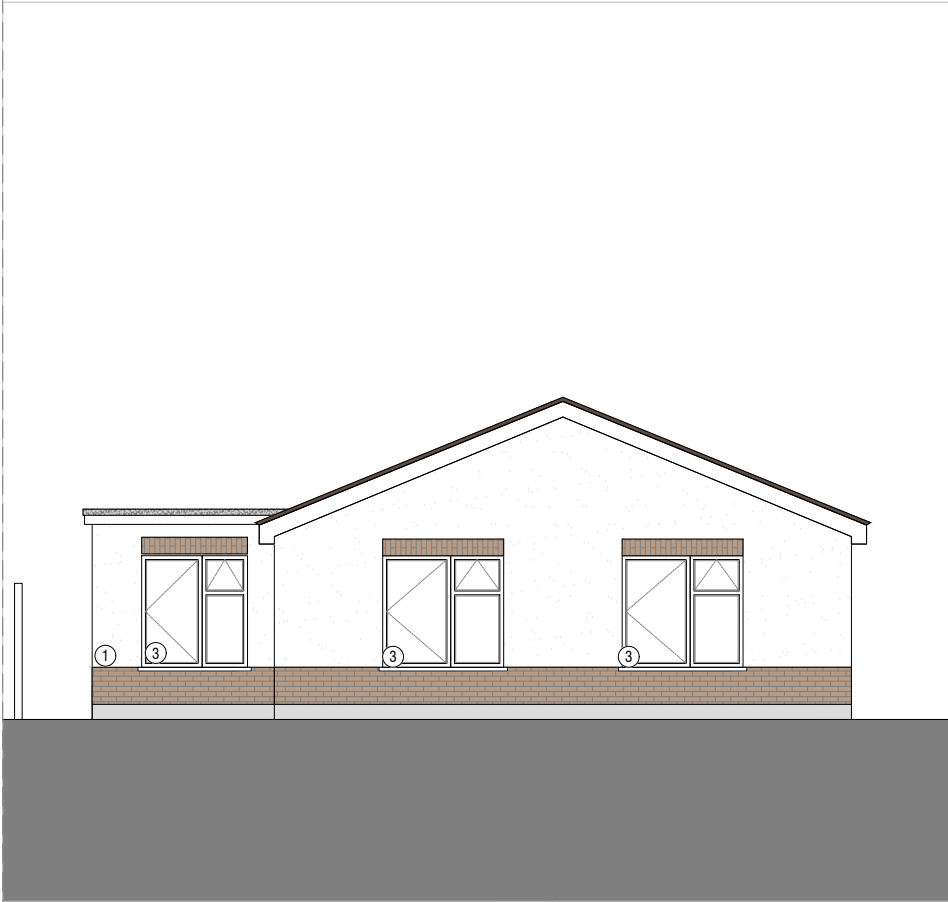


01 - Proposed Front Elevation

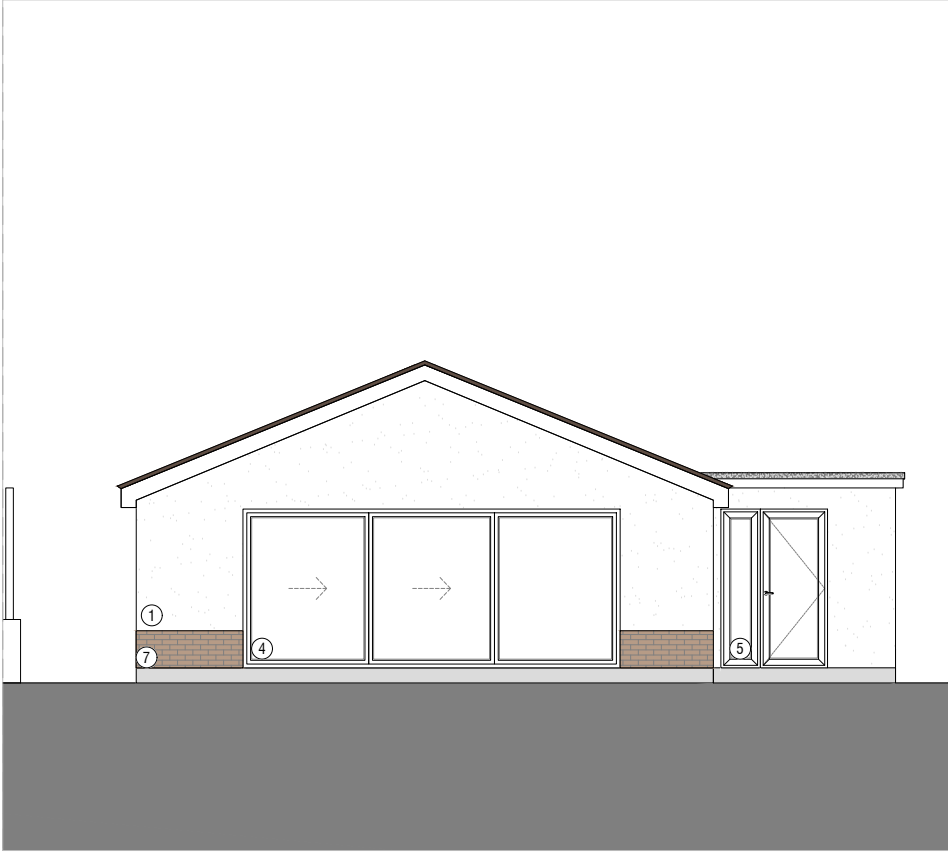

03 - Proposed Rear Elevation

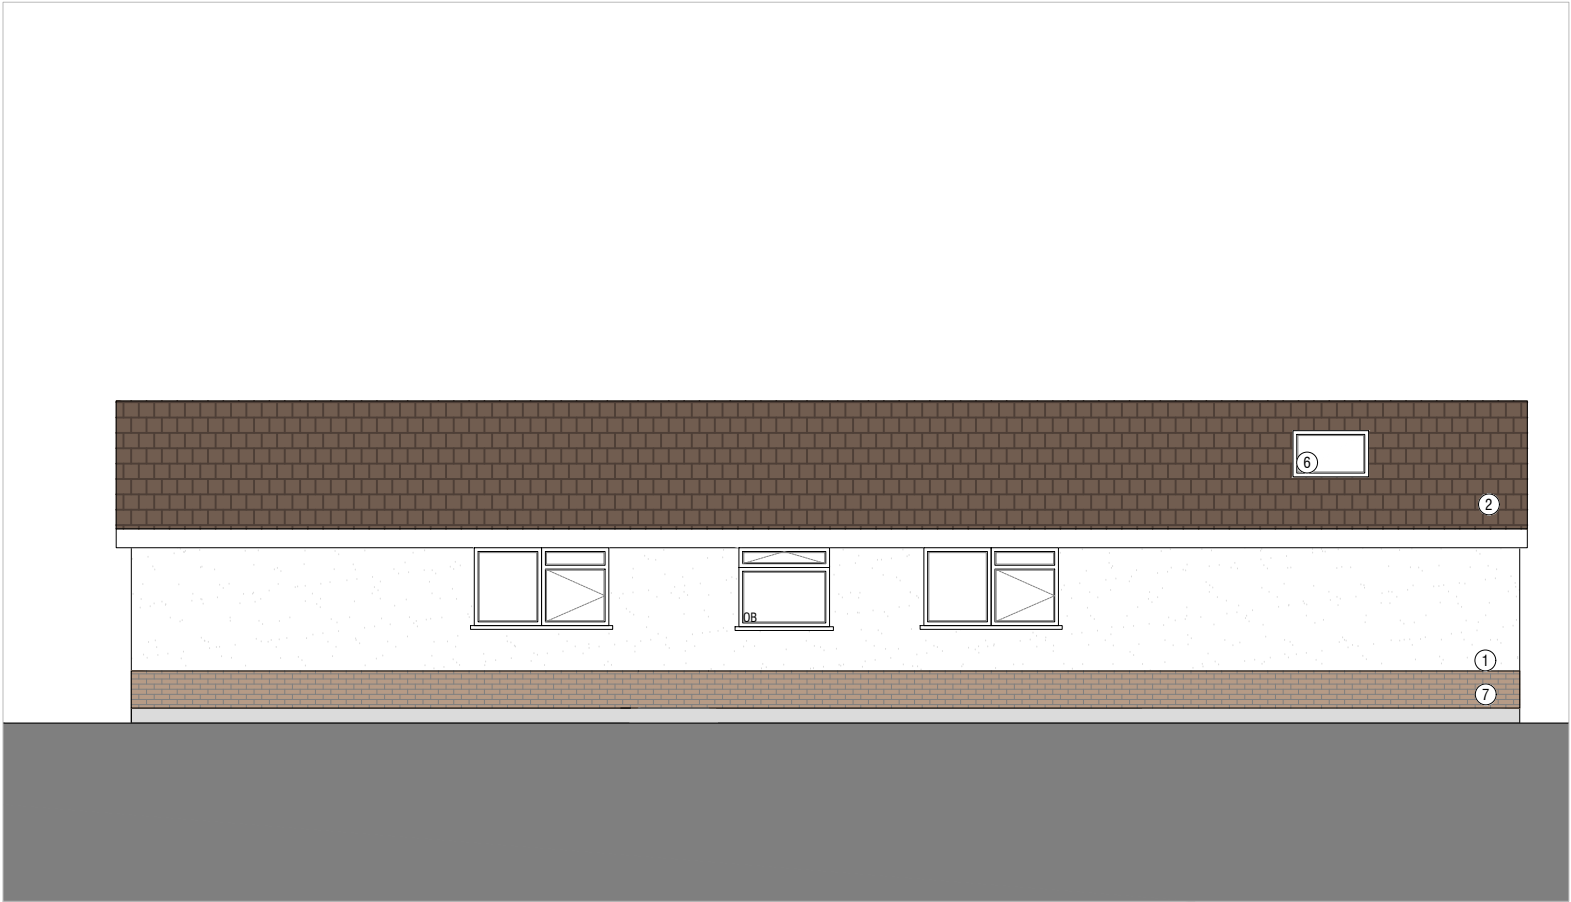

02 - Proposed Side Elevation

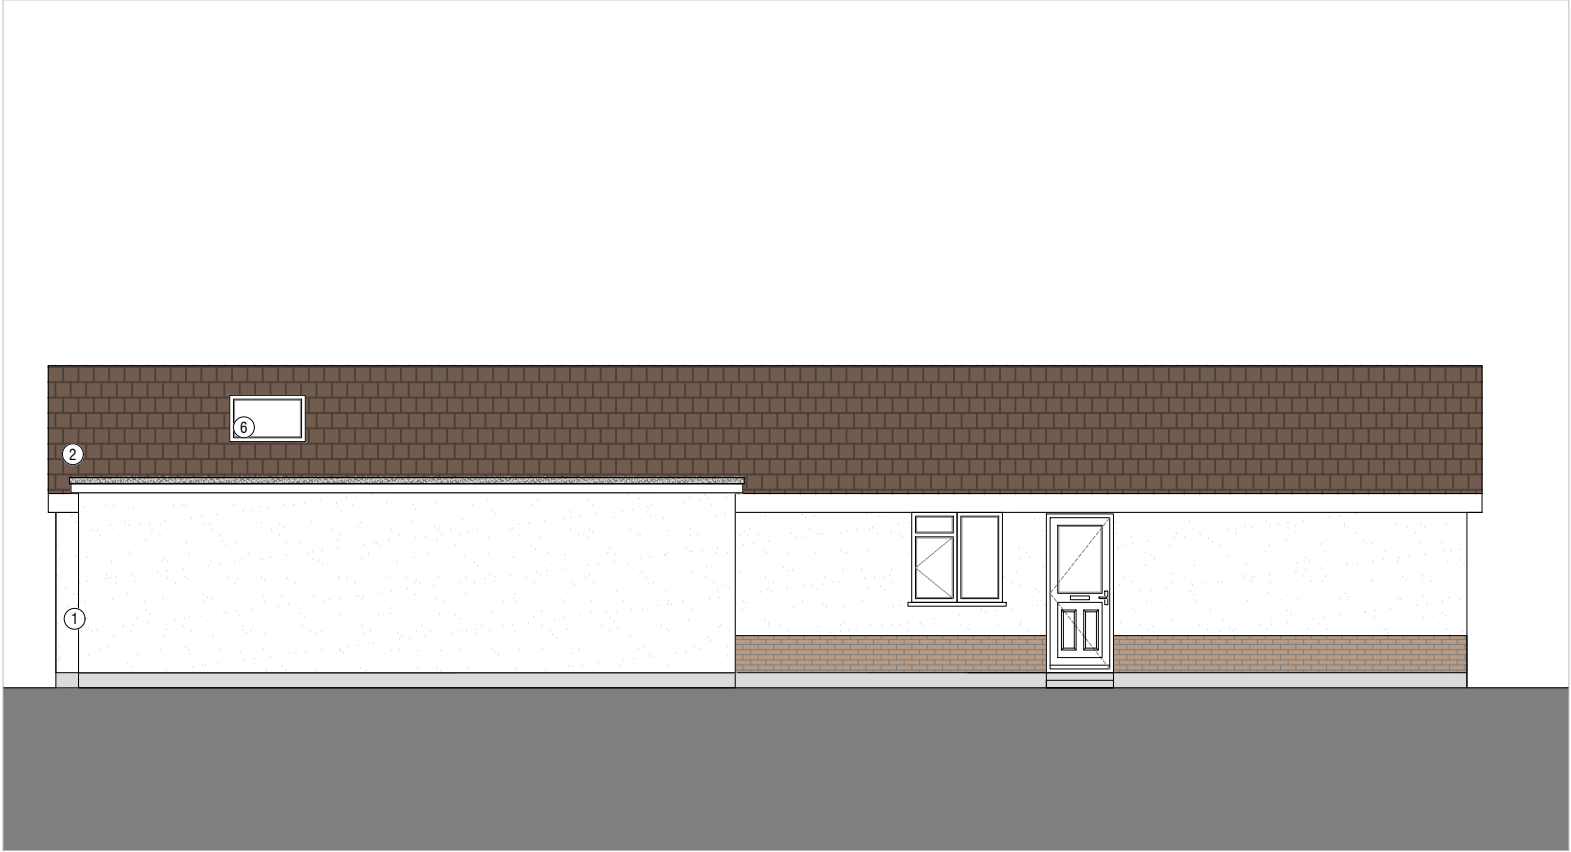

04 - Proposed Side Elevation

- General Notes:**
- Do not scale drawings other than for planning purposes and refer only to figured dimensions.
 - Contractor is to raise any concerns of discrepancies in this drawing and that of what is noted on site to the architect before building works commence.
 - In the circumstance that the drawing relates to an existing building or setting, the contractor is to confirm there is no conflict between this drawings dimensions and the actual building/settings dimensions.
 - Refer to all other project consultants and specialists relevant drawings and specifications.
 - It is the contractor responsibility to ensure all site dimensions, levels and setting out is in line with the architects drawings.
 - Refer to the Structural Engineers drawings for full details on structure where necessary

- Materials Key**
- ① Painted Render to match existing
 - ② Roof tiles to match existing
 - ③ UPVC Windows to match existing
 - ④ Aluminium Bifold Doors
 - ⑤ Glazed UPVC Door
 - ⑥ Velux Roof Light
 - ⑦ Brick Facing to match existing

P1	04.08.26	First Issue
Rev:	Date:	Revision History:

ESDON
ARCHITECTURE

T: 01722 680 419
M: 07810 647 790
W: info@esdon-architecture.com

Project:
26-043
131 East Gomeldon

Designed by:	EE	Name:	EE	Date:	
Drawn By:	EE	Checked:	EE	Approved:	EE

Scale: @A3
1:100

Status:
Planning

Drawing Title:
Proposed Elevations Option 1

Drawing No: 10-200	Rev: P1
------------------------------	-------------------

