


This drawing is copyright of CLARK & MASLIN Ltd and may not be copied or reproduced without permission.

Figured dimensions are to be taken in preference to scaled dimensions.


Large scale drawings to have preference to small scale drawings.

Dimensions for fixed-in items are to be checked on site prior to manufacture.



REV	DETAIL OF REVISION	BY	DATE
A	AMENDED FOR PLANNING	EM	17/06/26
B	AMENDED ROOFING	EB	25/06/26
C	AMENDED FOR PLANNING	EB	21/07/26
D	AMENDED TO CLIENTS REQUEST	EB	03/08/26
E	AMENDED TO CLIENTS REQUEST	EB	04/08/26
F	AMENDED TO CLIENTS REQUEST	EB	04/08/26

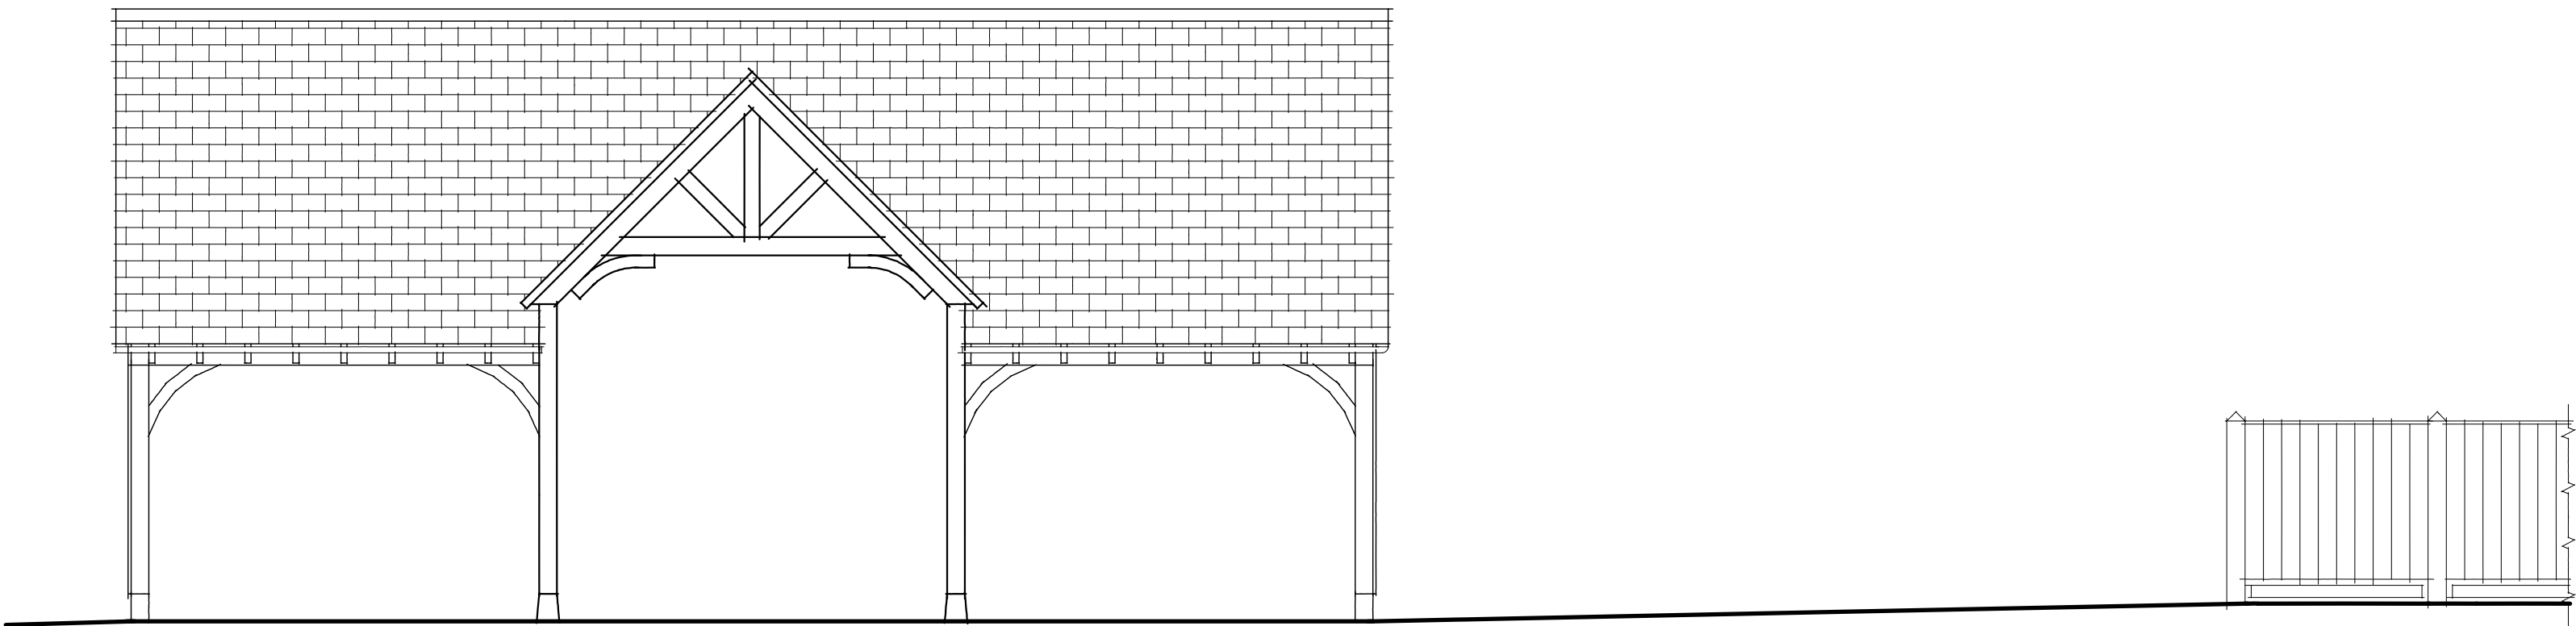


NORTH ELEVATION

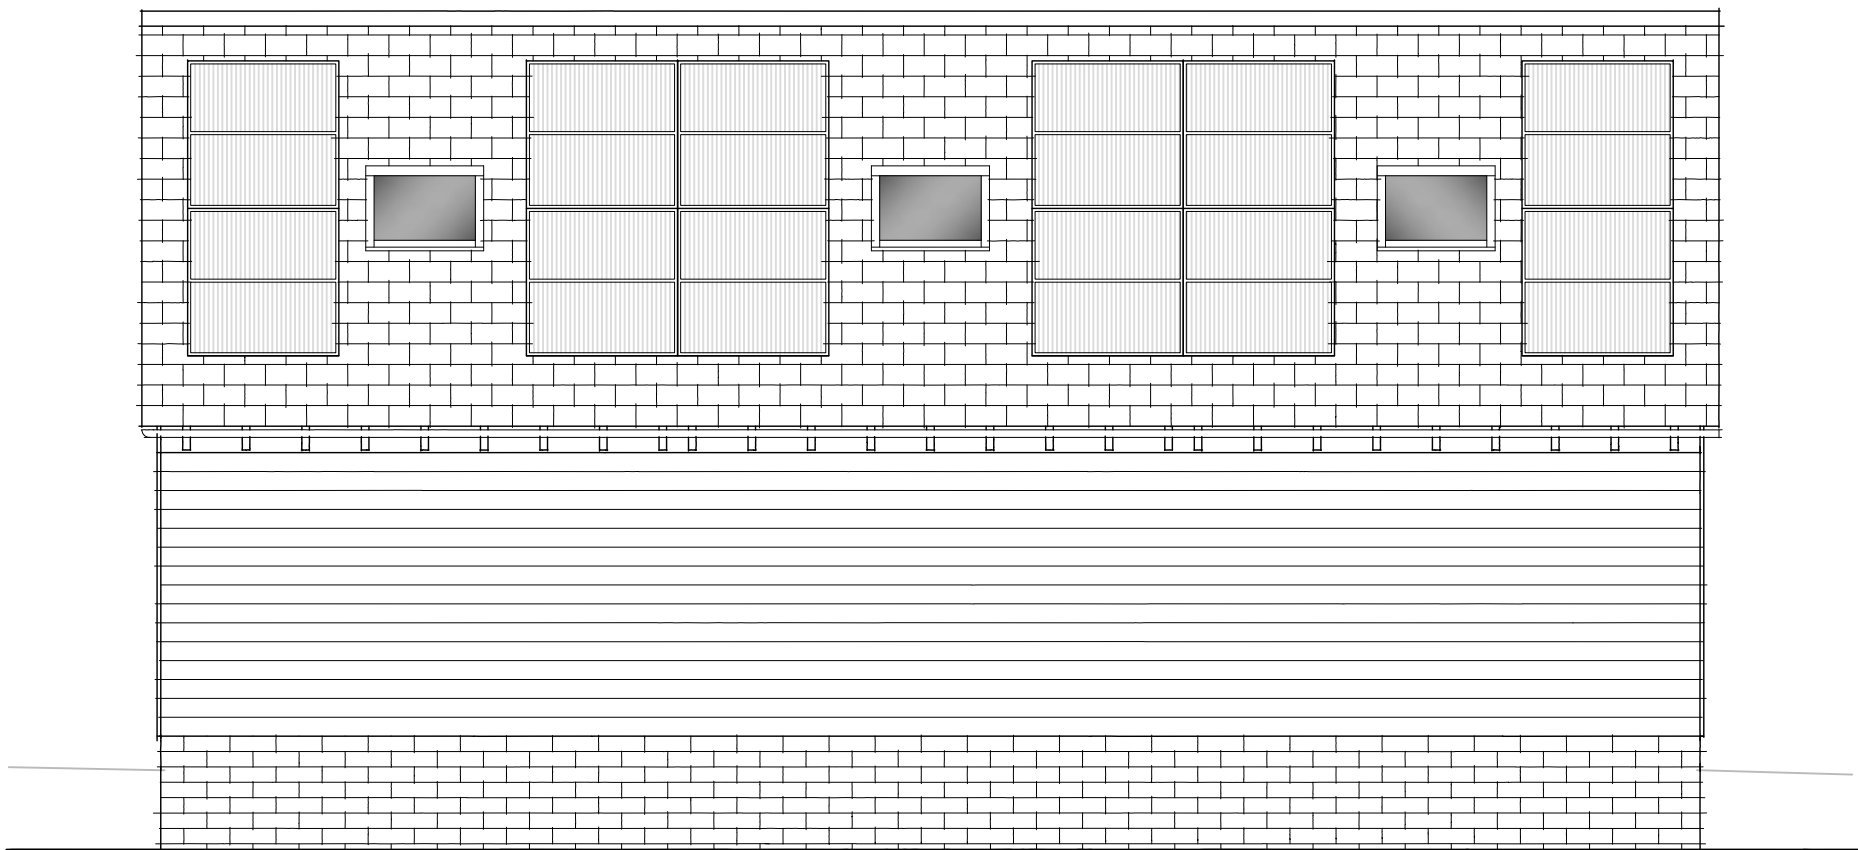


SOUTH ELEVATION

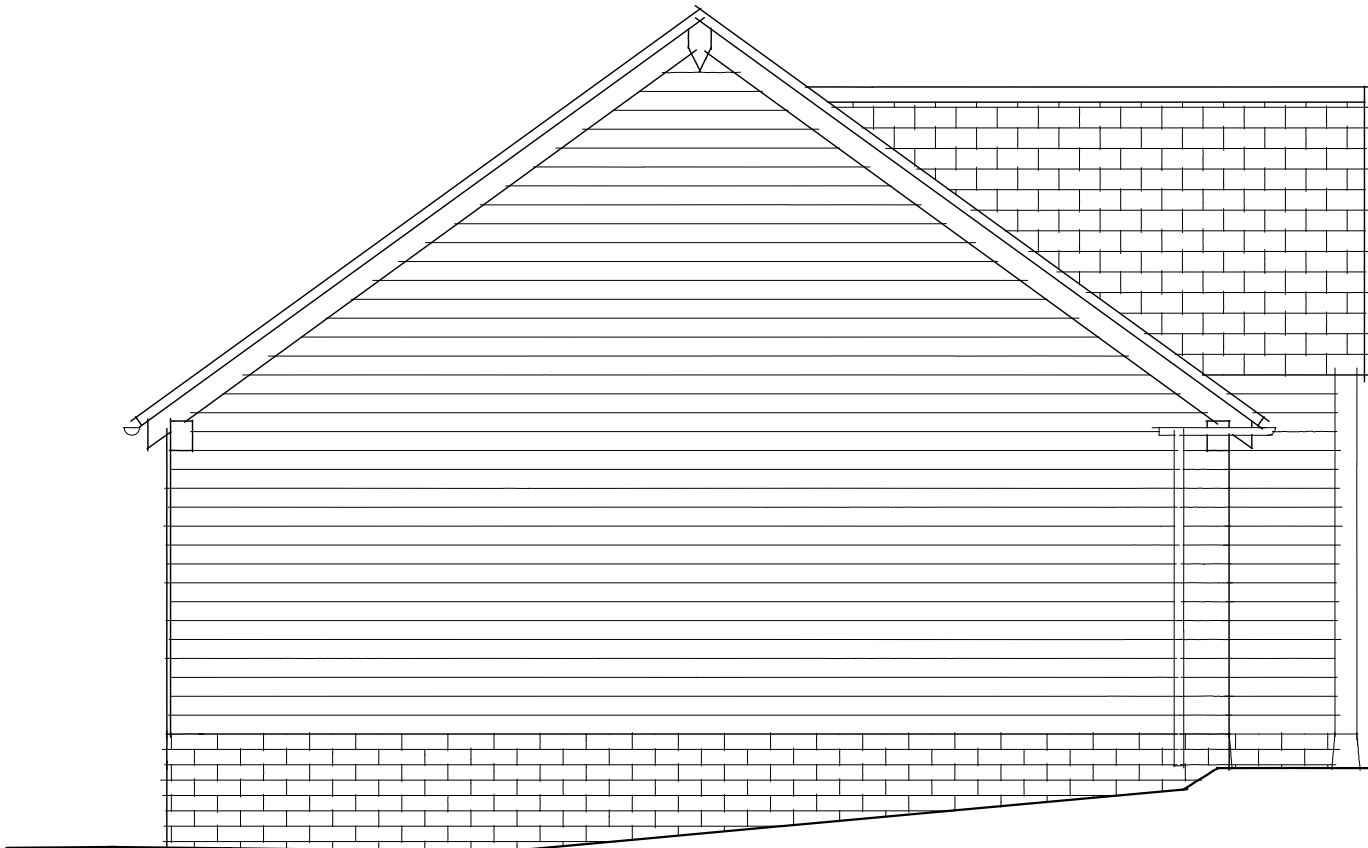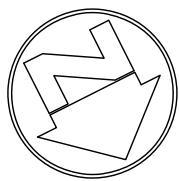

EAST ELEVATION

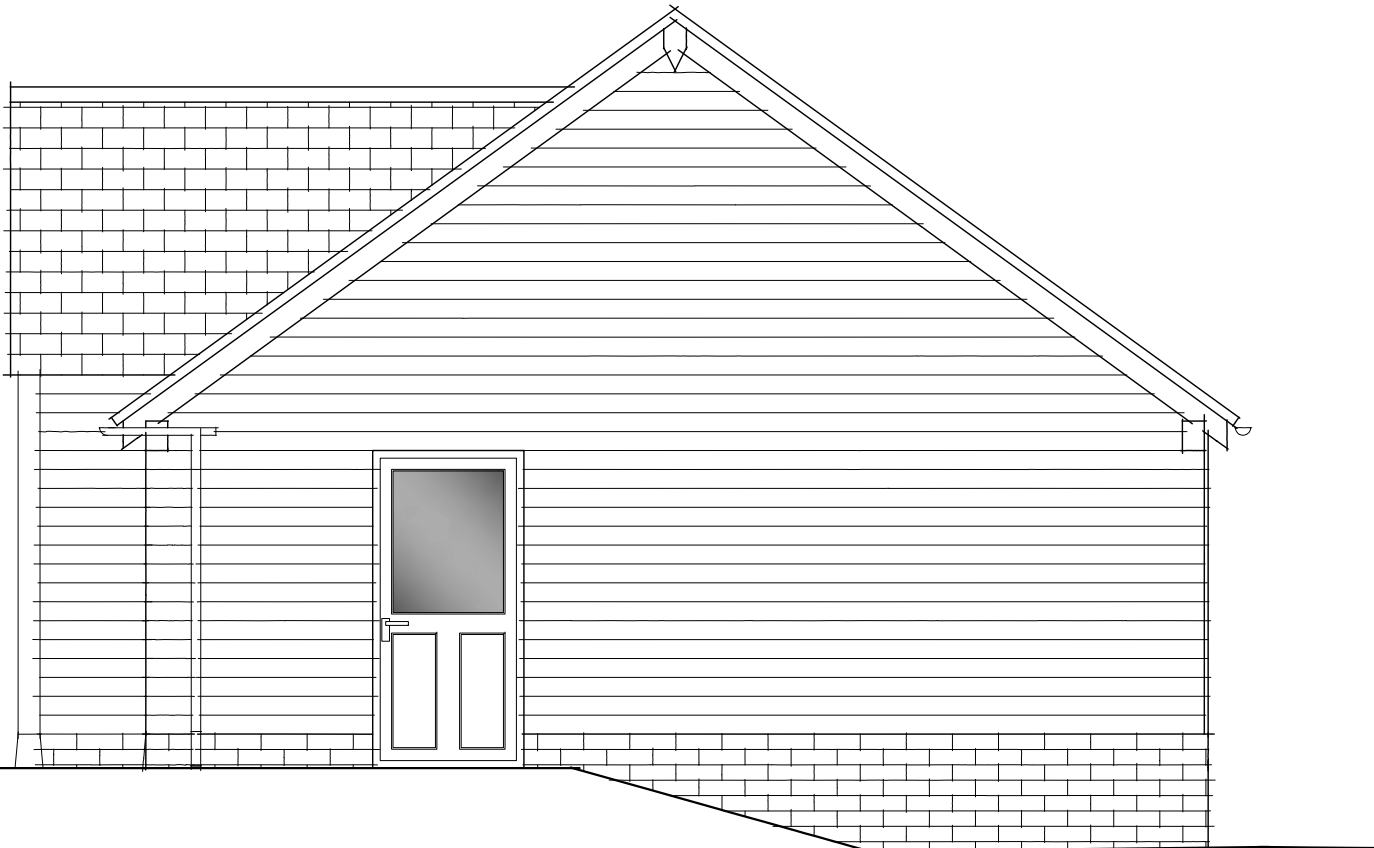

WEST ELEVATION

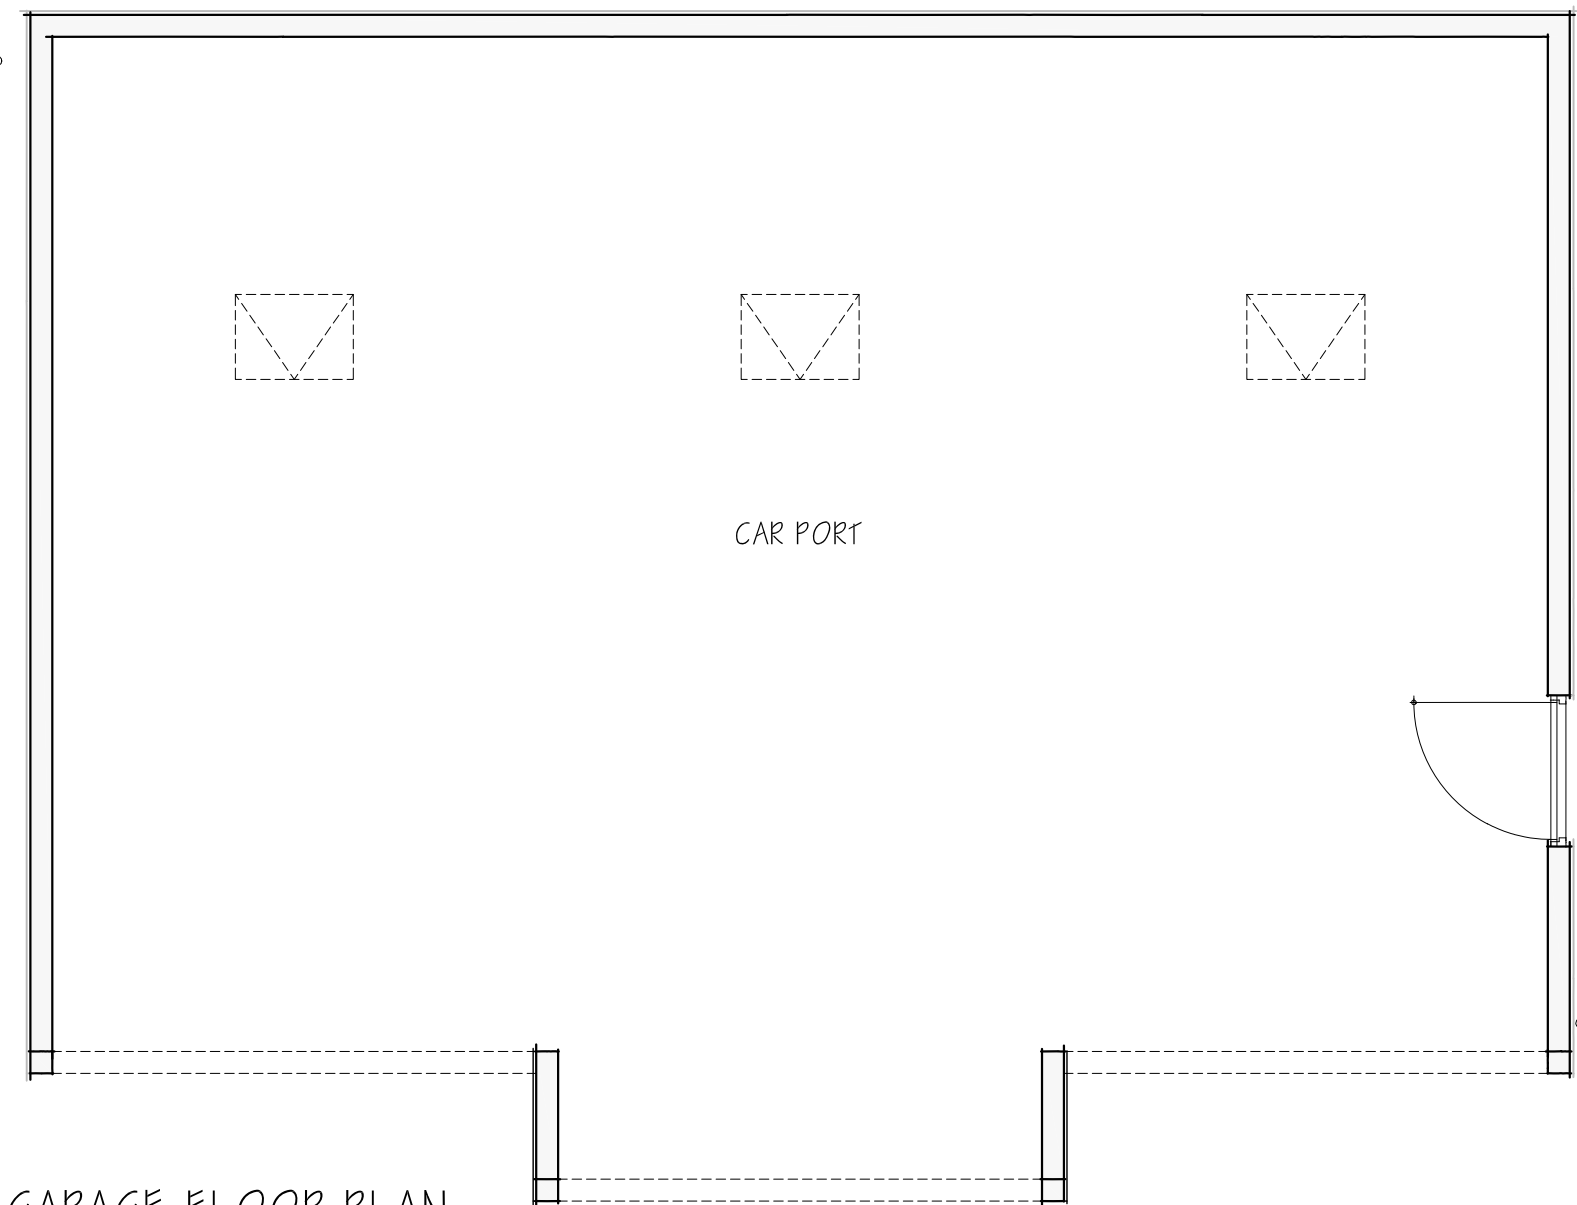

GARAGE FLOOR PLAN

PLANNING DRAWING

CLARK & MASLIN

Unit 5, Charlton Business Park
Crudwell Road, Malmesbury
Wiltshire, SN16 9RU
Telephone: 01466 822911
www.clarkandmaslin.co.uk

Planning Architecture Conservation

Client:

MR & MRS P WEBB

Project:

PROPOSED GARAGE, THE OLD SMITHY,
HOLLOWAY, MALMESBURY, WILTSHIRE,
SN16 9HX

Description:

PROPOSED GROUND FLOOR PLAN AND
ELEVATIONS

Scale:	PD Size:	Drawn:	Date:
1:50	A1	EB	APR '26

Drawing No:	Revision:
5920/51	F