



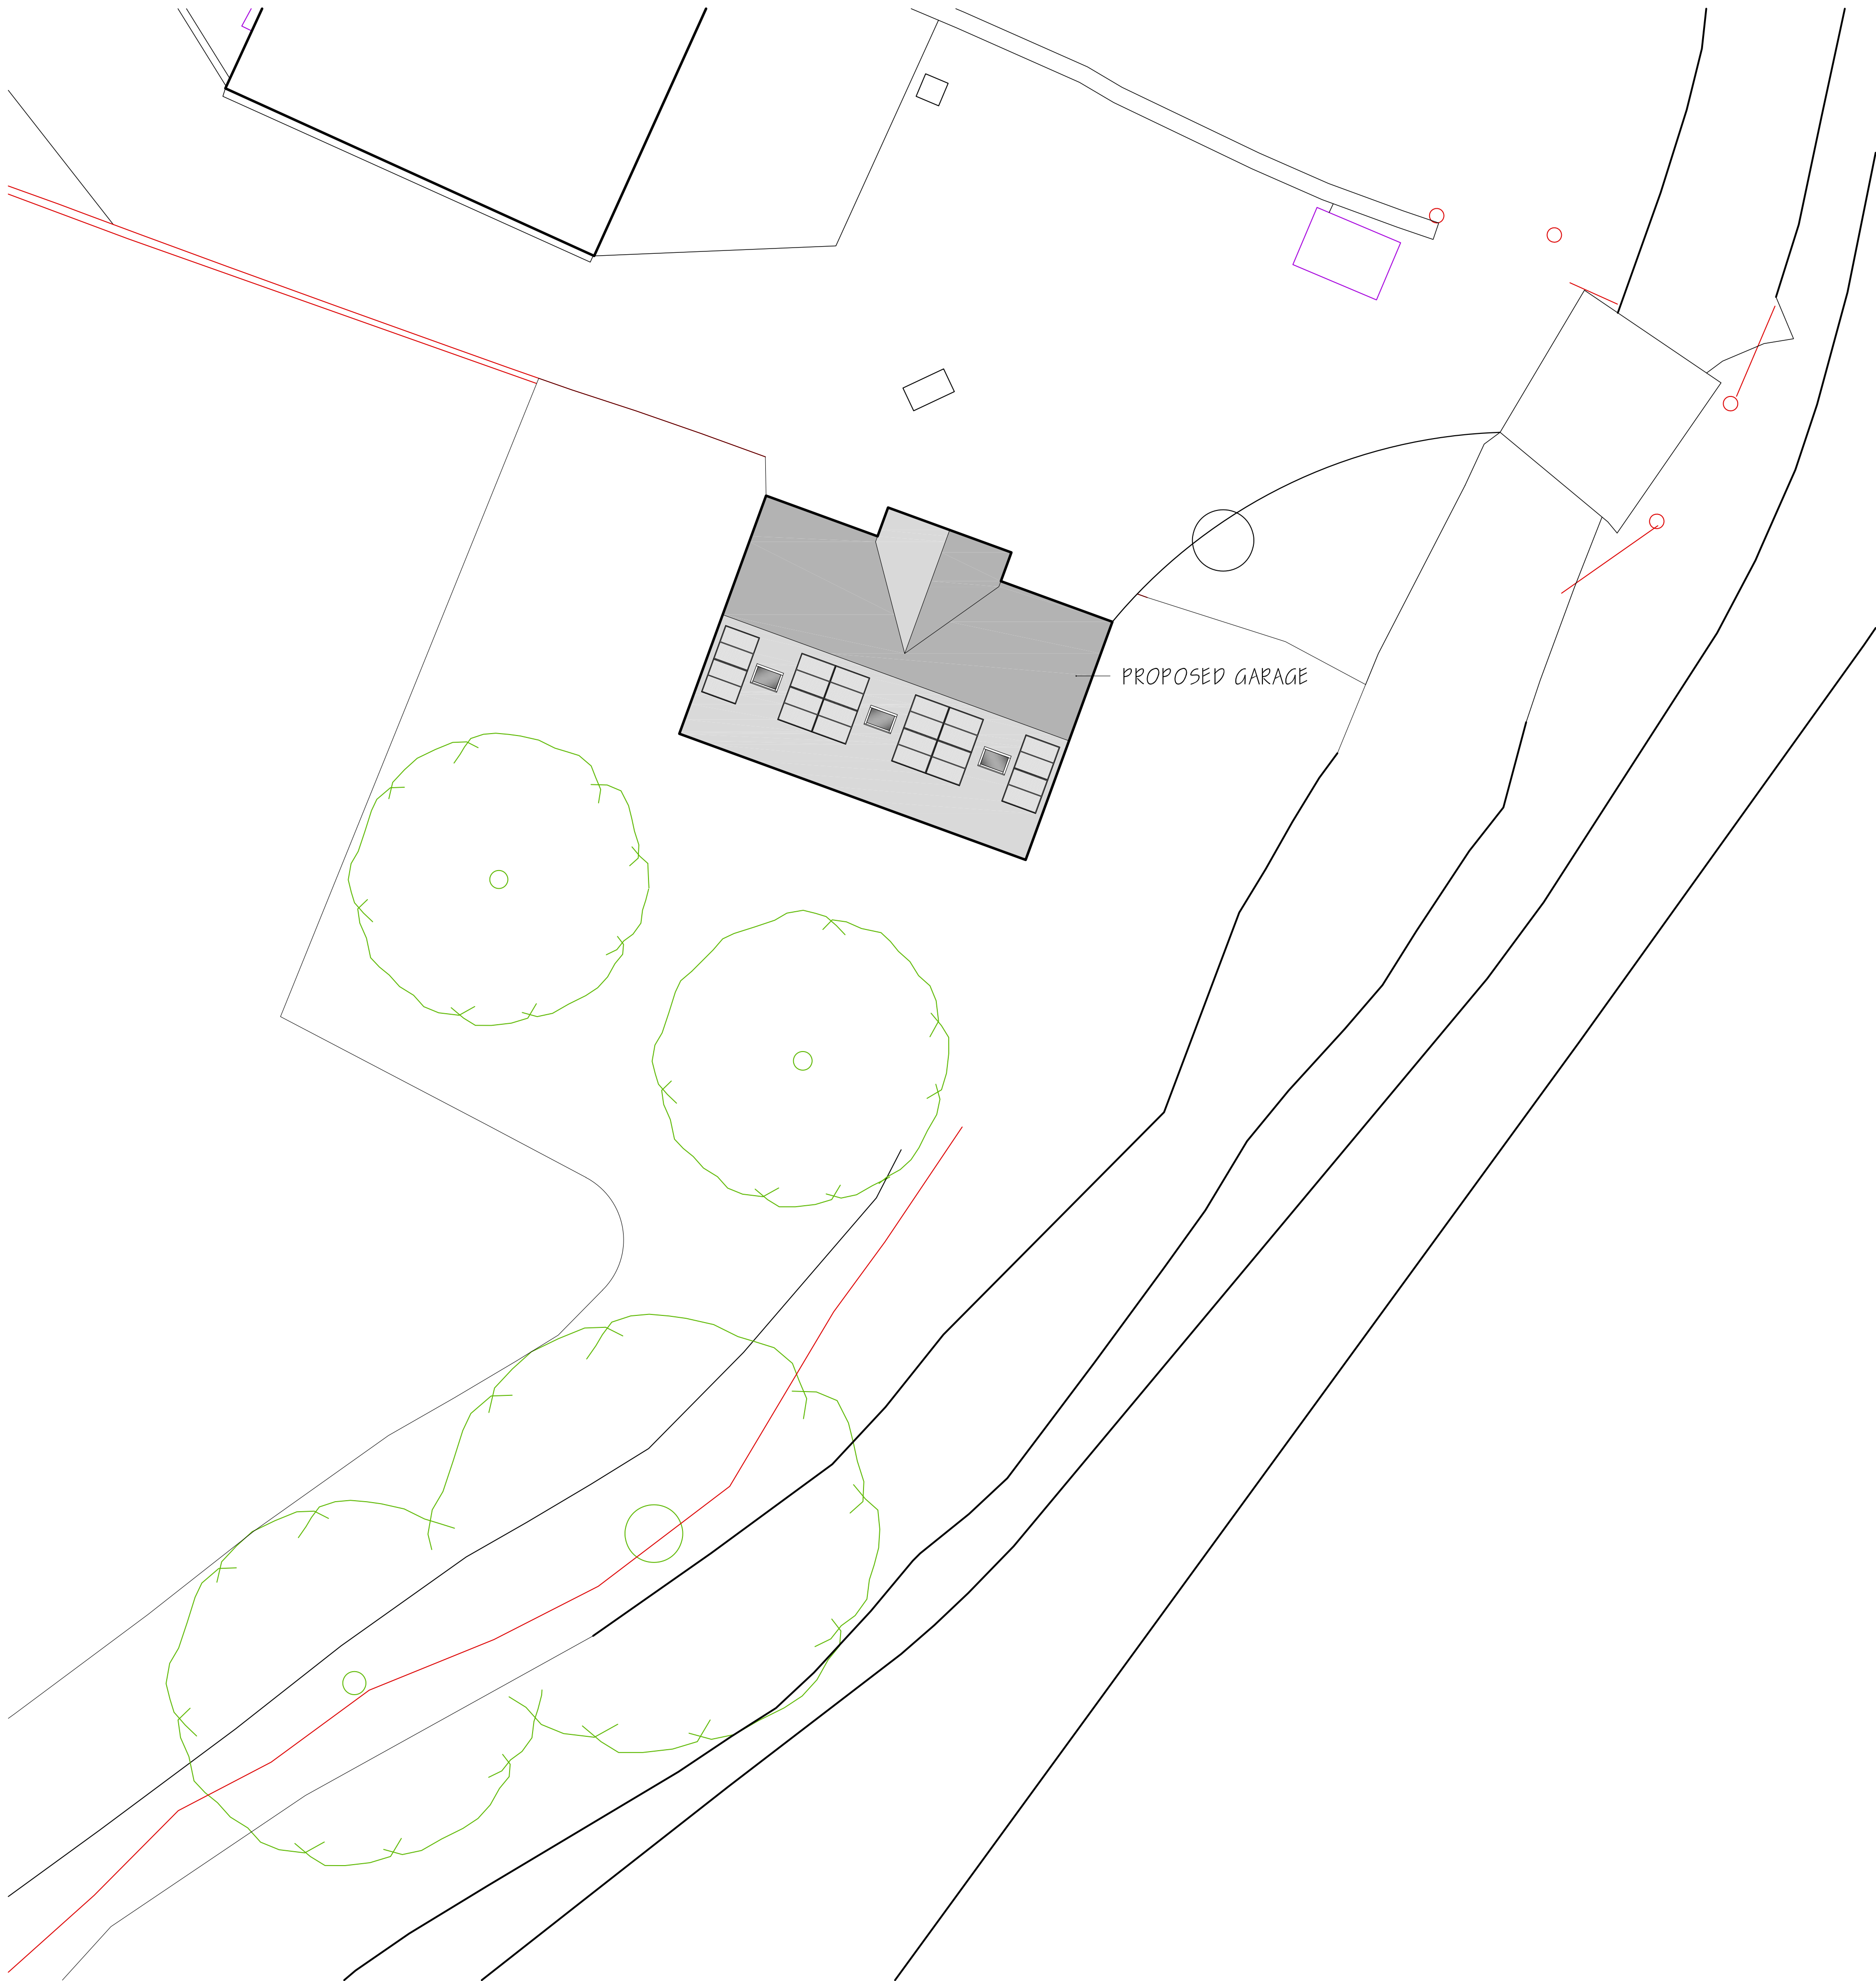

A	AMENDED FOR PLANNING	EM	17/06/26
B	AMENDED TO CLIENTS REQUESTS	EB	25/06/26
C	AMENDED TO CLIENTS REQUESTS	EB	03/08/26
D	AMENDED FOR PLANNING	EM	05/08/26

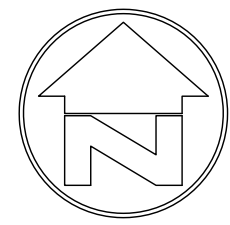

PLANNING DRAWING

	CLARK & MASLIN Unit 5, Charlton Business Park Cruddwell Road, Malmesbury Wiltshire, SN16 9RU Telephone: 01666 822911 www.clarkandmaslin.co.uk Planning Architecture Conservation		
Client MR & MRS P WEBB			
Project PROPOSED GARAGE, THE OLD SMITHY, HOLLOWAY, MALMESBURY, WILTSHIRE, SN16 9HX			
Description PROPOSED SITE PLAN			
Scale 1:100	PG Size A1	Drawn -	Date MAR '26
Drawing No 5920/50		Revision D	