

This drawing and its design content is copyright - Jagged Edge Design Ltd.


SCALING
Scaling this drawing as part of the construction process is something we strongly advise against. We appreciate that there are many other non critical reasons for scaling a drawing, if you wish to, at your own risk, first measure the distance between the red lines to the right.

IF THIS DRAWING HAS BEEN ACCURATELY REPRODUCED THE DISTANCE BETWEEN THESE LINES WILL BE EXACTLY 100mm

DRAWING SHEET SIZE
If output to print, this sheet will be able to deliver the drawings to the scale(s) indicated, on an - A1 size media.

WE STRONGLY ADVISE AGAINST USING THE DRAWING SHEET SIZE, IN ANY WAY, FOR DETERMINING SIZES OF PROPOSED BUILDING WORKS. THE TOOLS PROVIDED IN THE FORM OF SCALE BARS AND THE PRINT CHECK ARE FOR THIS PURPOSE.


- Elevation Legend**
- A Natural local stone laid coursed rubble
 - B Dressed lead
 - D "Wet" solar array
 - E Natural slate
 - F PV solar array
 - G Brimstone Ash vertical cladding from Vastern Ltd, unfinished to grey naturally.
 - H Natural local stone walling to match existing.
 - J Powdercoat aluminium (RAL 7016) frame to glazing

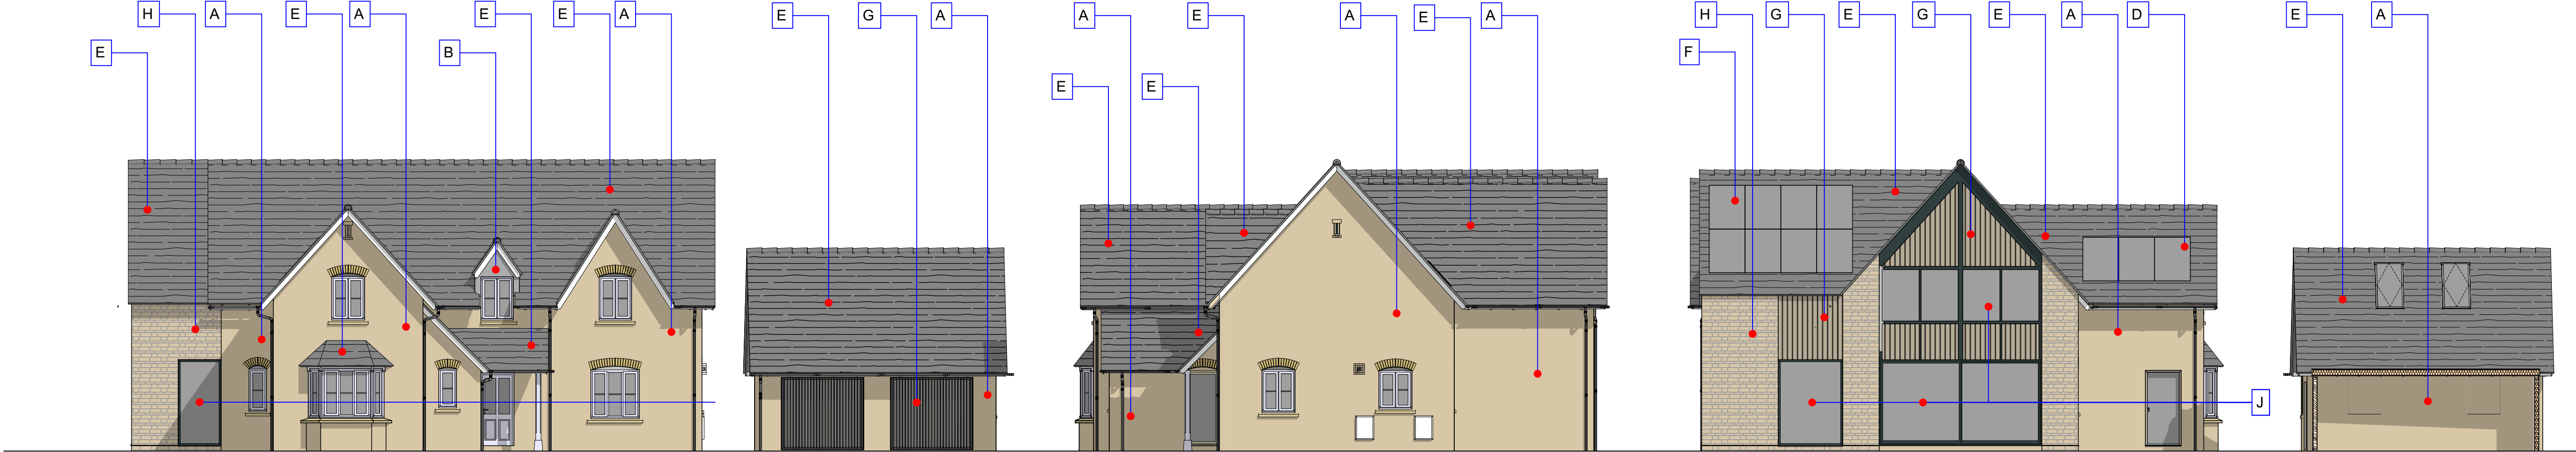

East Elevation - 1:100

North Elevation - 1:100


South Elevation - 1:100

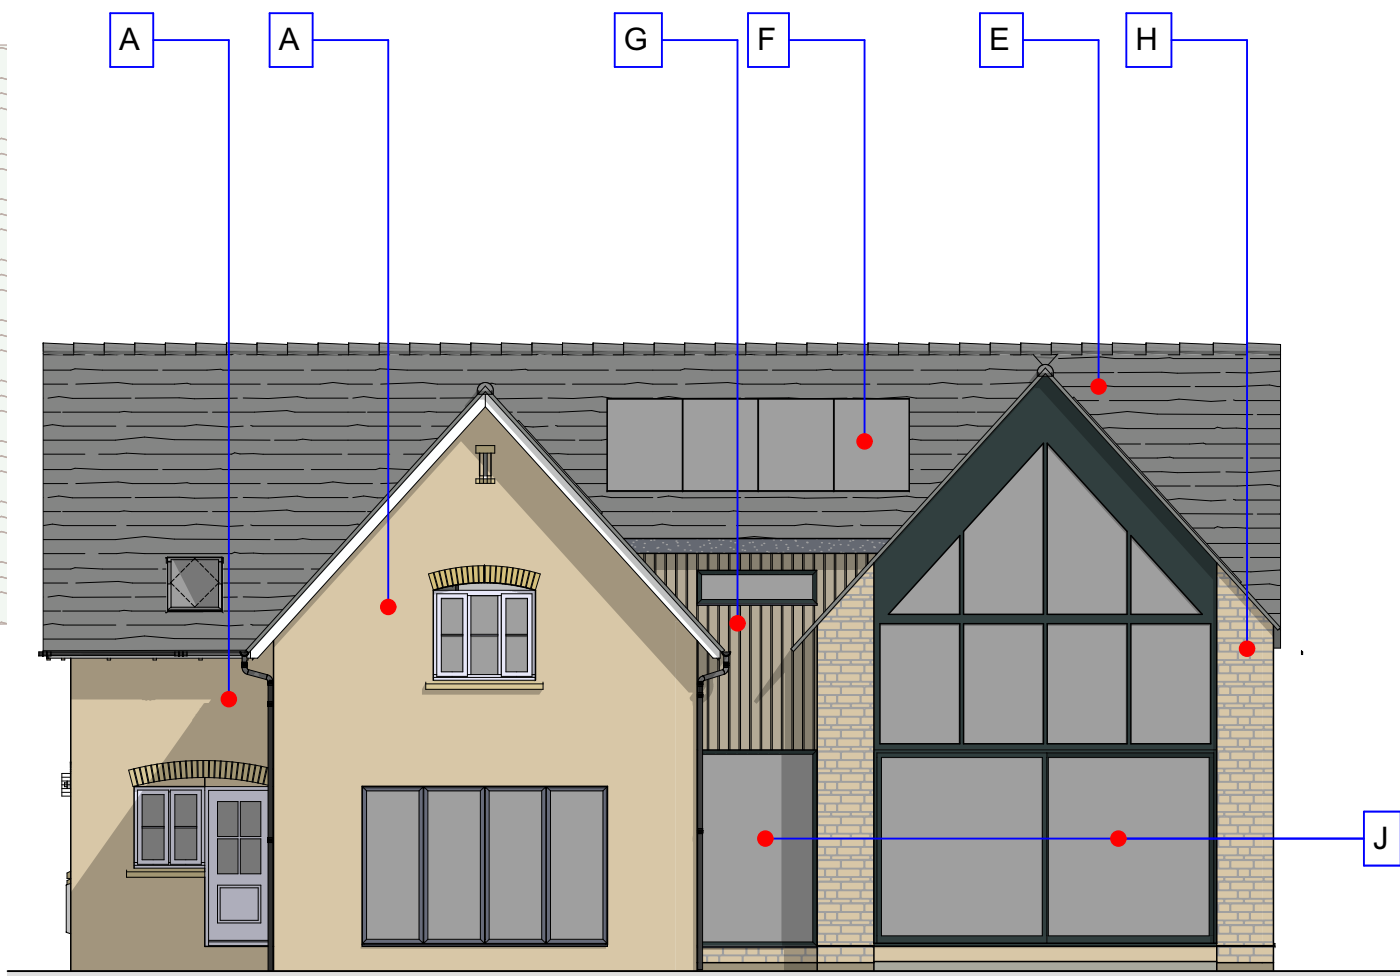

West Elevation - 1:100



Front View

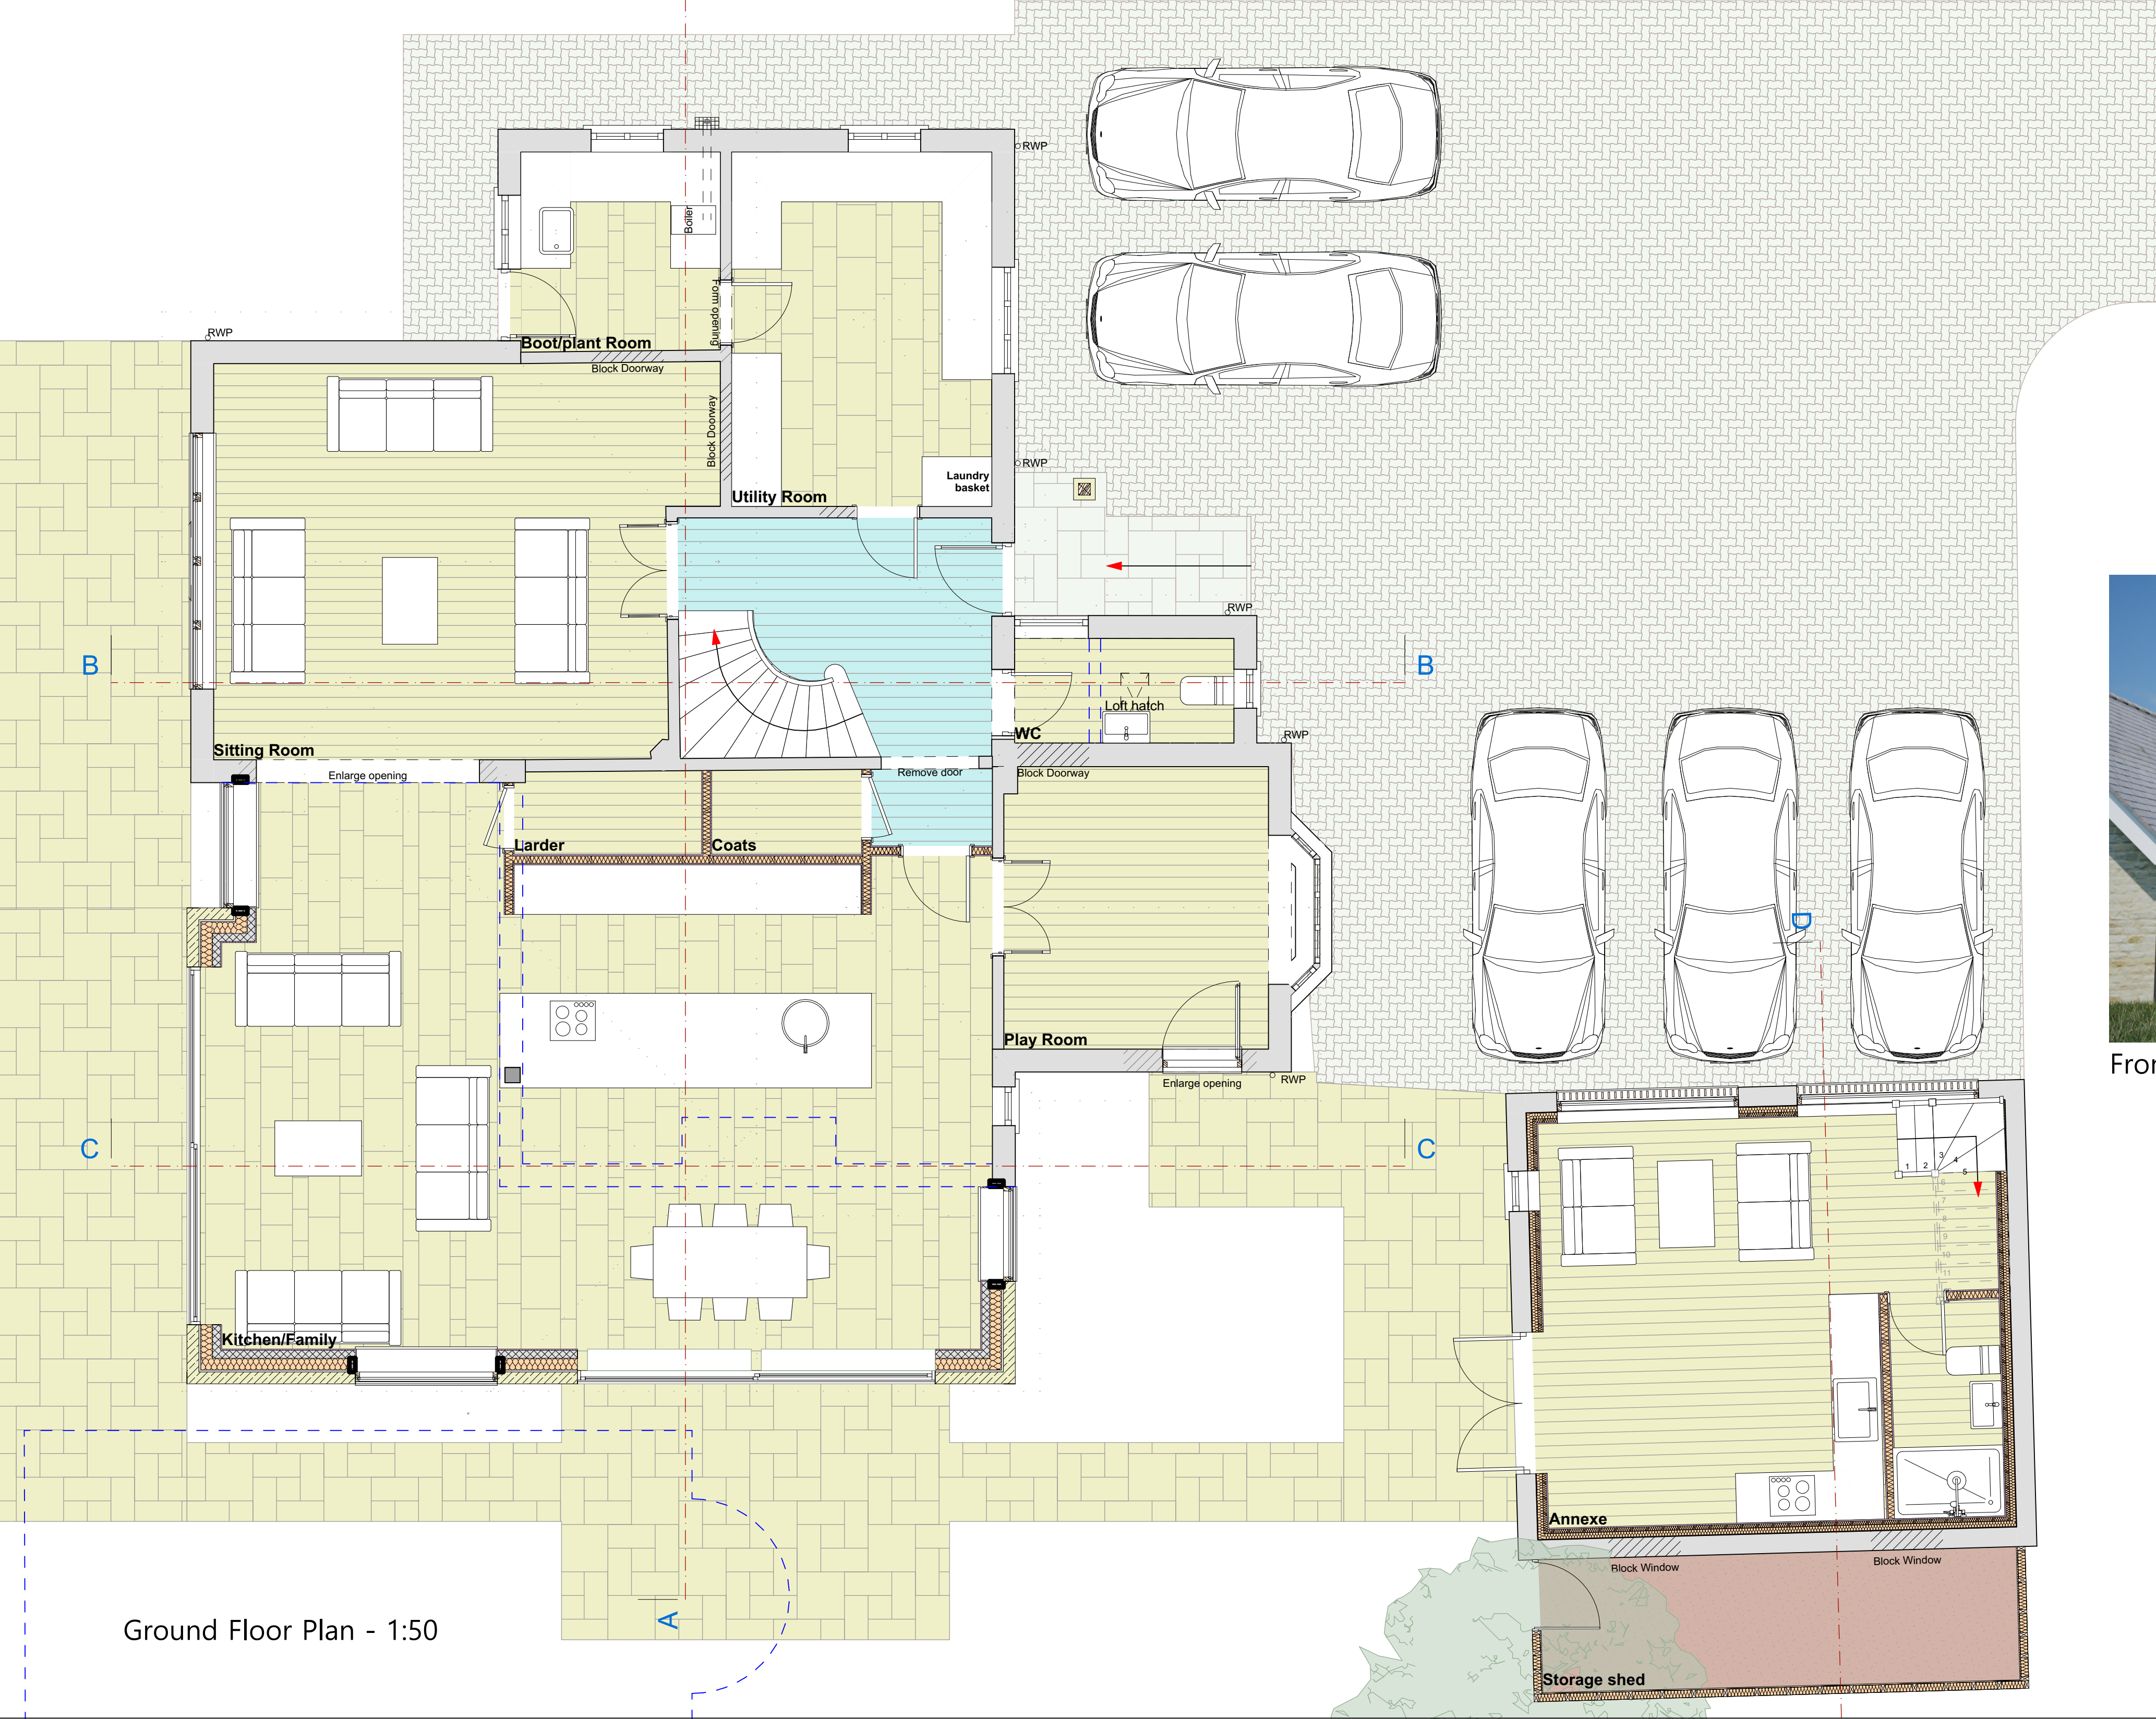

Ground Floor Plan - 1:50

Project. Proposed two storey domestic extension and conversion of garage to dependant persons annex:
Fairlawne
Startley
Chippenham
SN15 5HE

Client. Stuart and Charlotte Fullerton
Fairlawne
Startley
Chippenham
SN15 5HE

Title. Proposed Ground Floor Plan and Elevations

Date originated. 30 July 2026

Scale. 1:100, 1:50

Drawn By. G Lawes
Z:\2025 PROJECTS\W2549 - Fairlawne\1000 - CAD Data\1120 - Initial Scheme\W2549 - Fairlawne - 03.dwg

Drawing No. 2549_3101

JAGGED EDGE DESIGN LTD
ARCHITECTURAL DESIGN SPECIALISTS

7 THE GROVE
CHELWORTH
MALMESBURY
WILTSHIRE
SN16 9SS
info@jaggededgedesign.co.uk
www.jaggededgedesign.co.uk

