

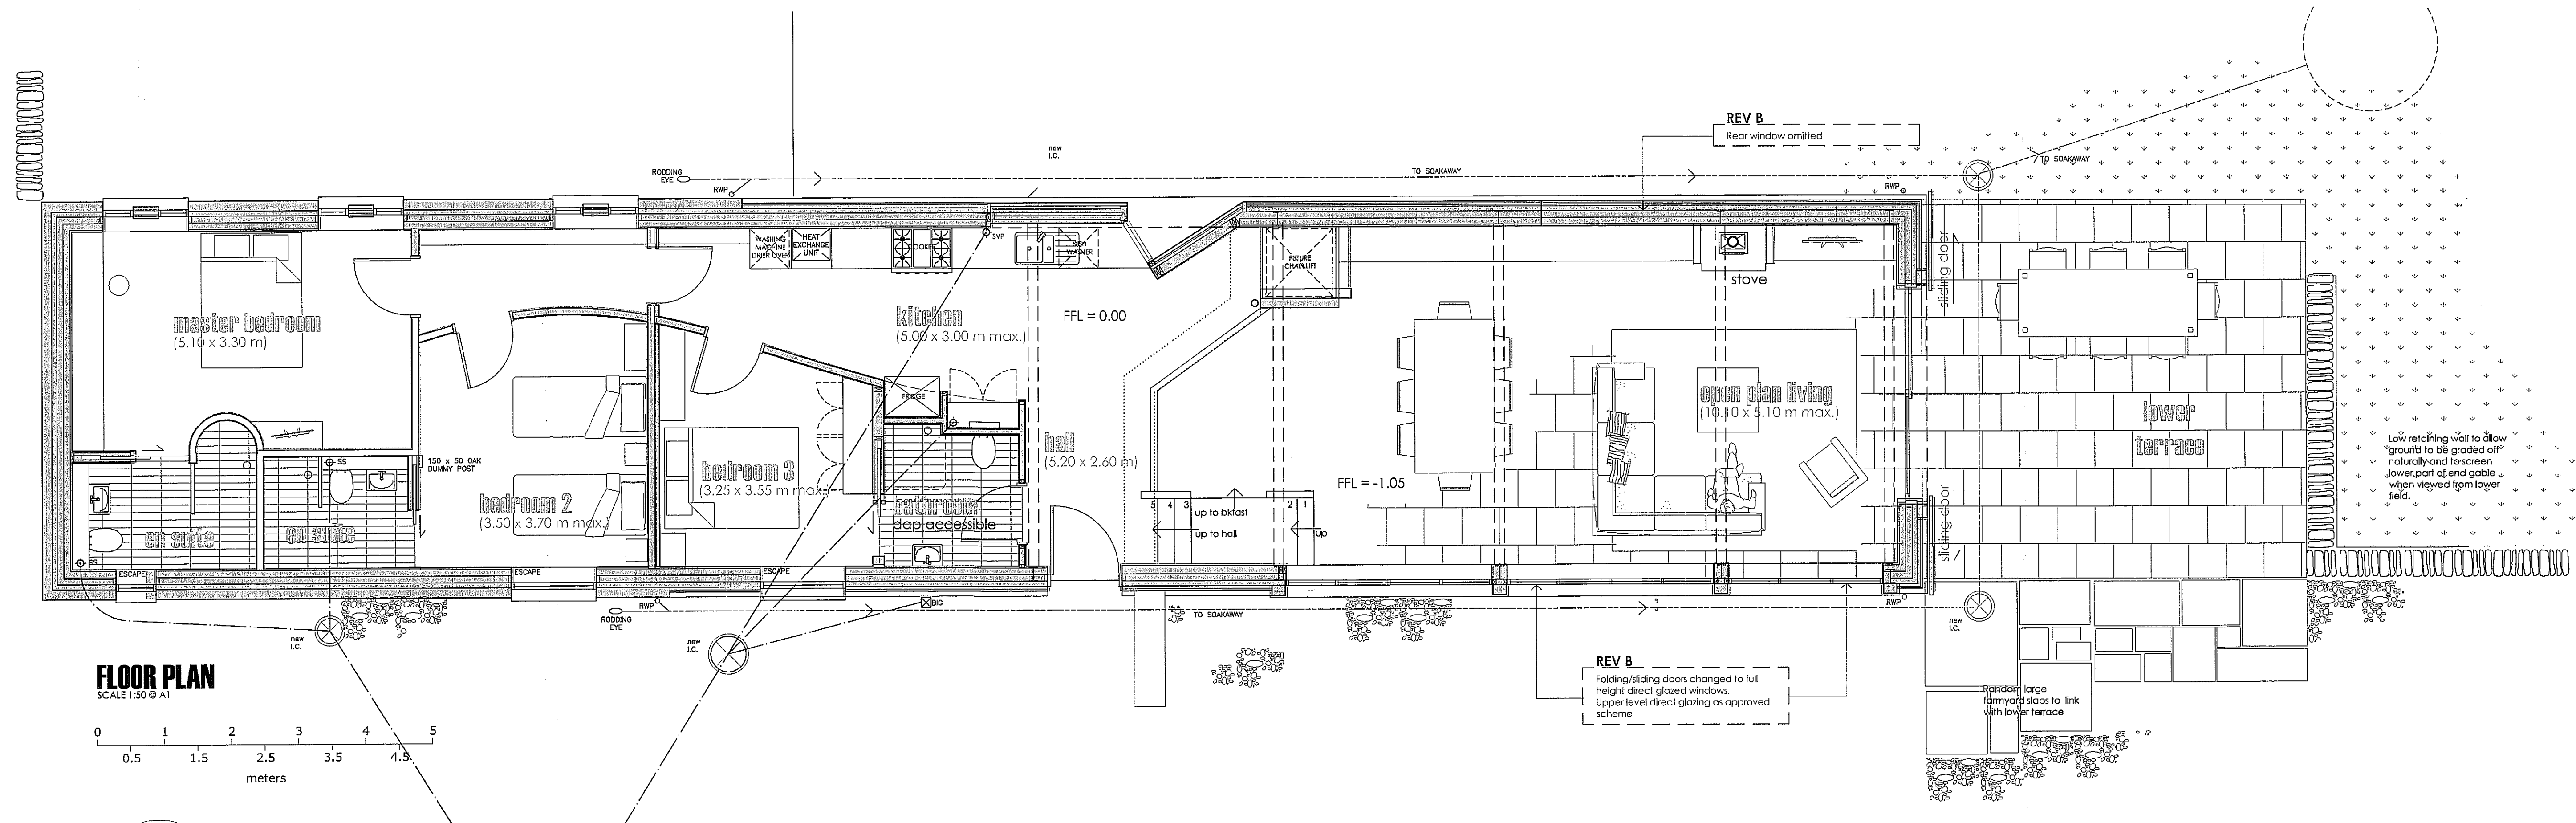
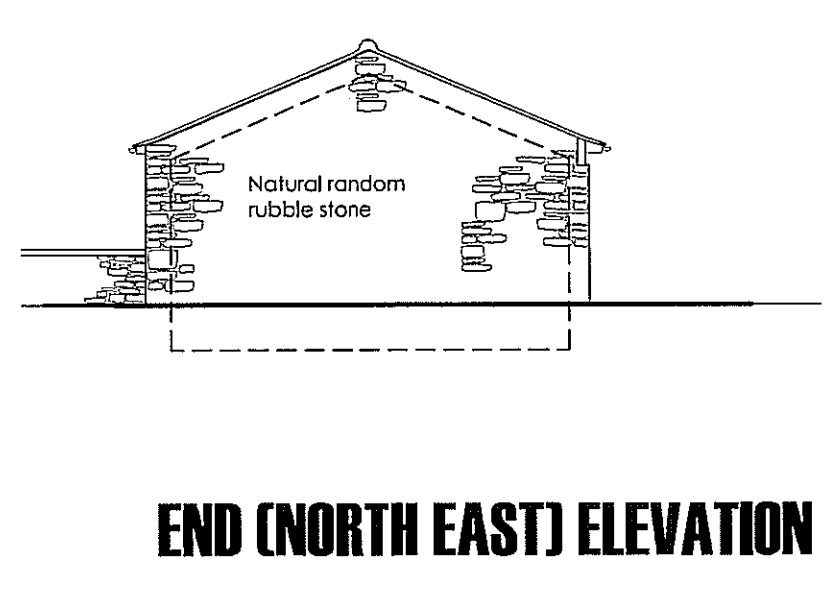
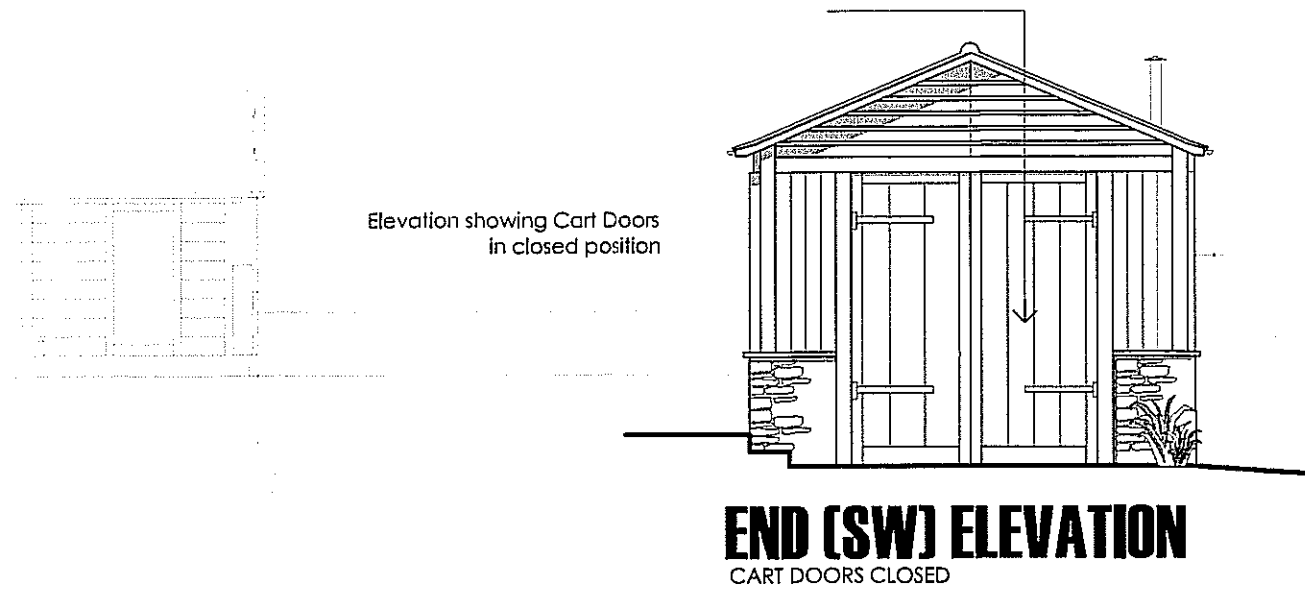
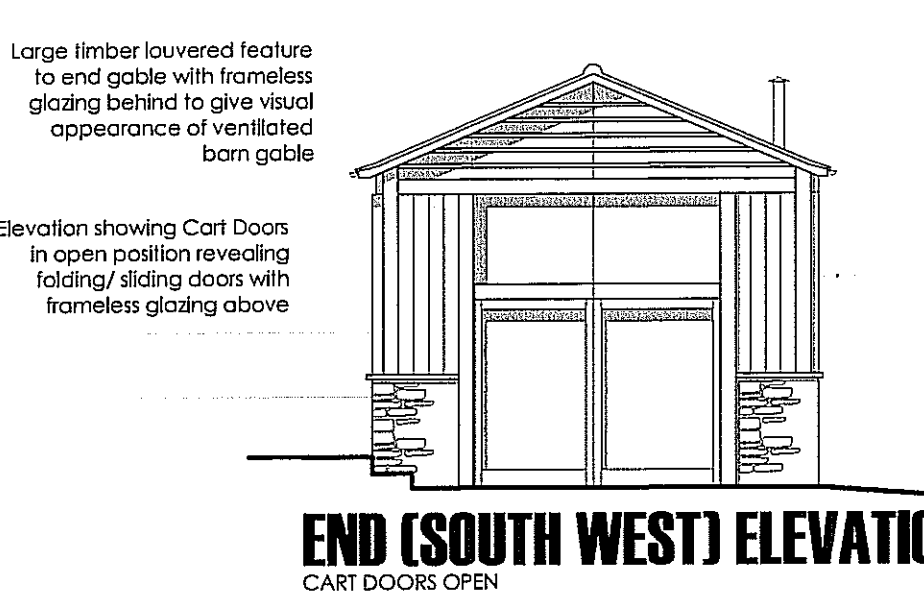


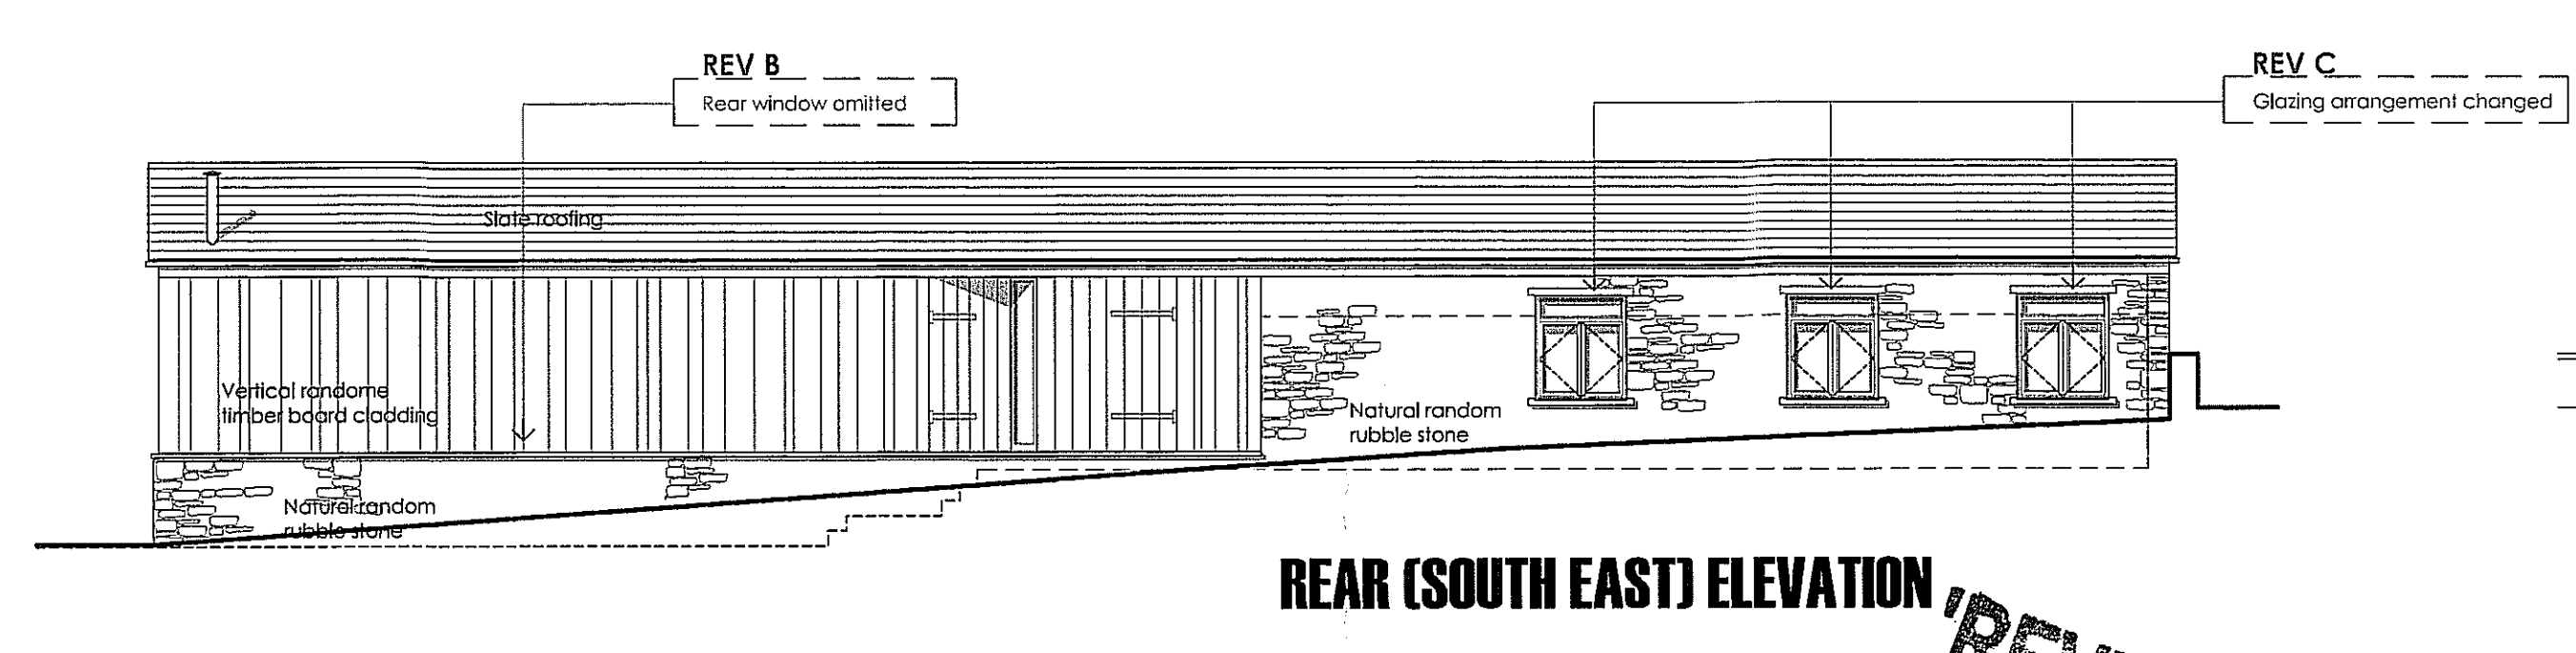

ELEVATIONS
SCALE 1:100 @ A1

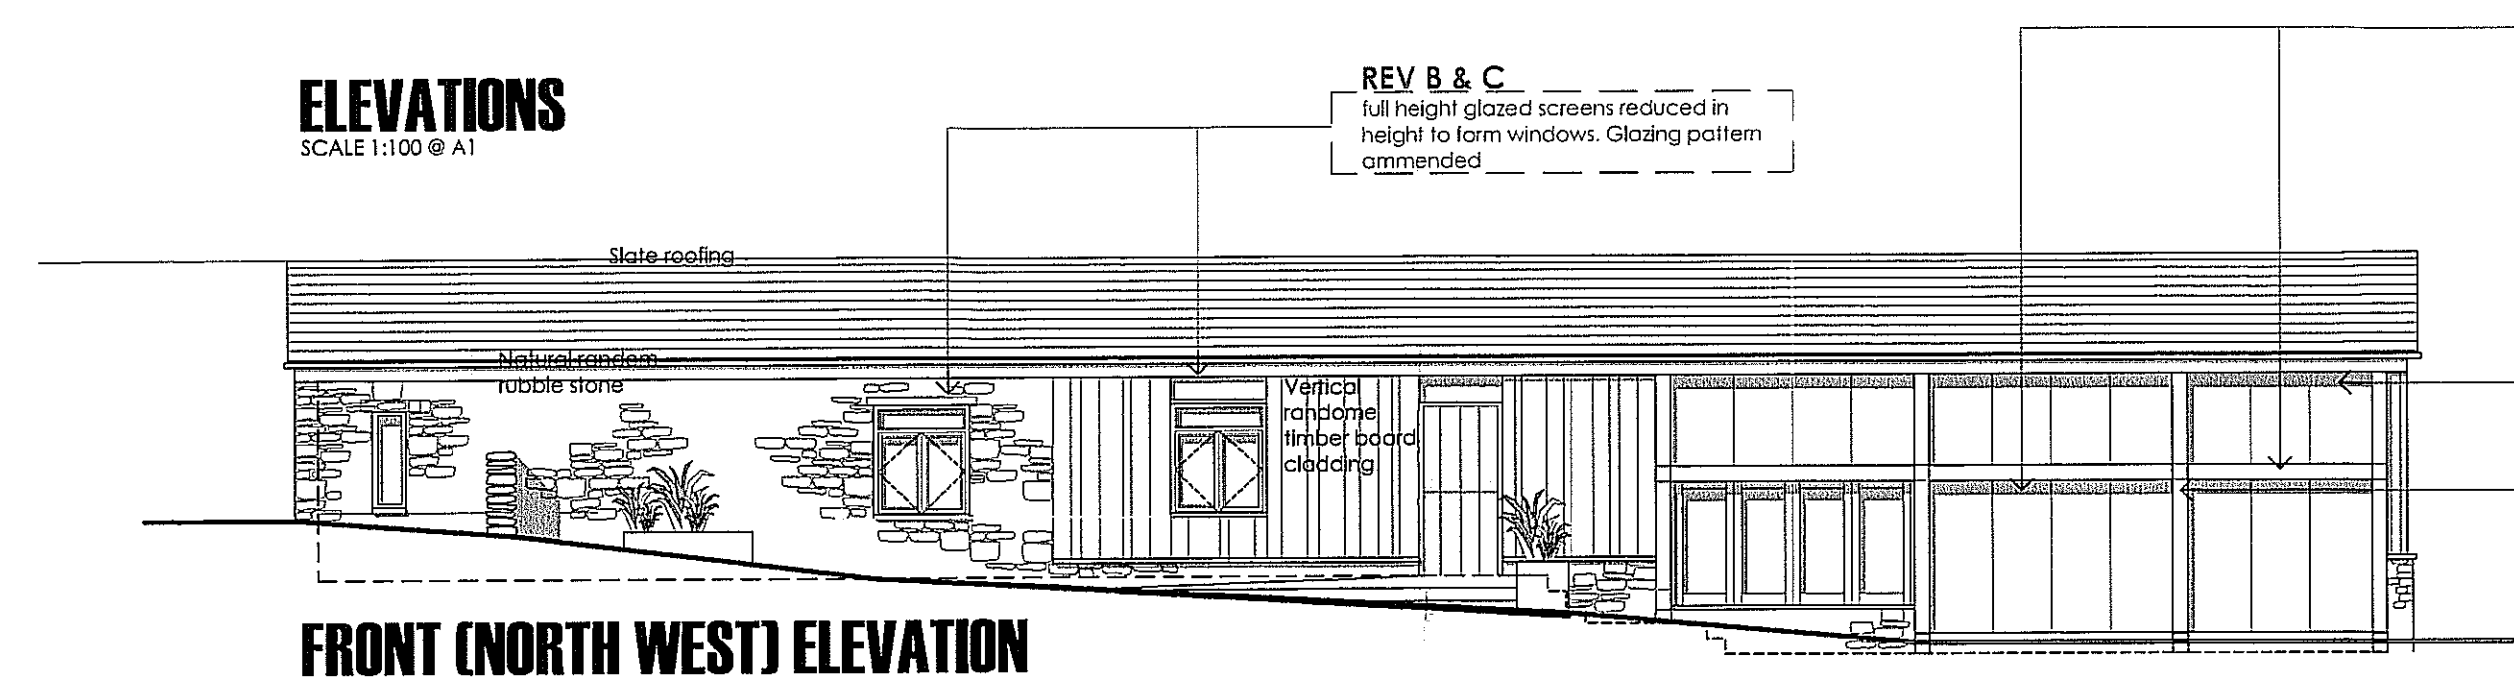

REAR (SOUTH EAST) ELEVATION

'REVISED PLANS'

PLANNING SERVICES
JUN 2012

revisions

A: AUG 11: FLOOR PLAN ALTERED, INTERNAL STEPS CHANGED, SHADING ADDED, WINDOWS CHANGED.
B: APRIL 12: FOLDING DOORS TO NORTH ELEVATION CHANGED TO DIRECT GLAZED WINDOWS, BEDROOM WINDOWS REDUCED IN HEIGHT, REAR WINDOW TO LIVING ROOM OMITTED.
C: JUNE 12: GLAZING ARRANGEMENT CHANGED TO SOME FRONT AND REAR WINDOWS AS SHOWN

general notes

1. All works to be in accordance with the Building Regulations, British Standards, statutory and local authority requirements.
2. Consistency between similar materials must be maintained.
3. Maya Studio to be notified of any discrepancies, dimensional inconsistencies or the need for clarification prior to commencement of work or the manufacture of any component required in the work.
4. Maya Studio to approve all detailed drawings/setting out prior to construction.
5. Contractor to confirm stability and feasibility of all building elements and components prior to construction or manufacture.
6. All drawings to be verified on site. If in doubt - CHECK.
7. Refer to, and read this document in conjunction with Specification (if applicable) and all other scheme drawings.

© copyright MAYA STUDIO ARCHITECTS

These designs, drawings & specifications are copyright & are the property of Maya Studio Ltd. They must not be used, reproduced or copied wholly or in part without the written permission of Maya Studio Ltd. These drawings are site specific & can only be used for the address listed in these drawings.

All dimensions must be verified on the prior to commencement of work.

maya studio		Drawing Title	
MAYA STUDIO LTD. 26 Taviner Drive, Chippenham, Wiltshire, SN15 3FU Tel: 01249 465640 Email: jon@mayastudio.co.uk		BARN 1 PROPOSALS	
Project		Date	Status
Grove Farm, Box Hill, Corsham		JUNE 2012	PLANNING (VARIATION)
TWO NEW BARNs re-application		Scale	Drawn by
		1:50 & 1:100 @ A1	JLL
		Checked by	JML
		Project No.	Revision
		11/04	P1 / C
		Drawing No.	
		Filename:	