


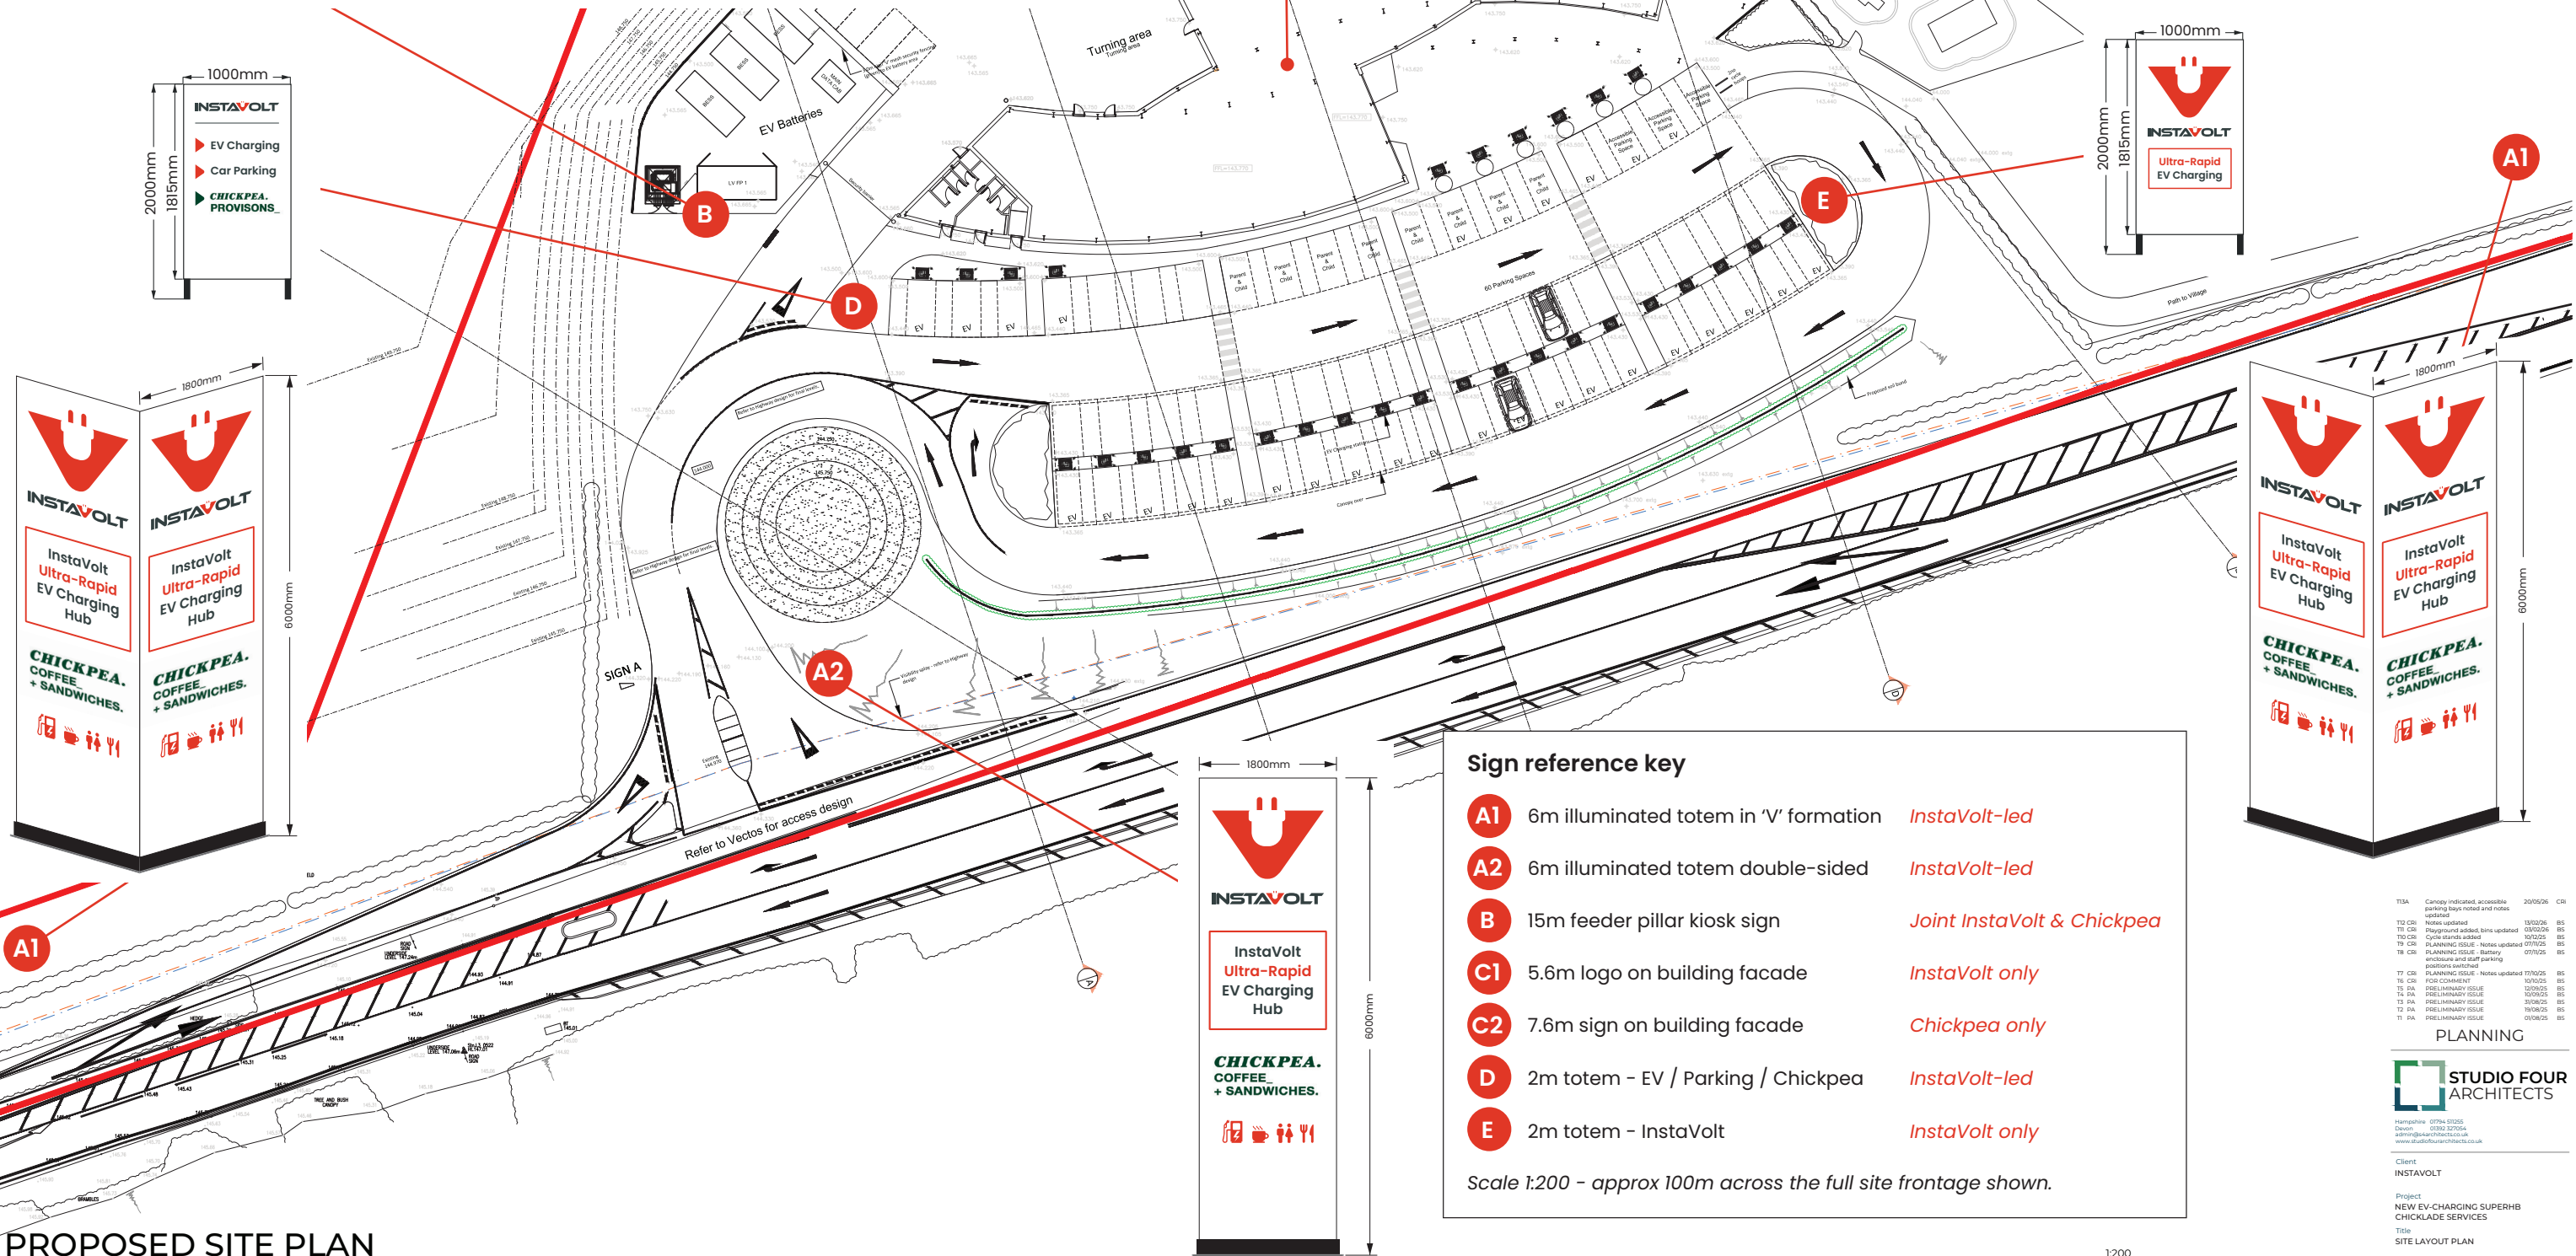


PROPOSED SITE PLAN

SCALE 1:200

Sign reference key

- A1** 6m illuminated totem in 'V' formation *InstaVolt-led*
- A2** 6m illuminated totem double-sided *InstaVolt-led*
- B** 15m feeder pillar kiosk sign *Joint InstaVolt & Chickpea*
- C1** 5.6m logo on building facade *InstaVolt only*
- C2** 7.6m sign on building facade *Chickpea only*
- D** 2m totem - EV / Parking / Chickpea *InstaVolt-led*
- E** 2m totem - InstaVolt *InstaVolt only*

Scale 1:200 - approx 100m across the full site frontage shown.

 

T13A	Canopy indicated, accessible parking bays noted and notes updated	30/05/26	CR
T12 CR	Notes updated	15/02/26	BS
T11 CR	Playground added, time updated	10/02/26	BS
T10 CR	Cycle stands added	10/02/26	BS
T9 CR	PLANNING ISSUE - Notes updated	07/10/25	BS
T8 CR	PLANNING ISSUE - Battery enclosure and start parking positions updated	07/10/25	BS
T7 CR	PLANNING ISSUE - Notes updated	10/10/25	BS
T6 CR	FOC COMMENT	10/10/25	BS
T5 CR	PLANNING ISSUE	10/10/25	BS
T4 DA	PRELIMINARY ISSUE	10/10/25	BS
T3 DA	PRELIMINARY ISSUE	10/10/25	BS
T2 DA	PRELIMINARY ISSUE	10/10/25	BS
T1 DA	PRELIMINARY ISSUE	09/08/25	BS