


Note
Network arrangement
indicative.
Final layout t.b.c. following
conformation of down pipe
and soil stack locations.

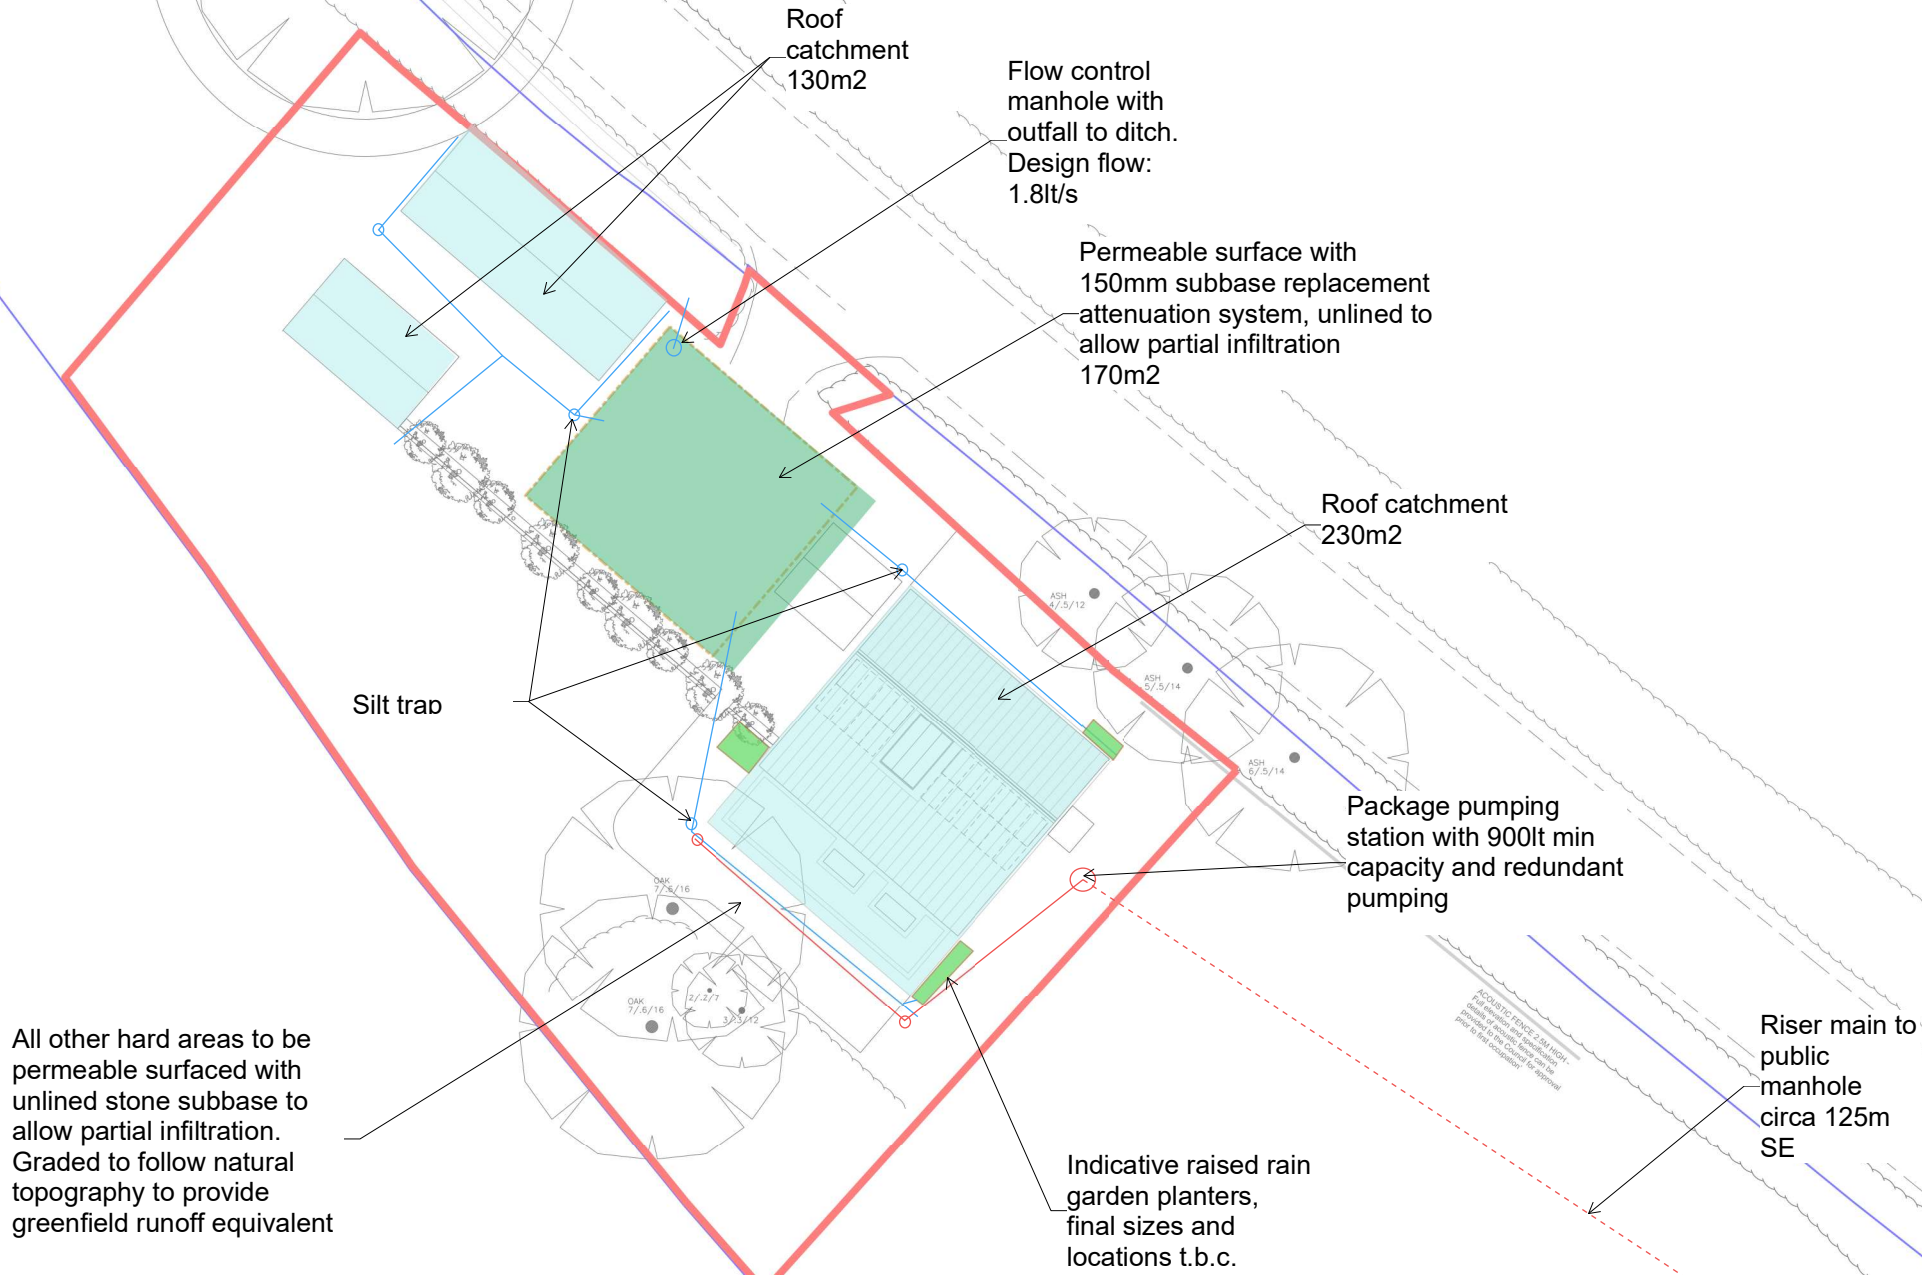

	WWW.GIRAFFEENGINEERING.COM INFO@GIRAFFEENGINEERING.COM 01249 704524	PROJECT NAME Maunditts Park Farm	PROJECT No. 1874GE	DATE 28-07-26
	5 UNION ROAD, CHIPPENHAM WILTSHIRE SN15 1HW	DRAWING NAME Drainage Plan	DRAWING No. SK002	REVISION C