

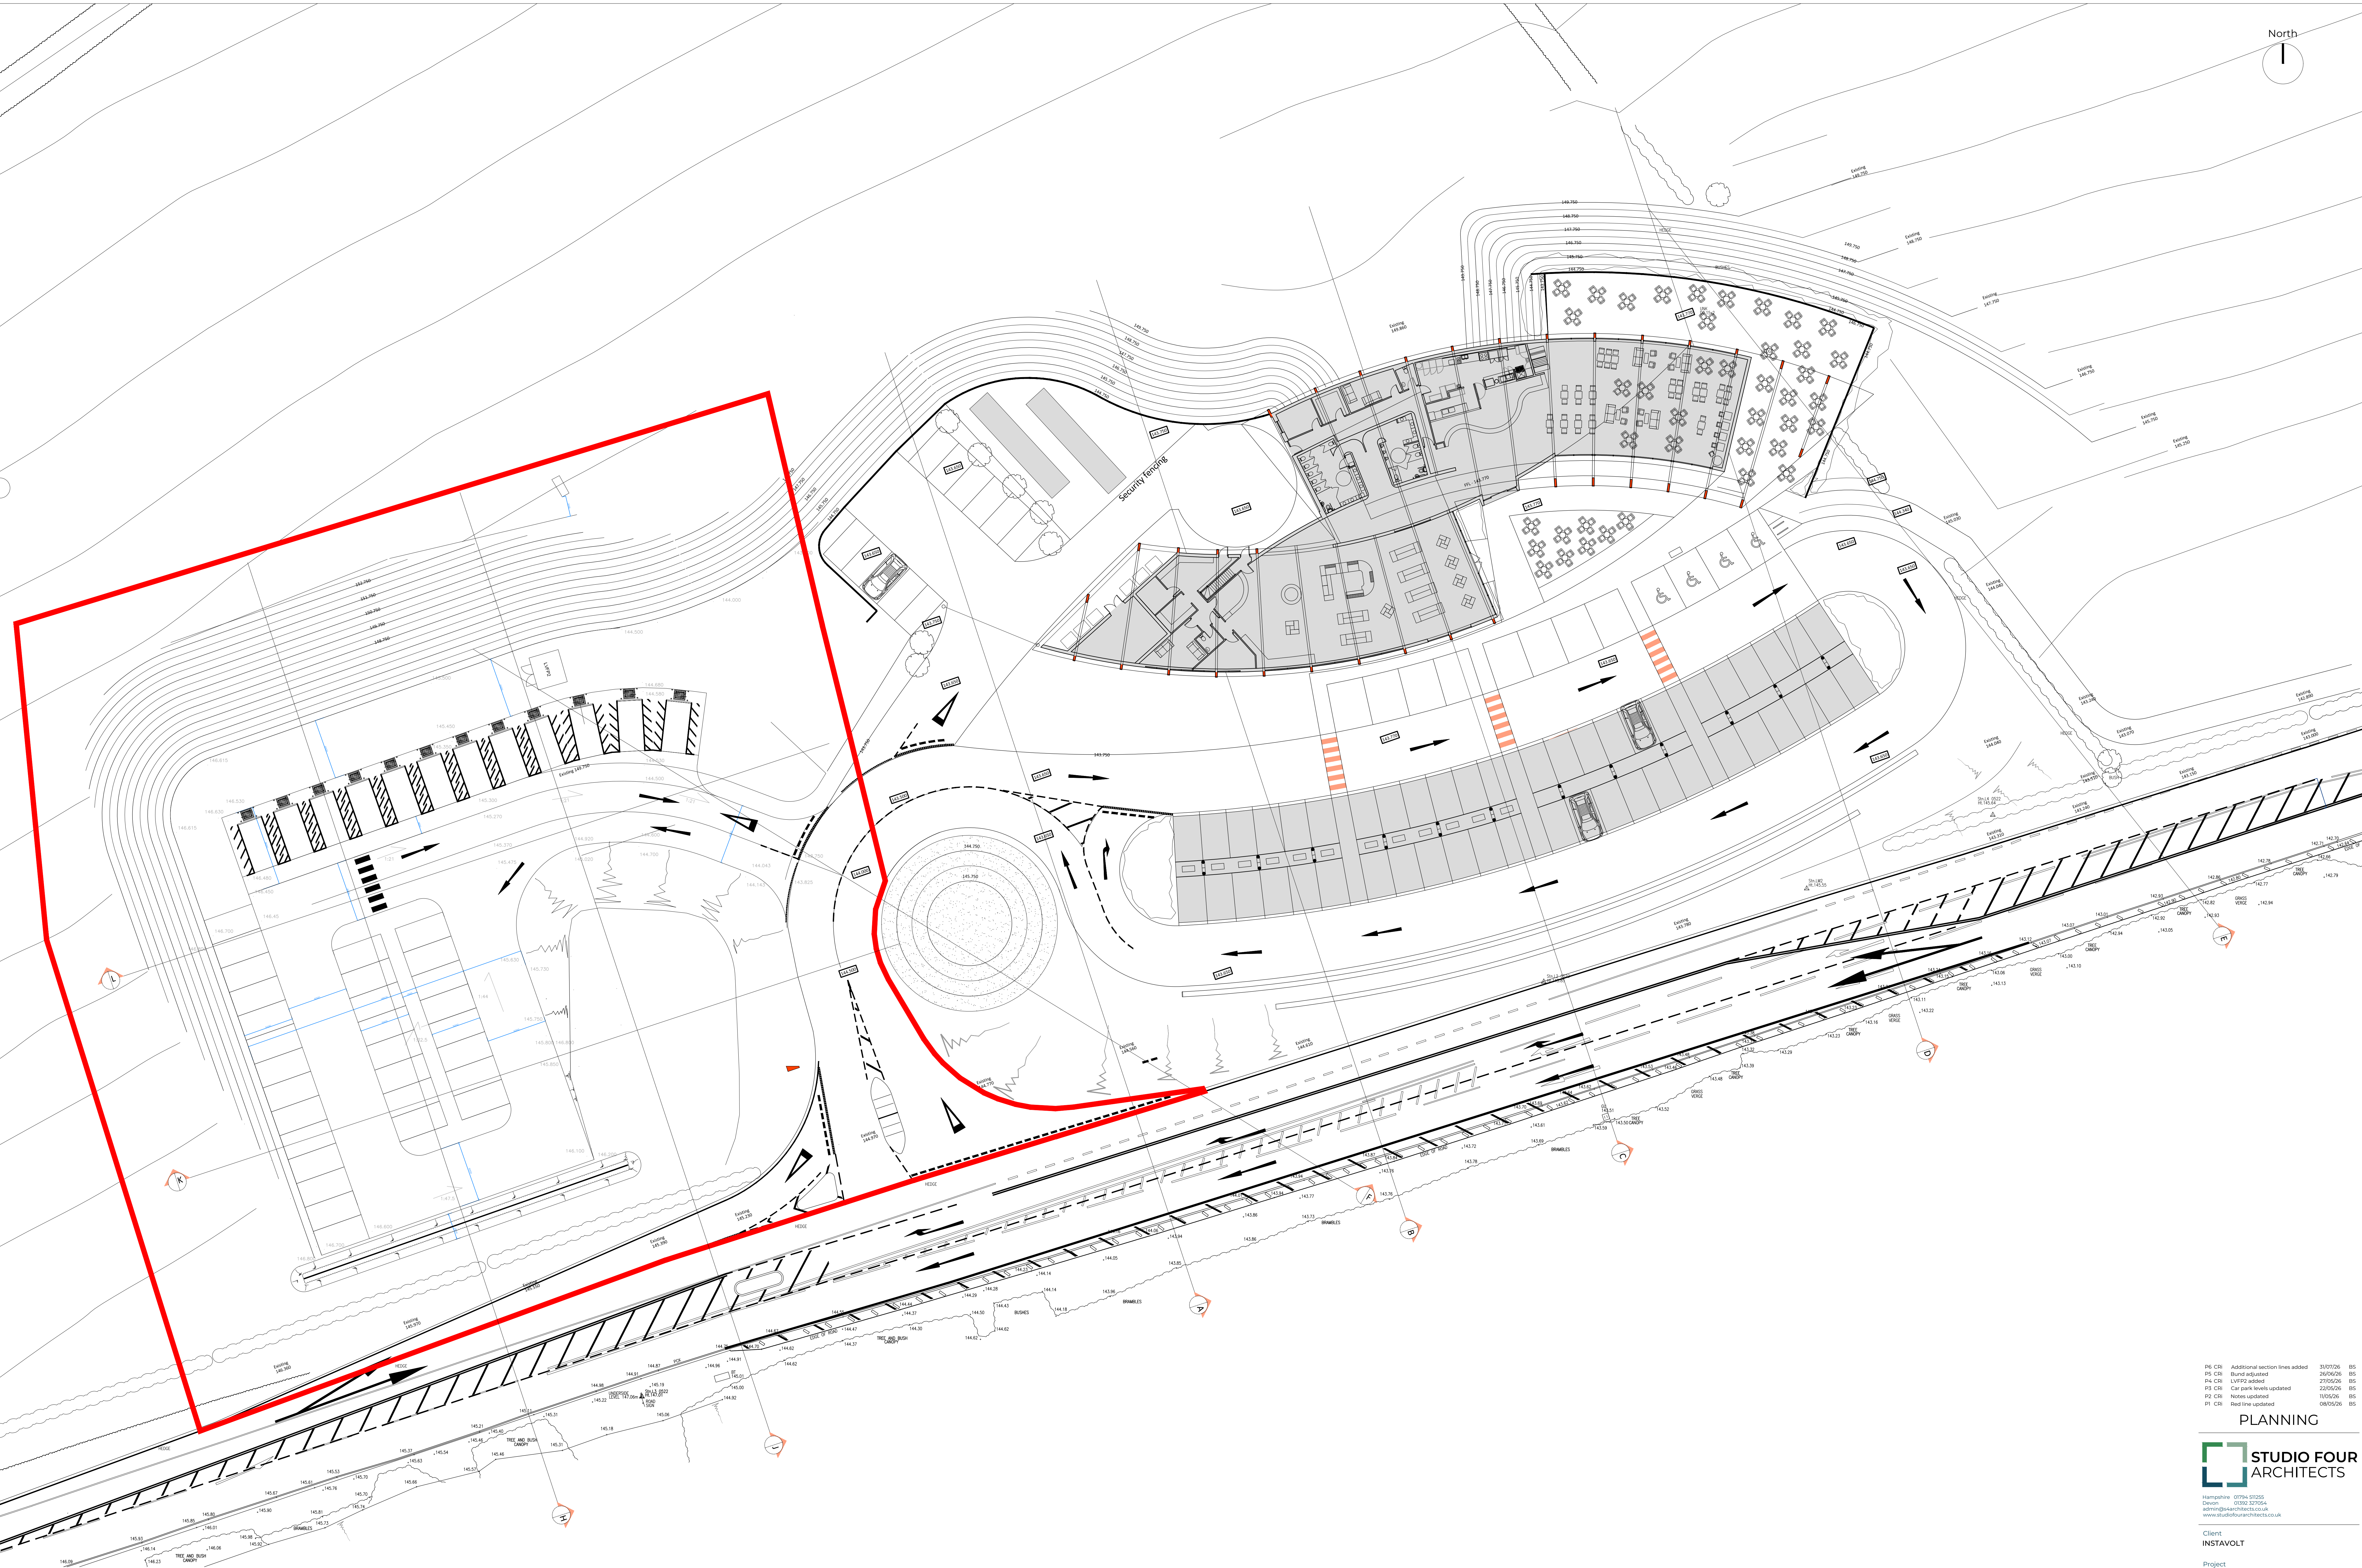


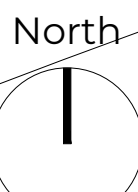

PROPOSED SITE PLAN

SCALE 1:200

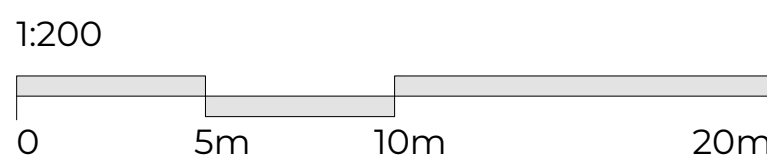

P6 CRI	Additional section lines added	30/07/26	BS
P5 CRI	Bund adjusted	26/06/26	BS
P4 CRI	LVF02 added	27/05/26	BS
P3 CRI	Car park levels updated	22/05/26	BS
P2 CRI	Notes updated	11/05/26	BS
P1 CRI	Red line updated	08/05/26	BS

PLANNING



Hampshire 0794 53025
Devon 0392 327054
admin@studiofourarchitects.co.uk
www.studiofourarchitects.co.uk

Client:
INSTAVOLT

Project:
NEW EV-CHARGING SUPERHB
CHICKLADE SERVICES

Title			
VERSION 1			
Date	Scale	Project	Drawn
MAY 26	1:200	A0	CRI
Job No.	Dwg. No.	Revision	
45075	2001	P6	