

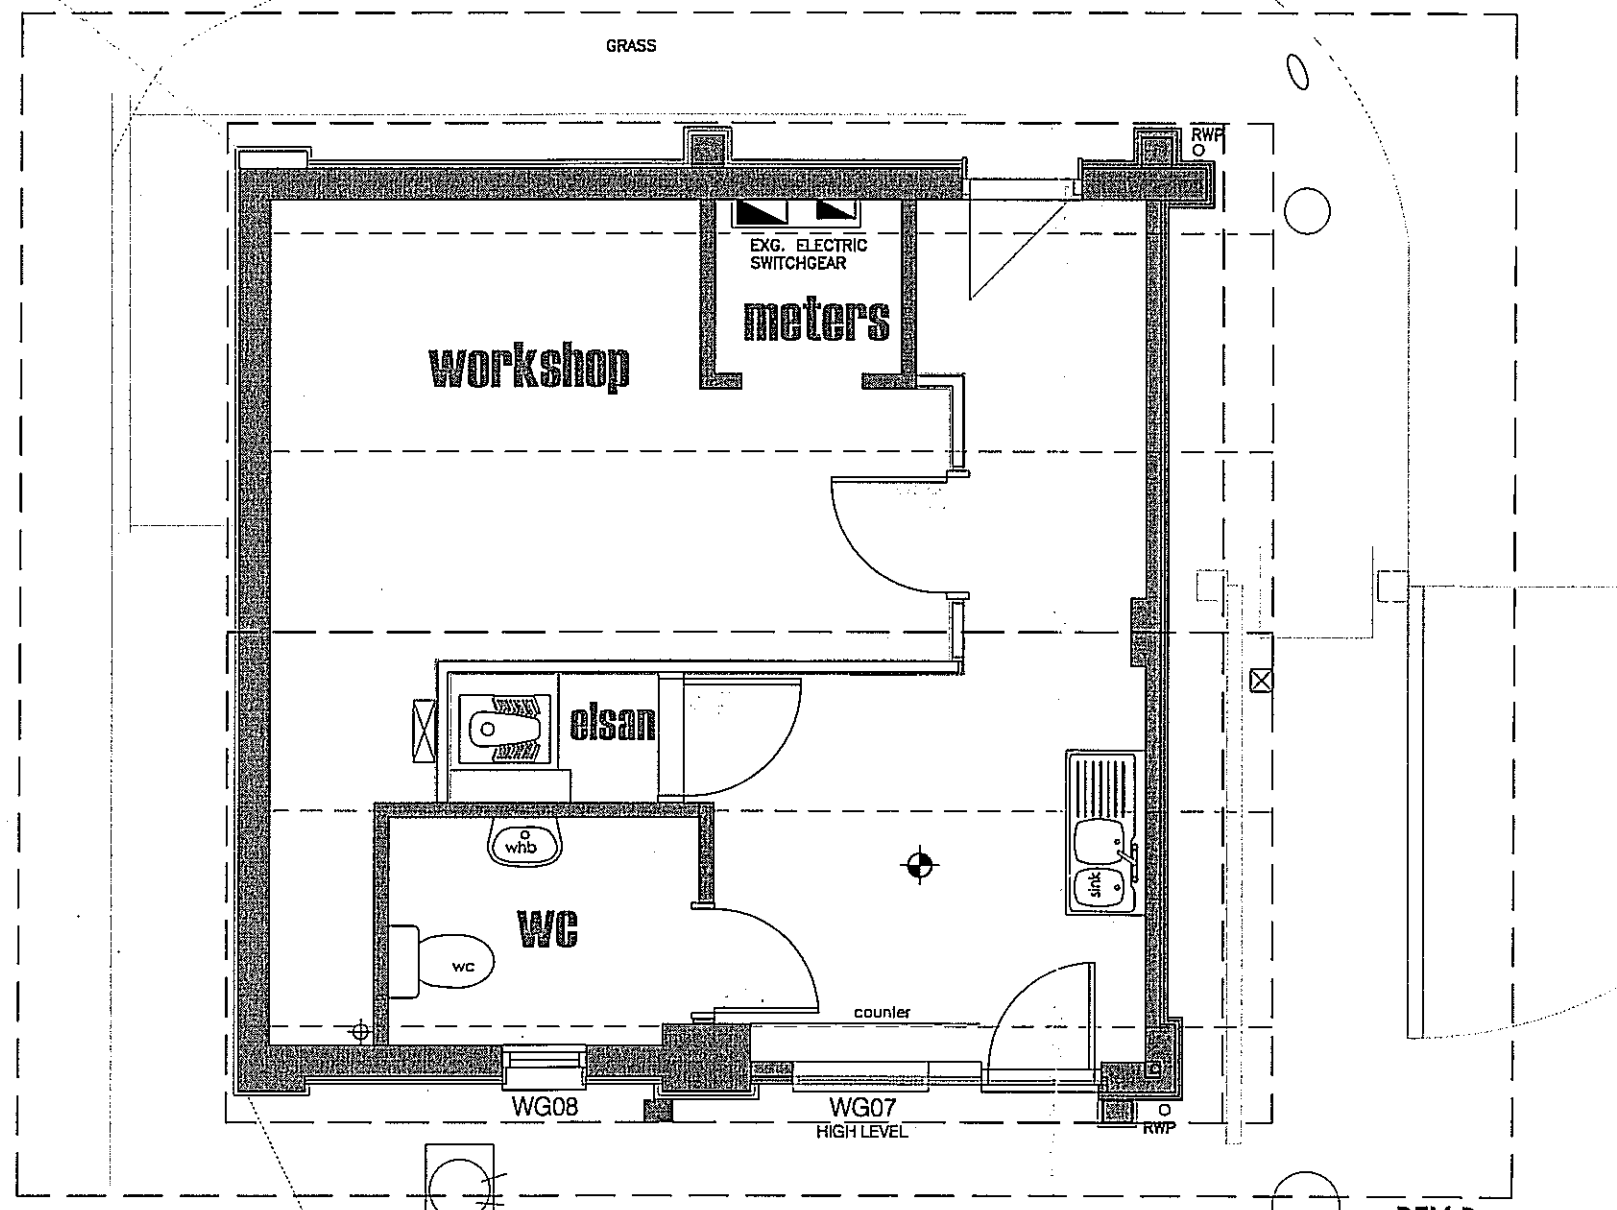
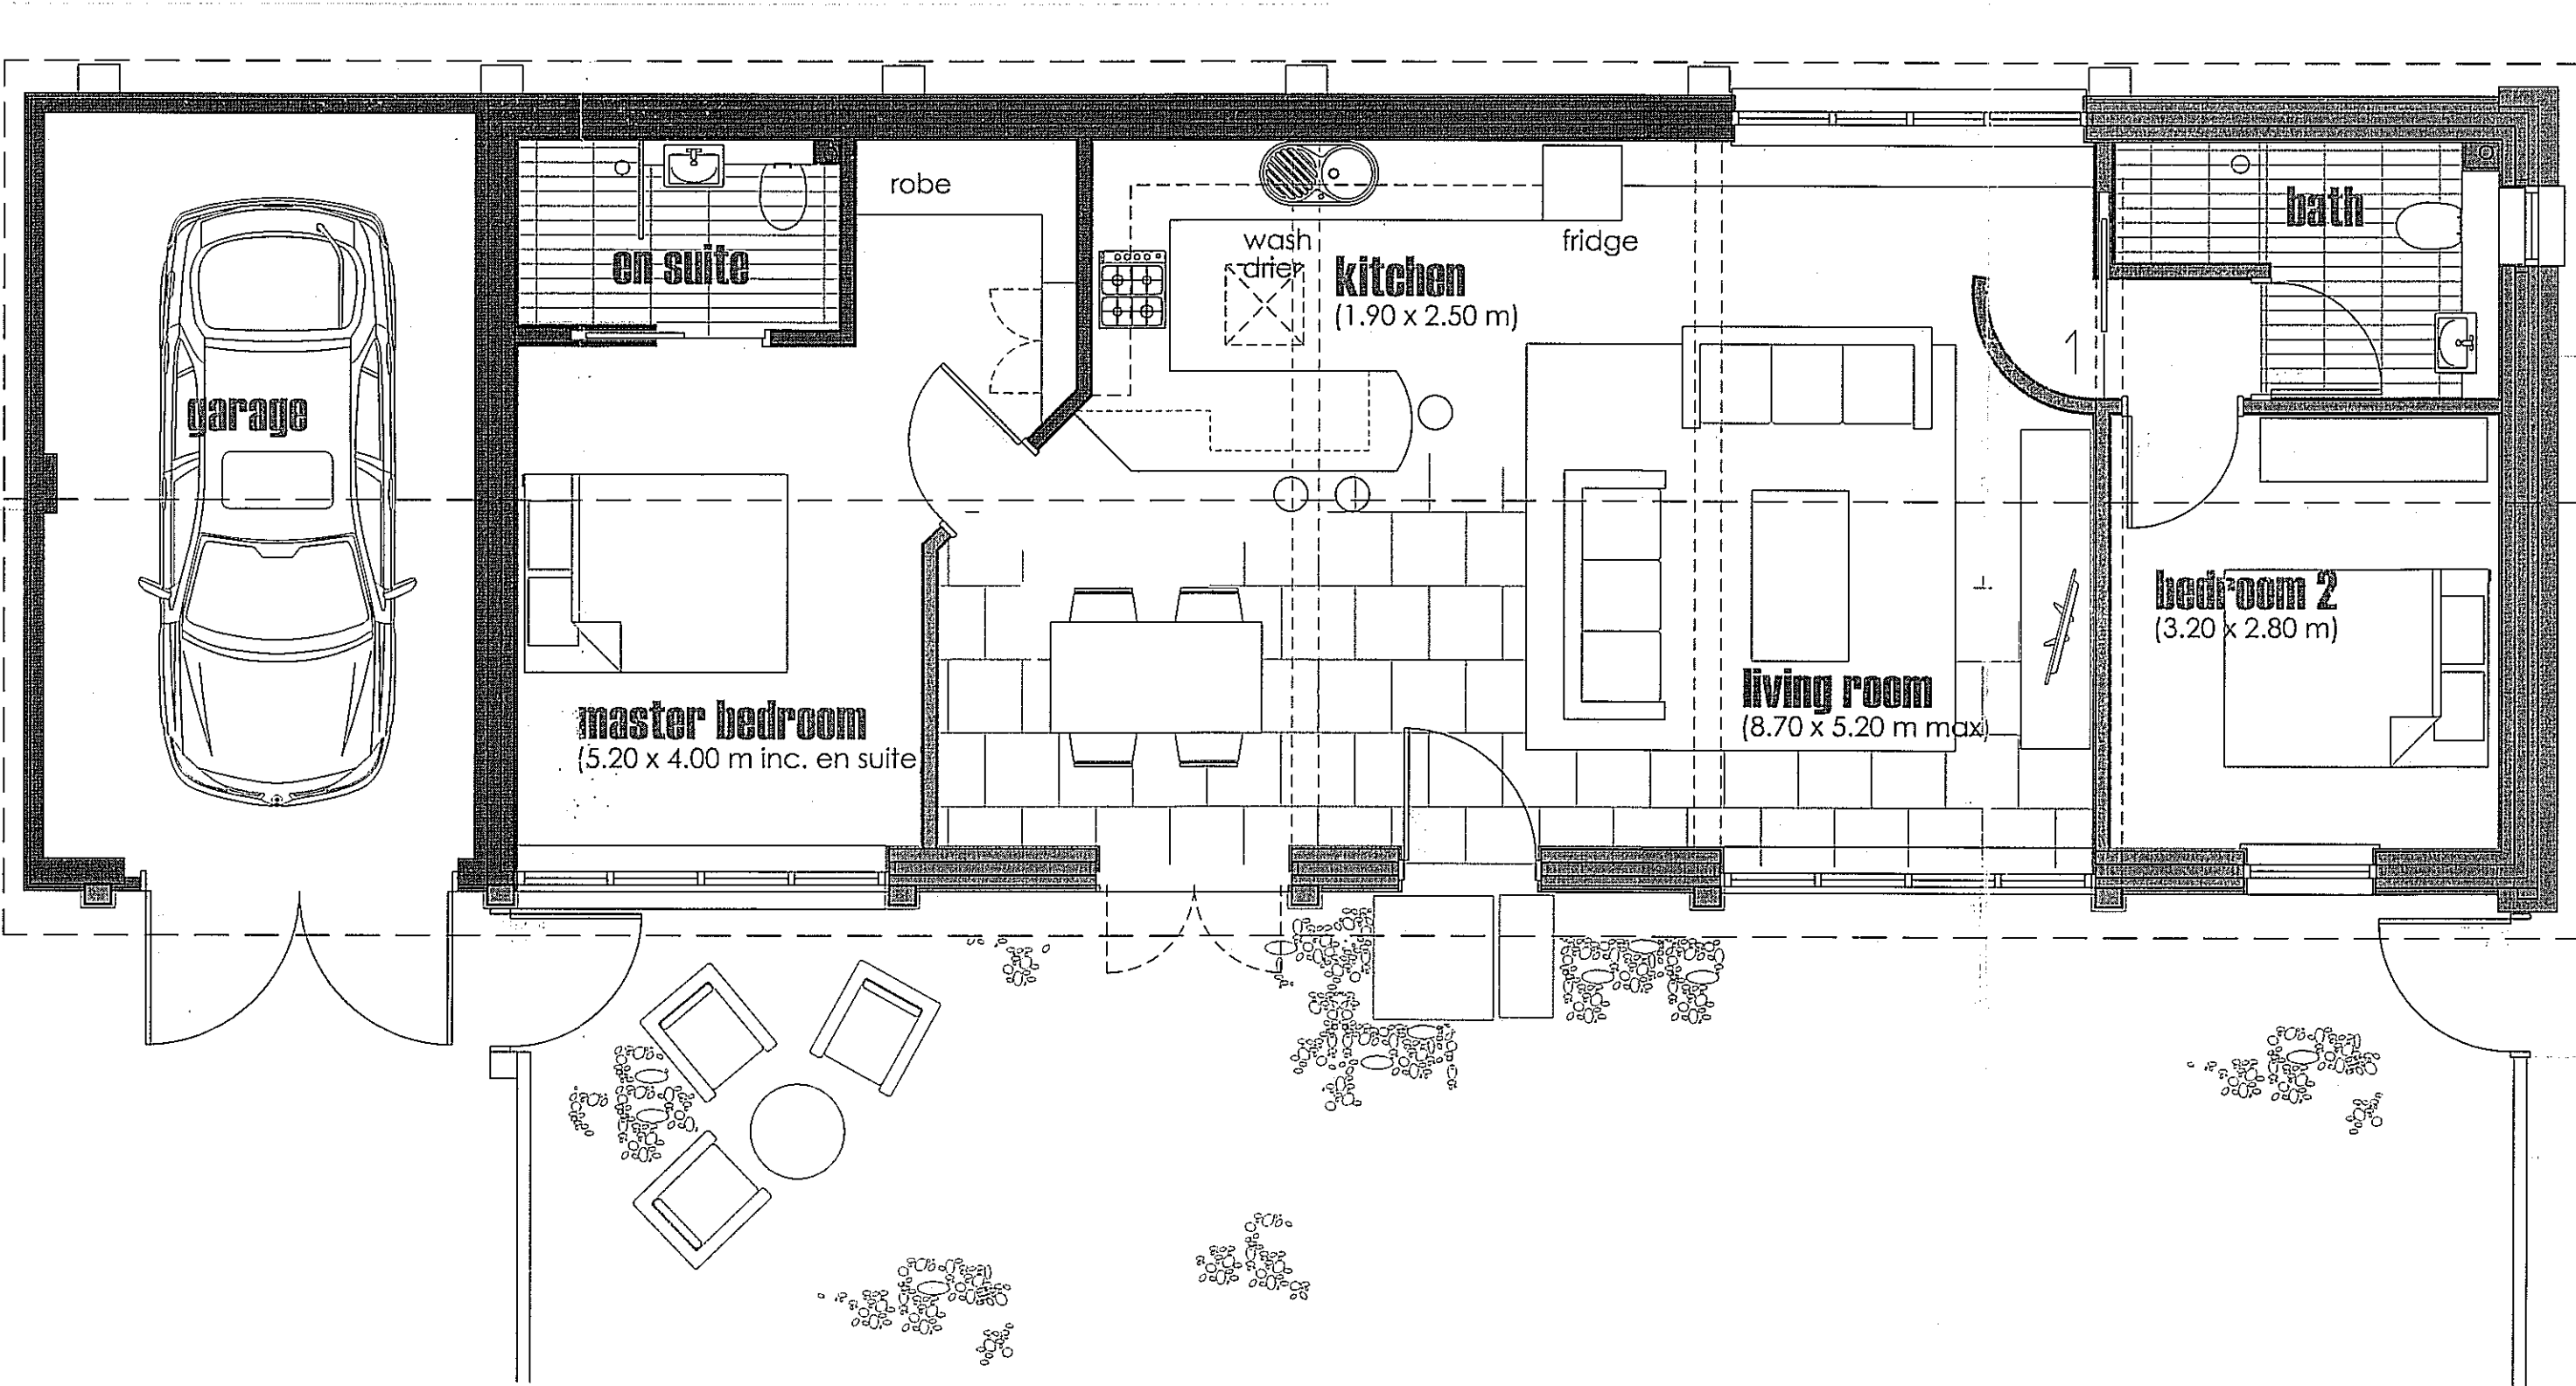



BARN 2
PROPOSALS

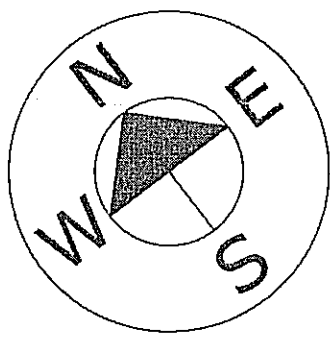


FLOOR PLAN
SCALE 1:50 @ A1

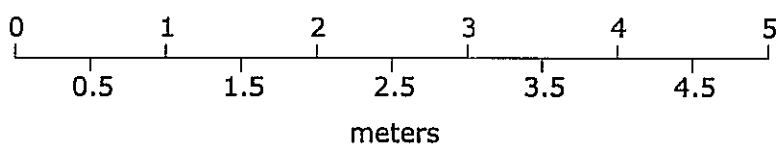


ELEVATIONS
SCALE 1:100 @ A1

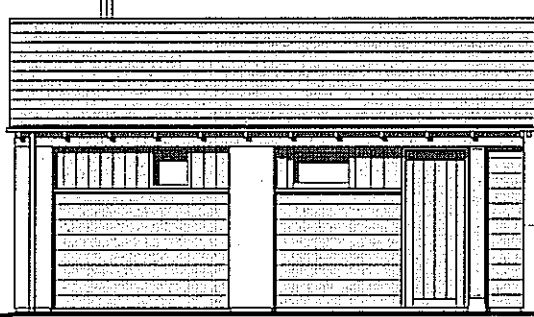


FRONT (WEST) ELEVATION

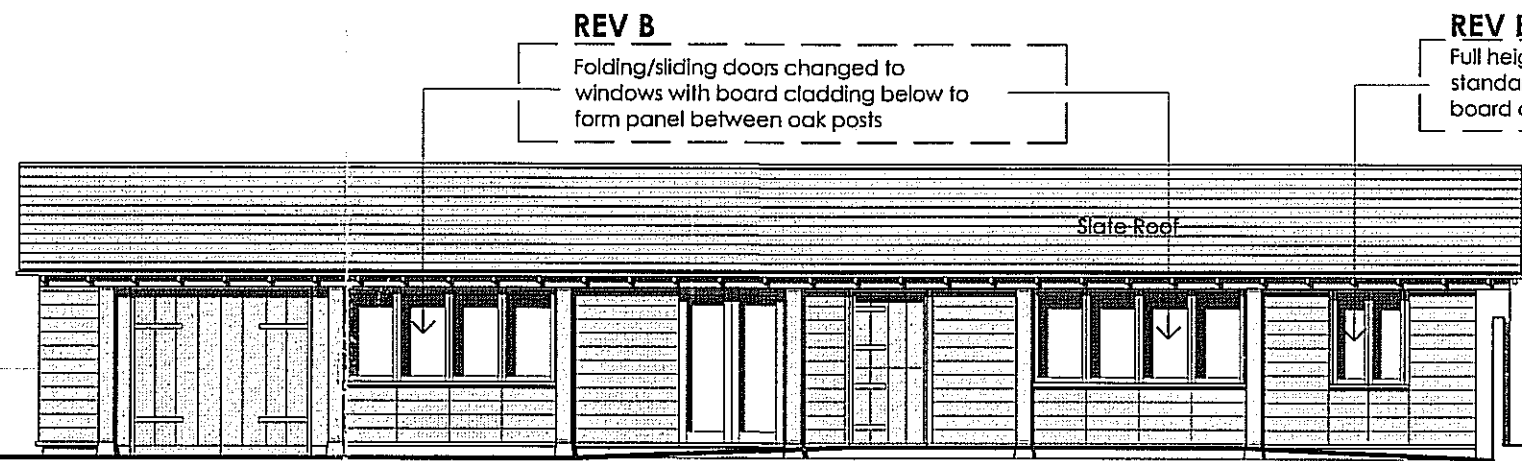


REAR (EAST) ELEVATION

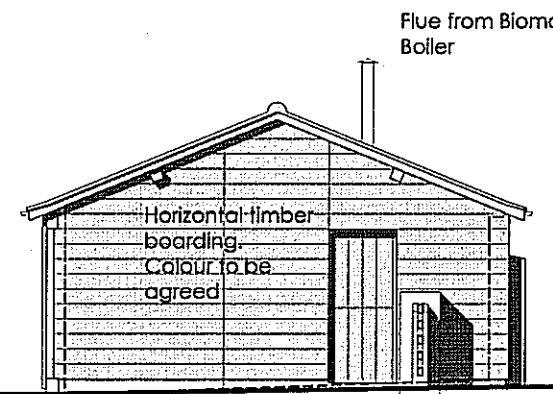


SECTION AA

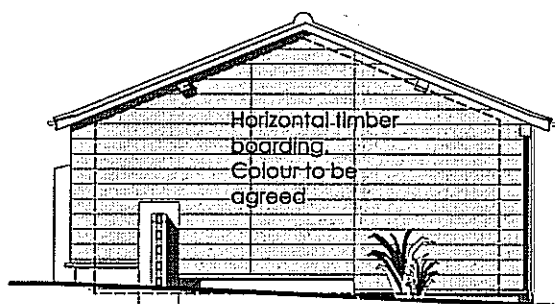


SECTION BB

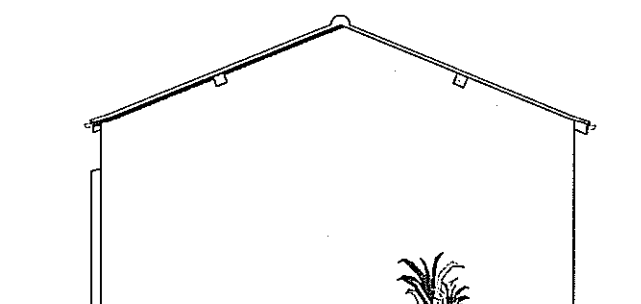

END (NORTH) ELEVATION
BOILER HOUSE

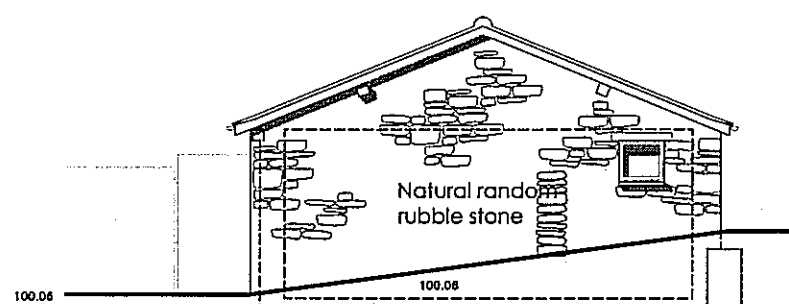

END (SOUTH) ELEVATION

 

revisions

1. AUG 11. NORTH SOUTH ELEVATION LABELS CORRECTED. WINDOW POSITIONS ON FRONT ELEVATION CHANGED. SHADING ADDED. WINDOW ADDED TO SOUTH ELEVATION. SET OUT CHANGED.
2. MAY12. WINDOWS & DOOR ARRANGEMENT TO FRONT ELEVATION CHANGED. WORKSHOP/STORE LAYOUT CHANGED. ELEVATION LABELS AMENDED. NORTH DIRECTION CORRECTED.
3. MAY12. REAR ELEVATION EN SUITE WINDOW REMOVED (PREVIOUSLY SHOWN IN ERROR).

general notes

1. All works to be in accordance with the Building regulations, British Standards, statutory and local authority requirements.
2. Consistency between similar materials must be maintained.
3. Maya Studio to be notified of any discrepancies, dimensional inconsistencies or the need for clarification prior to commencement of work or the manufacture of any component required in the work.
4. Maya Studio to approve all detailed drawings/setting out prior to construction.
5. Contractor to confirm stability/feasibility of all building elements and components prior to construction or manufacture.
6. All drawings to be verified on site. If in doubt - CHECK.
7. Refer to, and read this document in conjunction with Specification (if applicable) and all other scheme drawings.

© copyright MAYA STUDIO ARCHITECTS

These designs, drawings & specifications are copyright & are the property of Maya Studio Ltd. they must not be used, reproduced or copied wholly or in part without the written permission of Maya Studio Ltd. These drawings are site specific & can only be used for the address as listed in these drawings.

All dimensions must be verified on site prior to commencement of work.

maya studio		Drawing Title BARN 2 PROPOSALS	
MAYA STUDIO LTD 26 Taviner Drive, Chippenham, Wiltshire SN15 3PU Tel: 01249 465640 Email: jon@mayastudio.co.uk		Date JULY 11	Status PLANNING
Project Grove Farm, Box Hill, Corsham TWO NEW BARNs re-application		Scale 1:60 & 1:100 @ A1	Drawn by JLL Checked by JHL
Project No. 11/04		Drawing No. P2	Revision C
Filename:			