

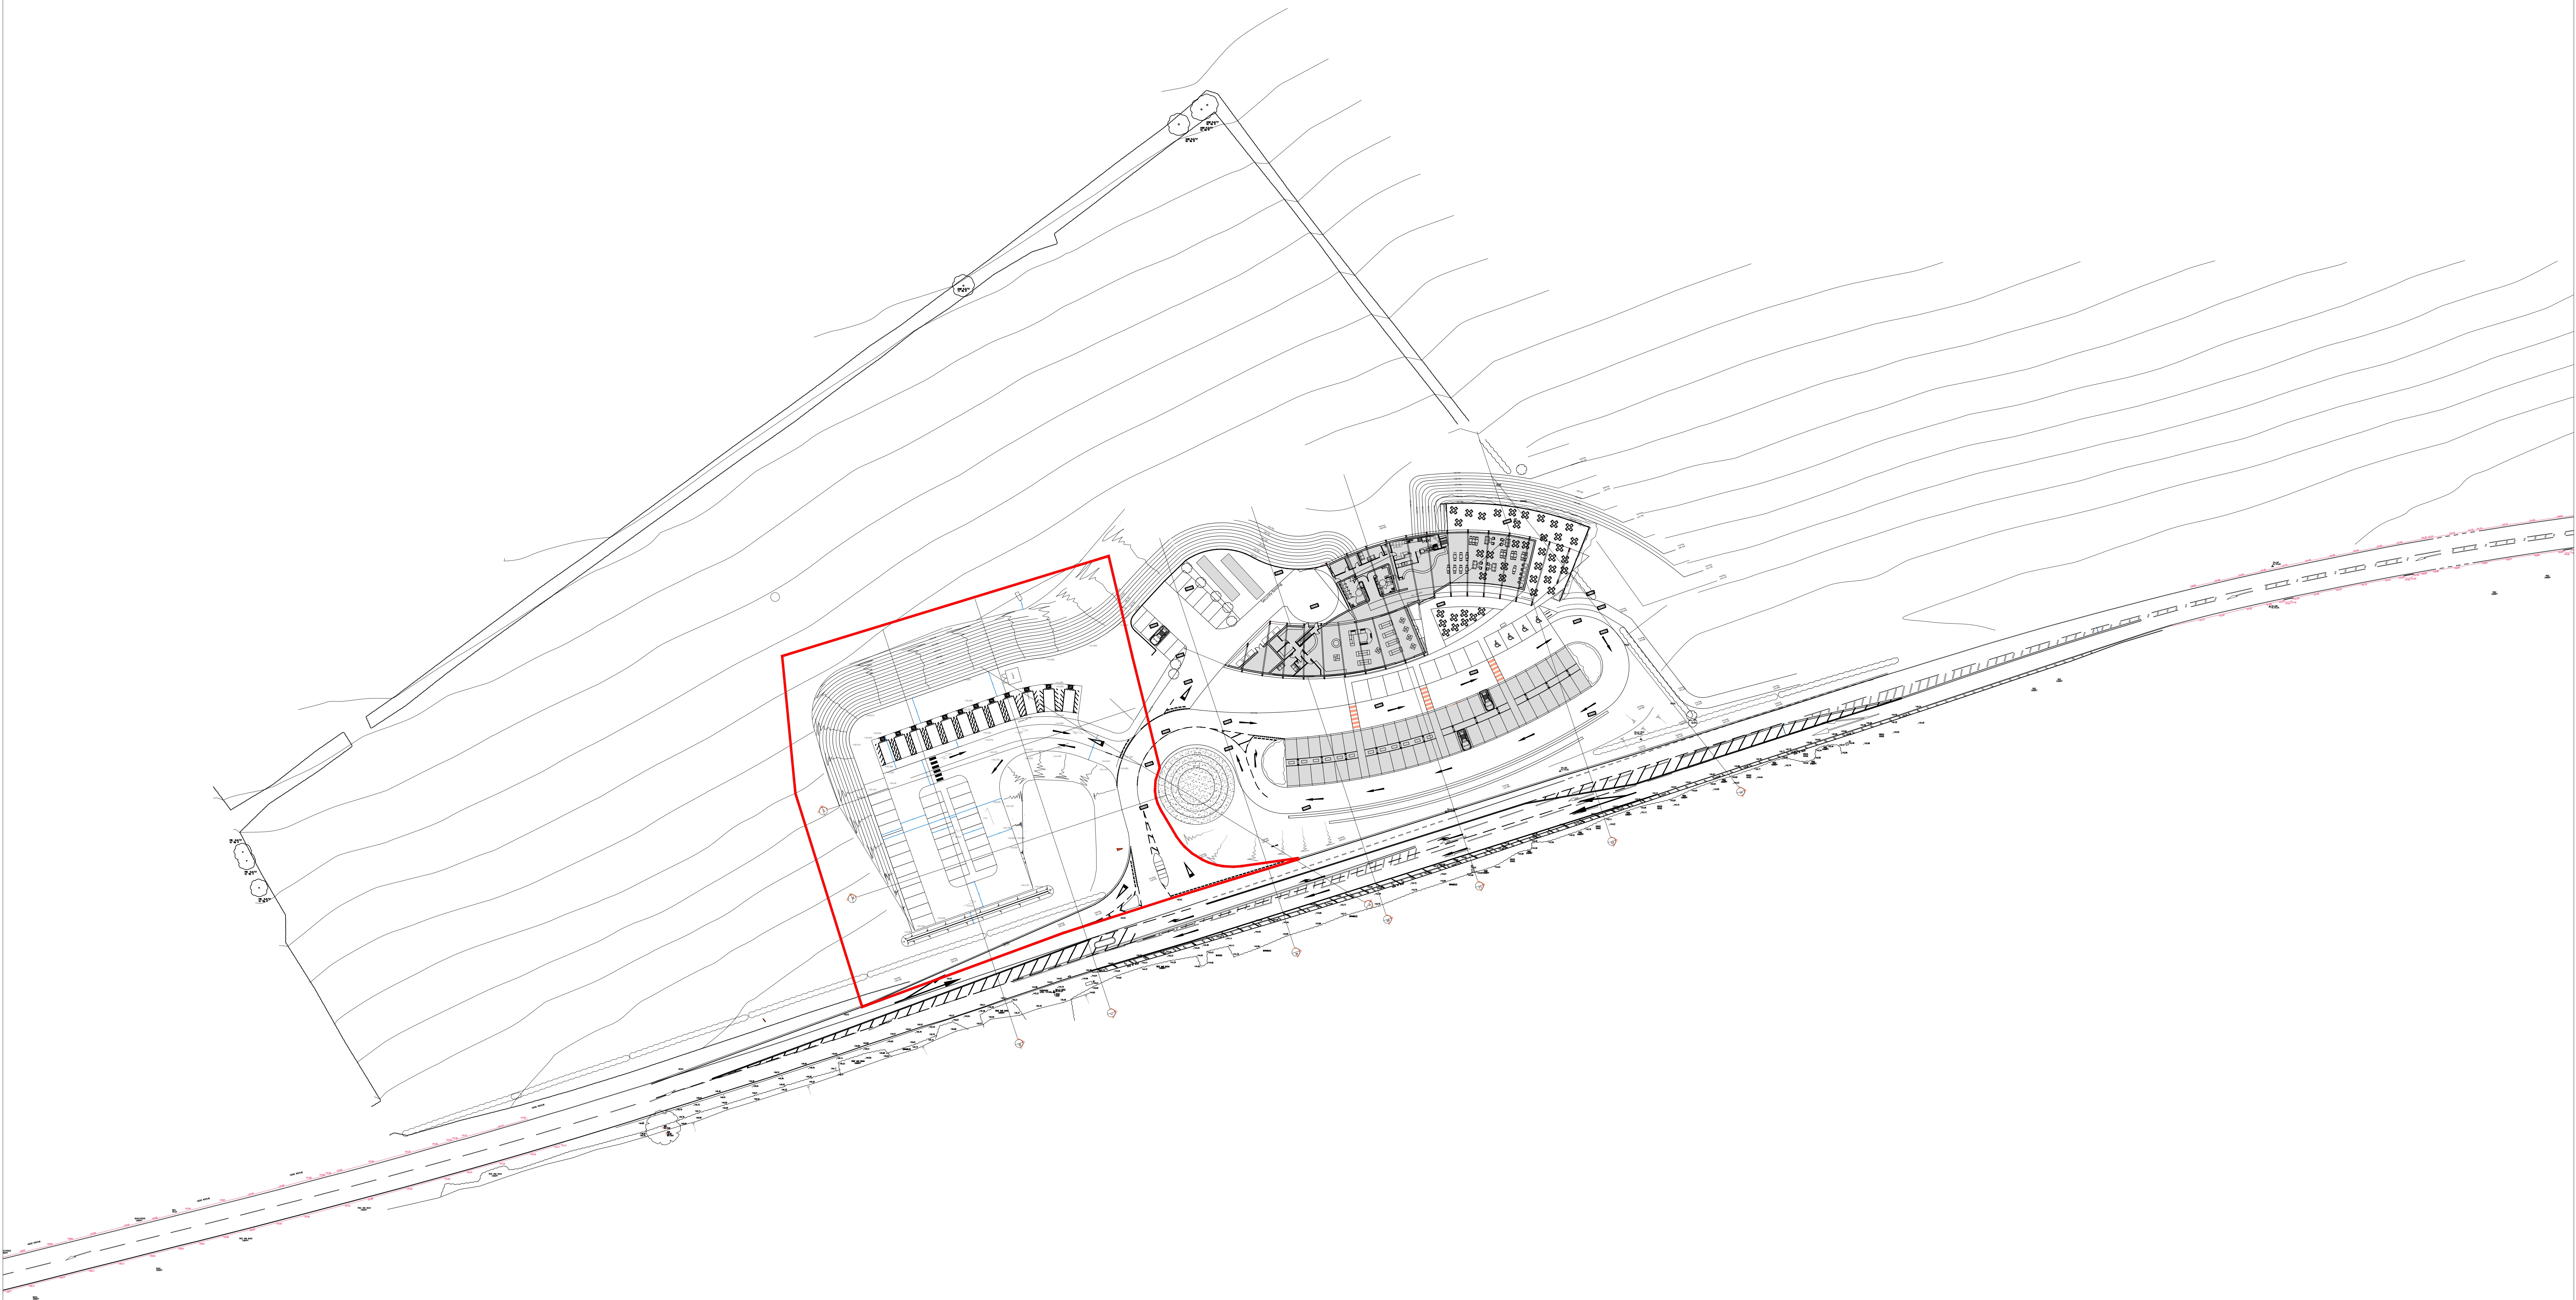


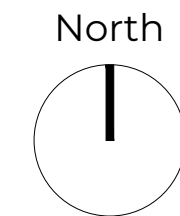

PROPOSED SITE PLAN

SCALE 1:500

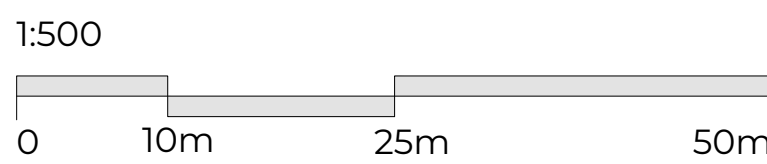

P6	CRI	Additional section lines added	31/07/26	BS
P5	CRI	Bund adjusted	26/06/26	BS
P4	CRI	LVPS added	27/05/26	BS
P3	CRI	Car park levels updated	22/05/26	BS
P2	CRI	Notes updated	11/05/26	BS
P1	CRI	Red line updated	08/05/26	BS

PLANNING



Hampshire 0794 51035
Devon 01392 377054
admin@studiofourarchitects.co.uk
www.studiofourarchitects.co.uk

Client:
INSTAVOLT

Project:
NEW EV-CHARGING SUPERHB
CHICKLADE SERVICES

Title:
VERSION 1
SITE LAYOUT PLAN - ADDITIONAL PARKING

Date	Scale	Page	Drawn
MAY 26	1:500	A0	CRI
Job No.	Dwg. No.	Revision	
45075	2002	P6	

Site Plan 1:500