



Site plan as approved

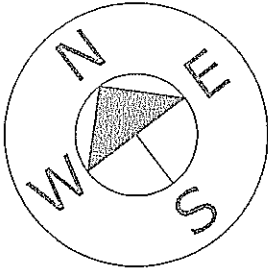

CRAVAN SITE

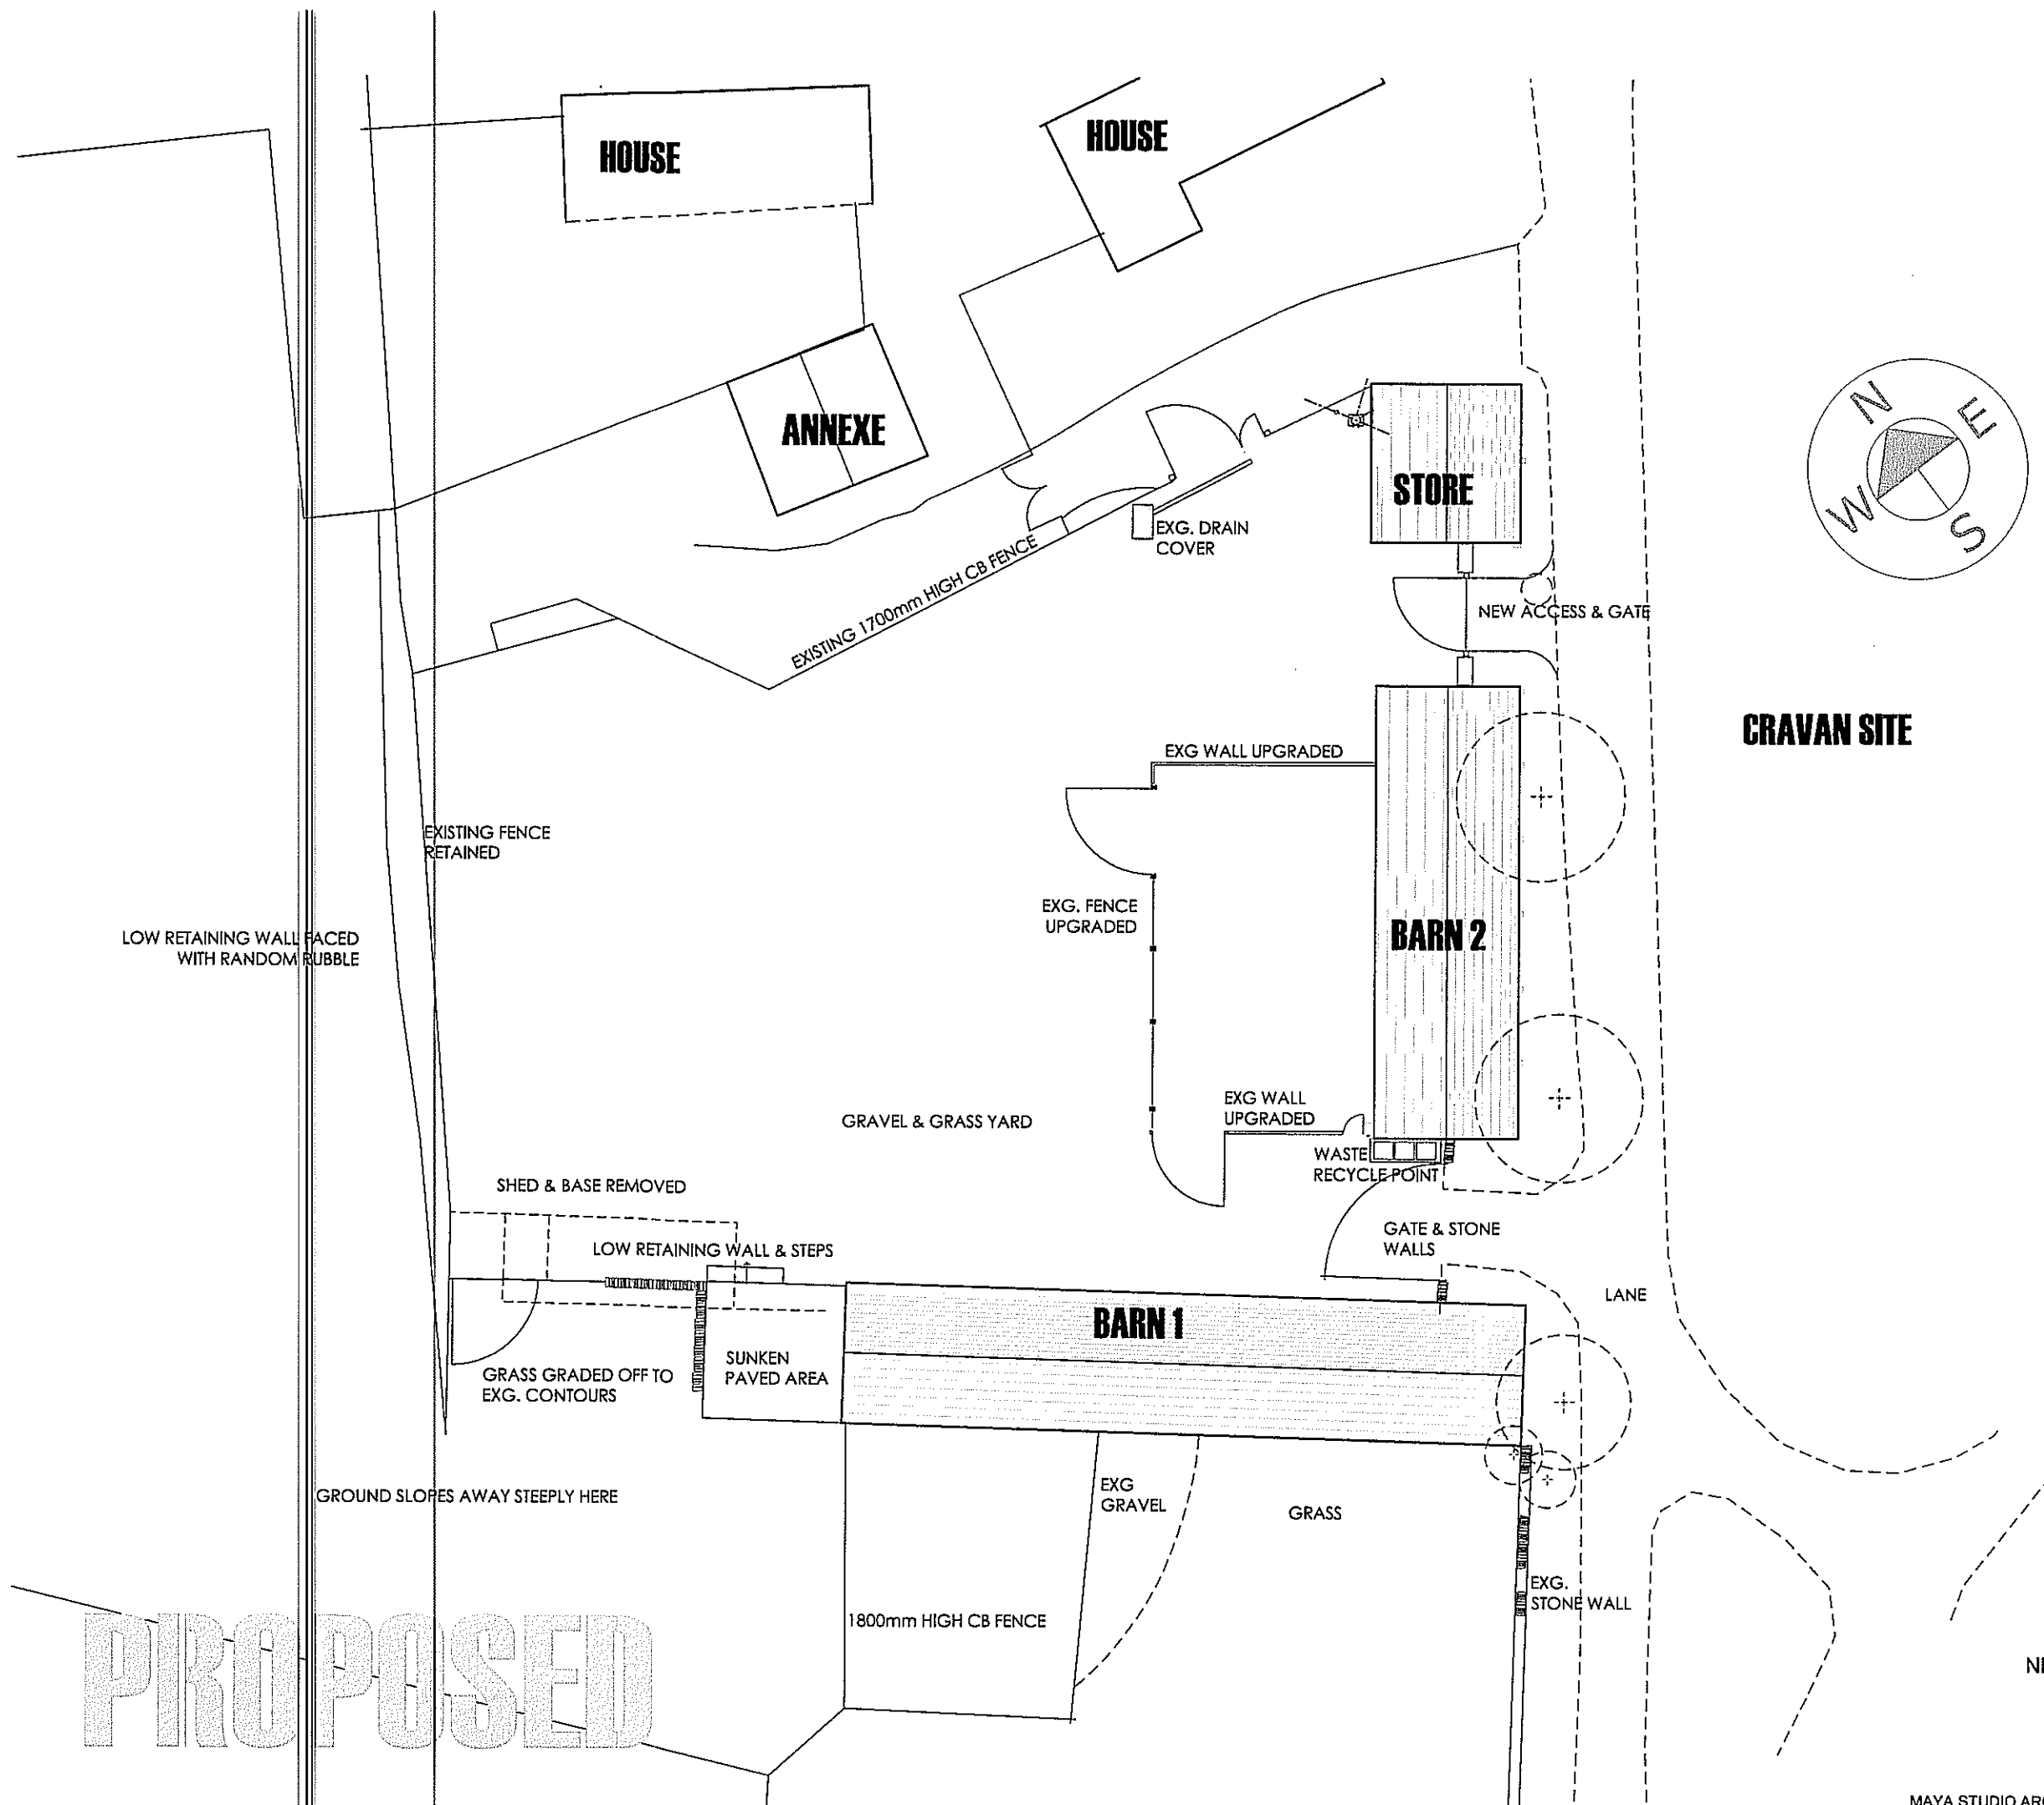

PROPOSED



**NEW BARNS at GROVE FARM. BOX HILL. BOX.
Re-Application for Ammended Scheme**

PROPOSED SITE PLAN

Scale 1:250 @ A3 Size
Drawing No. 11/04/P0

MAYA STUDIO ARCHITECTS. TEL: 01249 465640 E: JON@MAYASTUDIO.CO.UK