




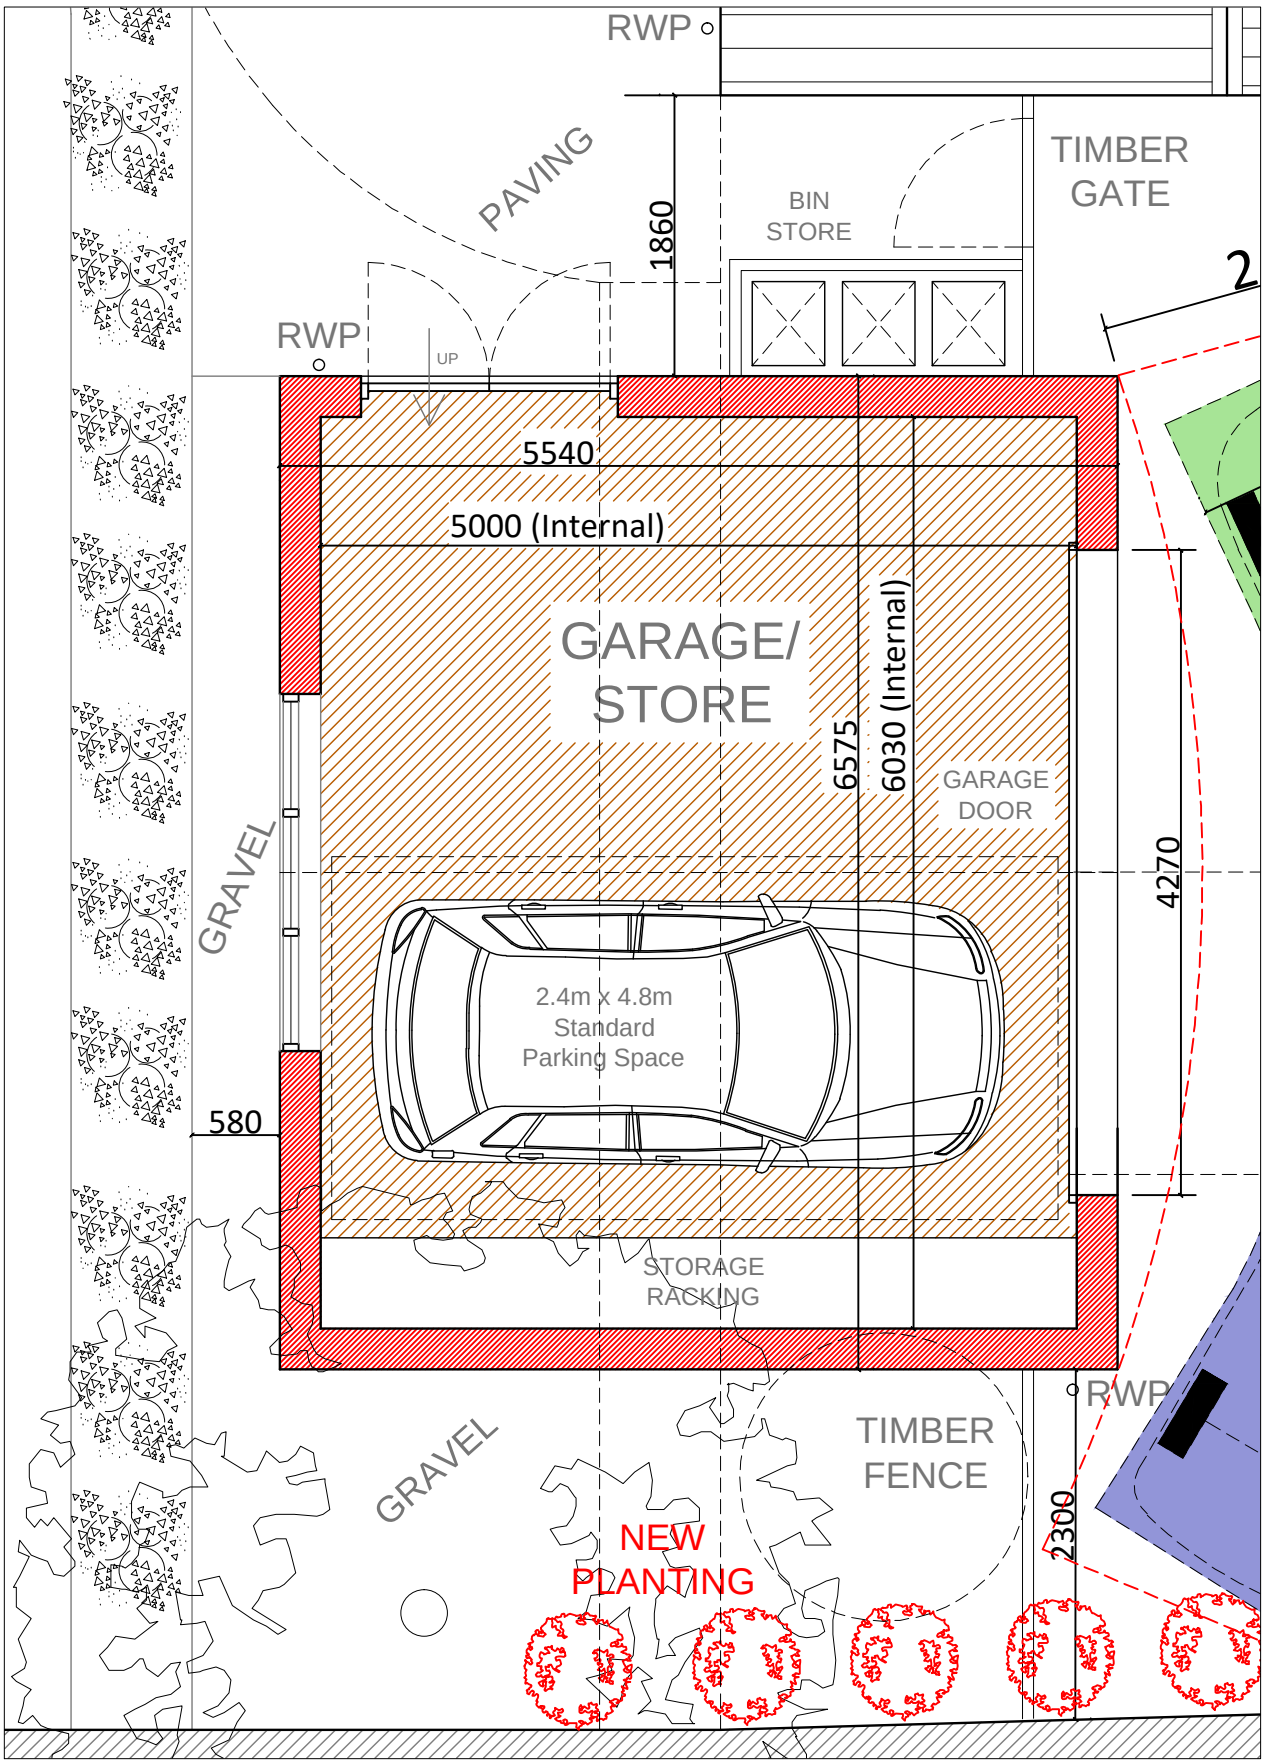


GARAGE PLAN - AS PROPOSED - SCALE 1:50

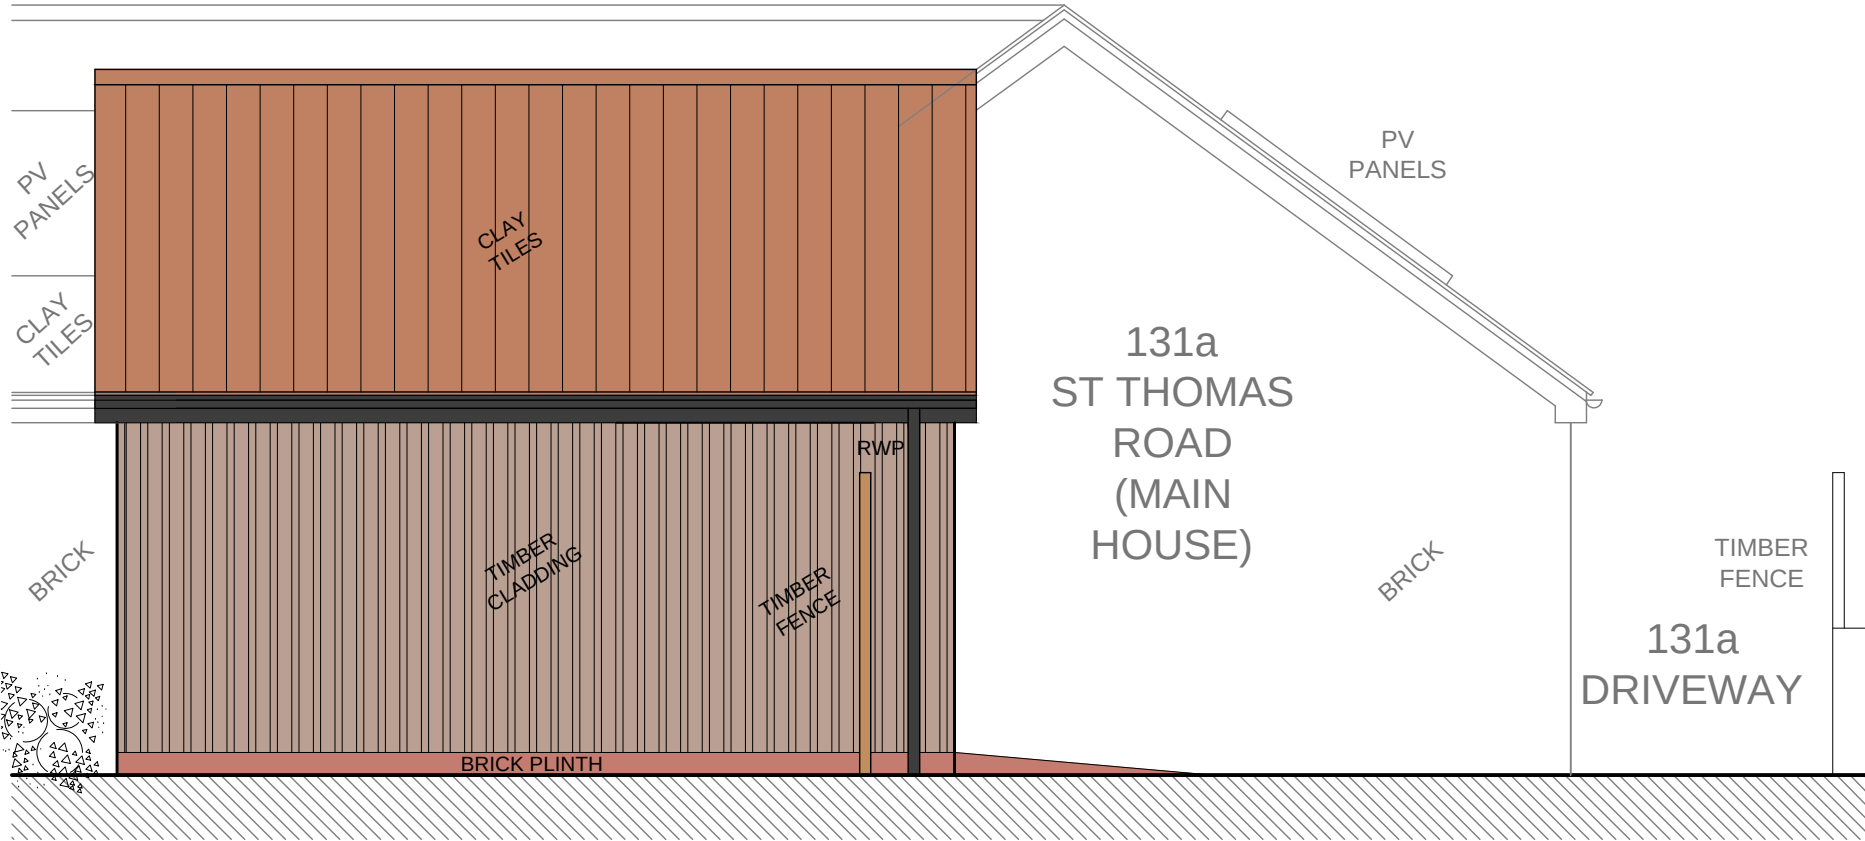

SECTION A-A - AS PROPOSED - SCALE 1:50

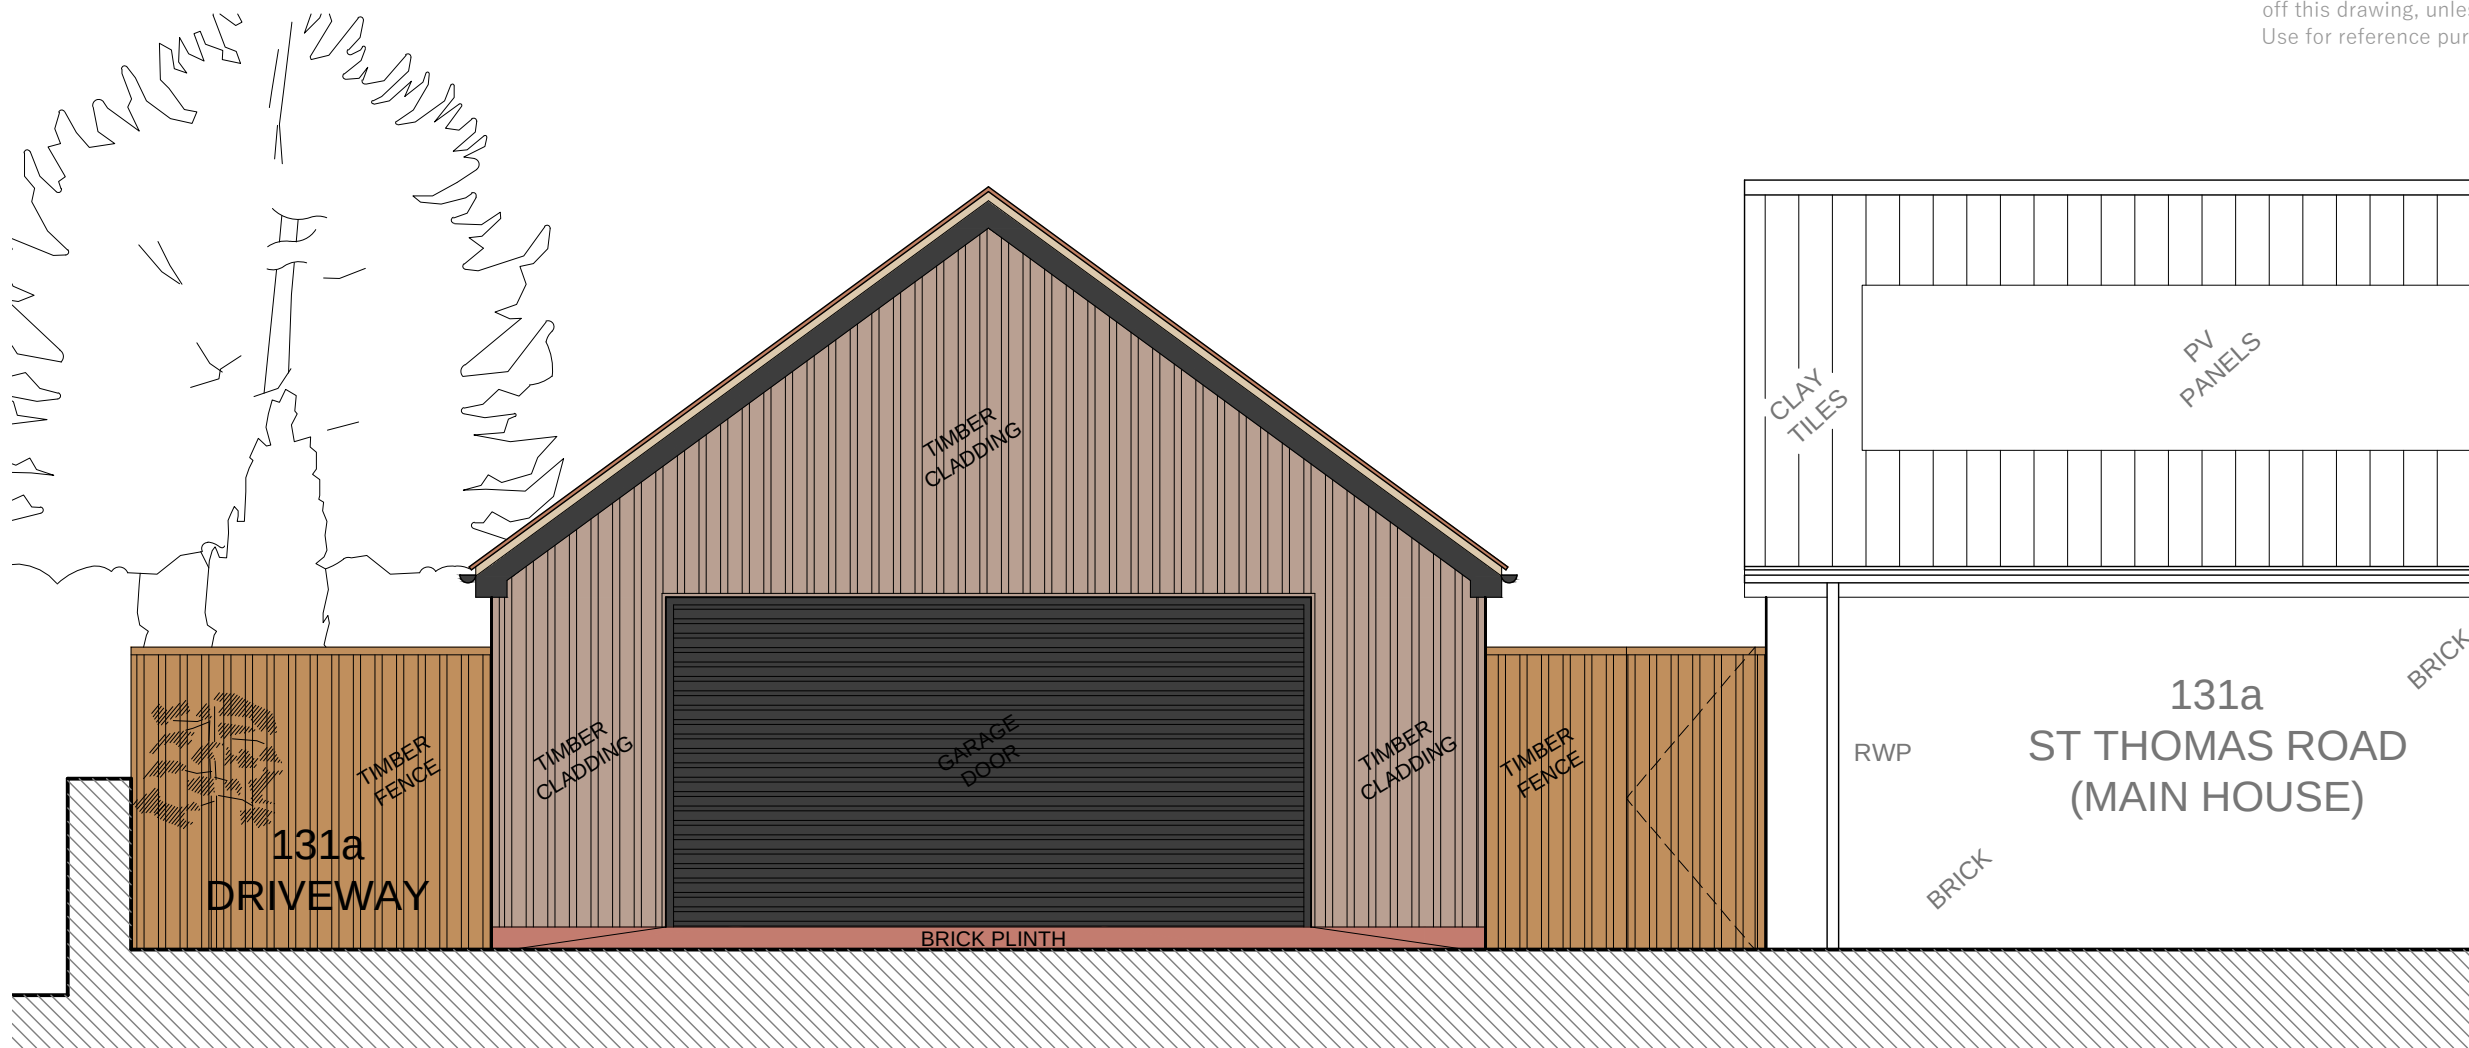


SECTION B-B - AS PROPOSED - SCALE 1:50

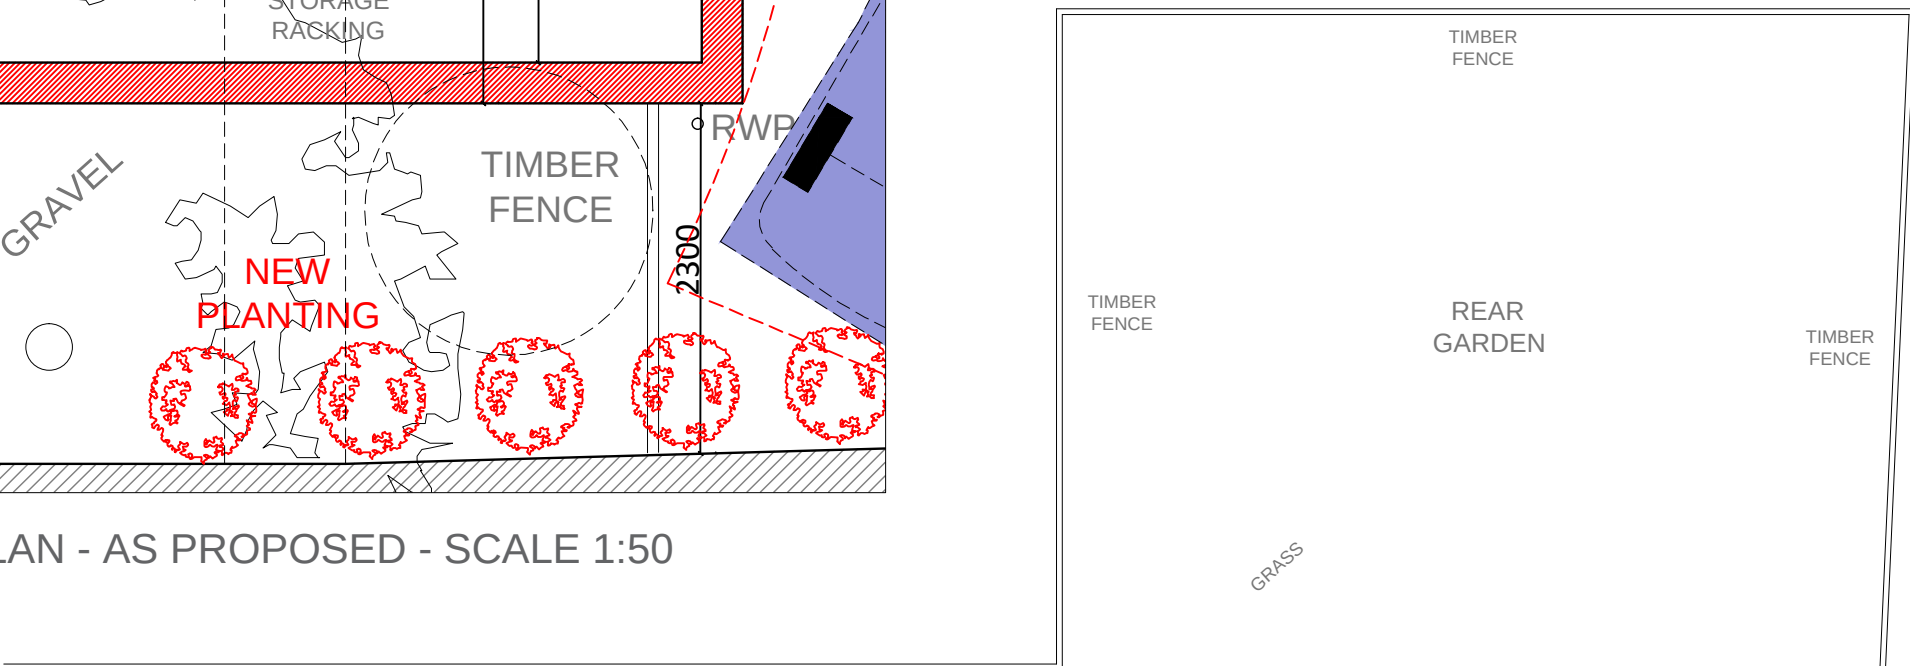

SECTION C-C - AS PROPOSED - SCALE 1:50





SECTION D-D - AS PROPOSED - SCALE 1:50

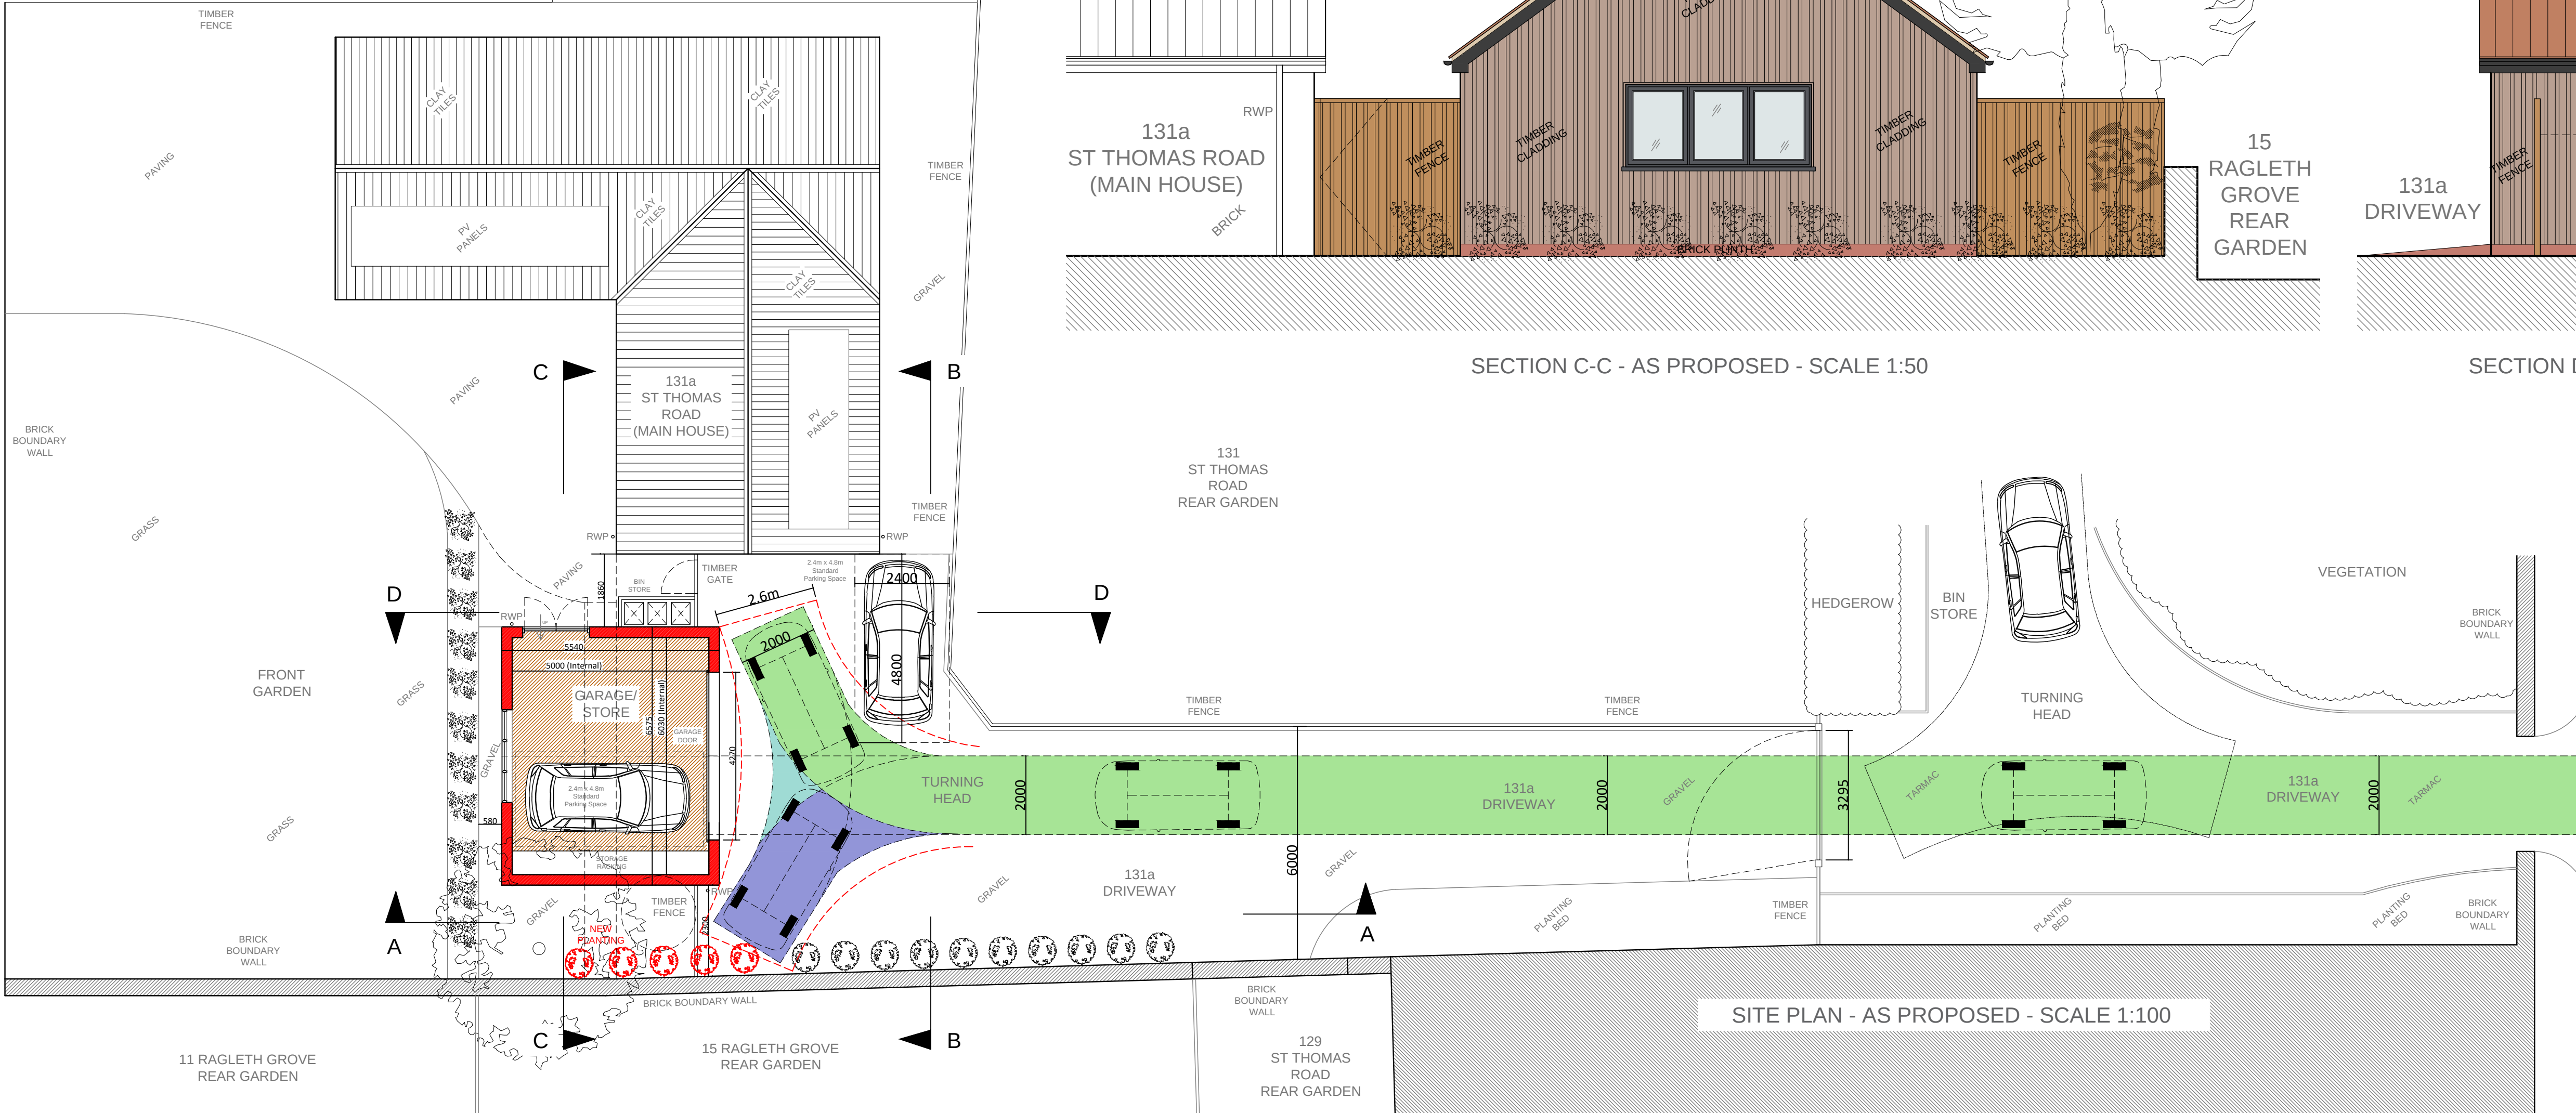

SITE PLAN - AS PROPOSED - SCALE 1:100

131a ST THOMAS ROAD
TROWBRIDGE

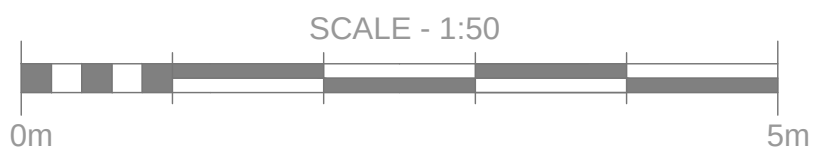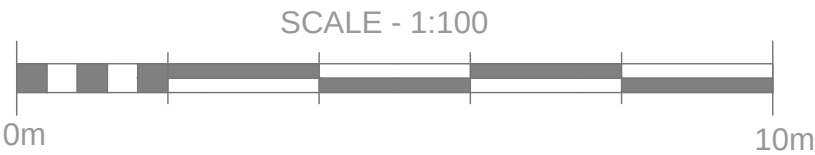

AS PROPOSED

C 07.08.26 - Minor Amendments
B 19.06.26 - Swept Path Analysis Added
A 06.06.26 - Amendments to site layout

DATE	MARCH 2026		
PROJECT	131a ST THOMAS ROAD TROWBRIDGE		
DESCRIPTION	SITE PLAN & SECTIONS AS PROPOSED		
SCALE	1/50 & 1/100 @ A1		
REF.	2026	DWG	10
REV.			C