


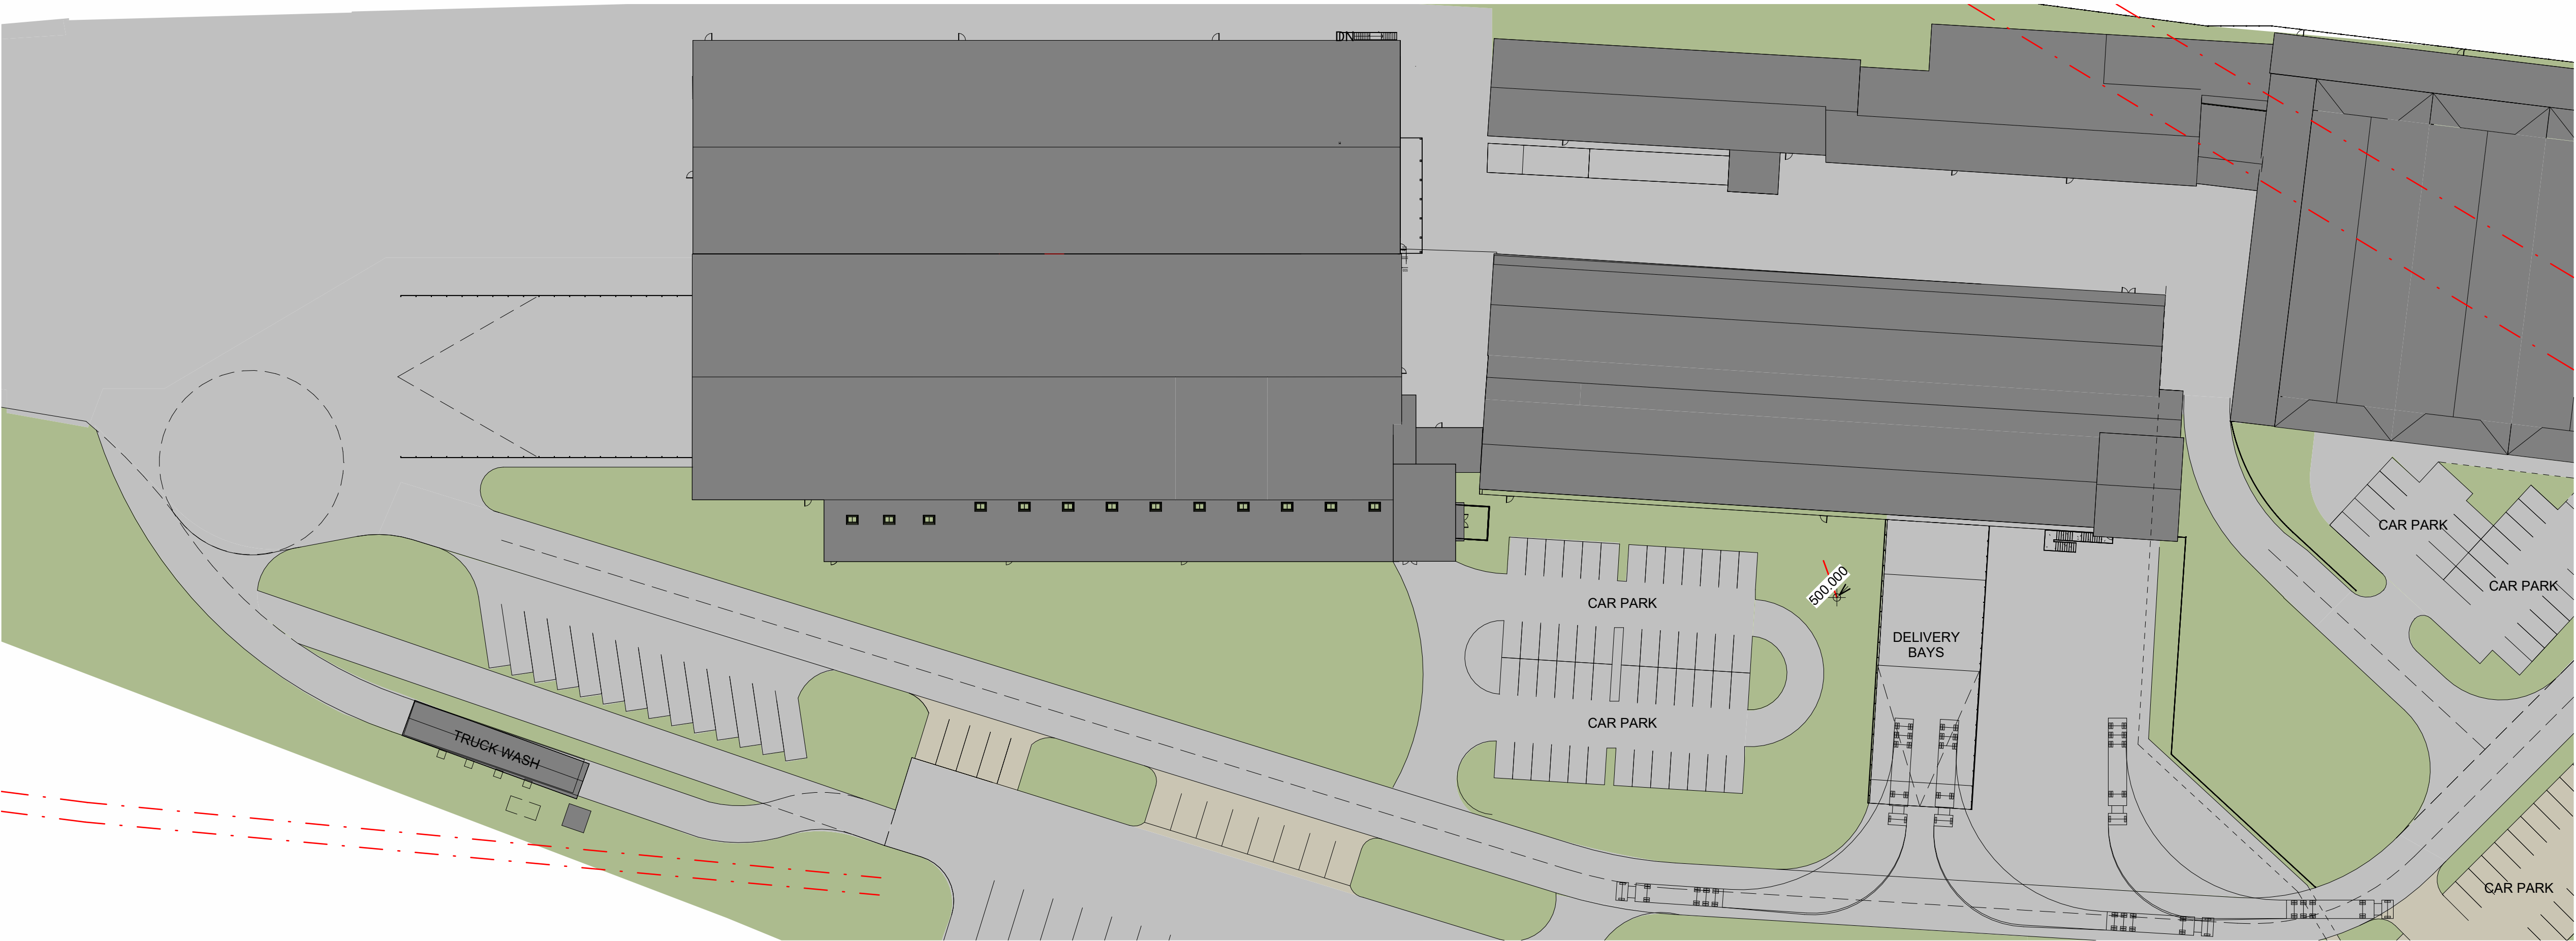

1 Site Plan - Proposed
1 : 500



2 Site Plan - Existing
1 : 500

PROPOSALS SUBJECT
TO STATUTORY
PLANNING APPROVAL

N.B. Proposed external door/opening
positions are subject to the internal
layout of the building and statutory
fire strategy escape requirements

PRELIMINARY DRAWING DO NOT USE
FOR CONSTRUCTION PURPOSES

A	07/08/26	BE	ARW	planning Issue
REV	DATE	DRWN	CHKD	REVISION DETAILS

PROJECT TITLE
Stonegate Site, Corsham Road, The Old Sidings,
Lacock SN15 2NL

CLIENT
Stonegate Farmers Ltd.

DRAWING TITLE
As Proposed & As Existing
Site Plans

DRAWING STATUS PLANNING	SCALE: 1 : 500 @ A1
DRAWING No. 2508-301	DATE: 23/07/26
REVISION A	DRAWN: BE
	CHKCD: ARW

HPA CHARTERED ARCHITECTS
29 CASTLE HILL, LANCASTER LA1 1YN
01524 32479
hpa@hpa.ltd
www.hpa.ltd

DO NOT SCALE SITE DIMENSIONS FROM THIS DRAWING