




1 Proposed - East Elevation
1 : 200

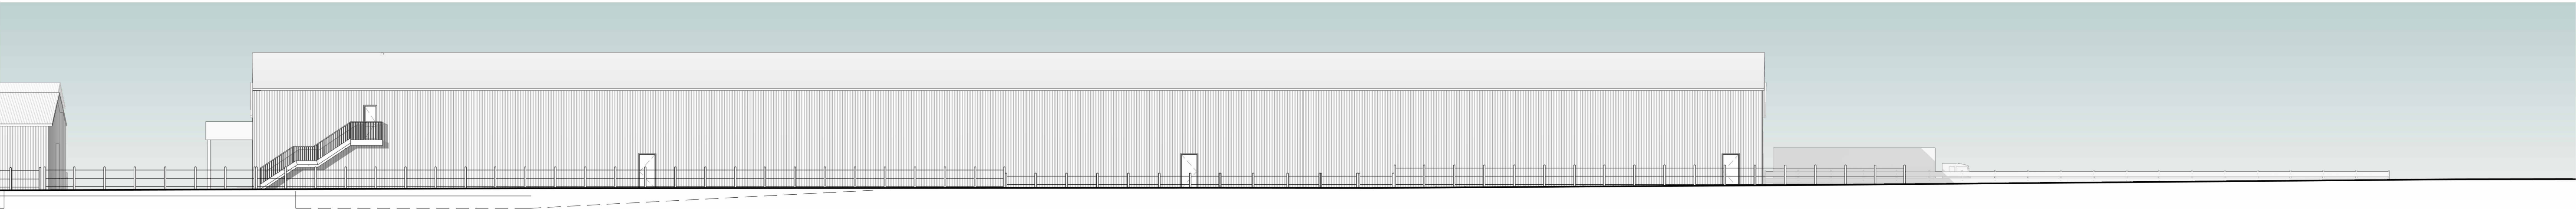


2 Existing - East Elevation
1 : 200

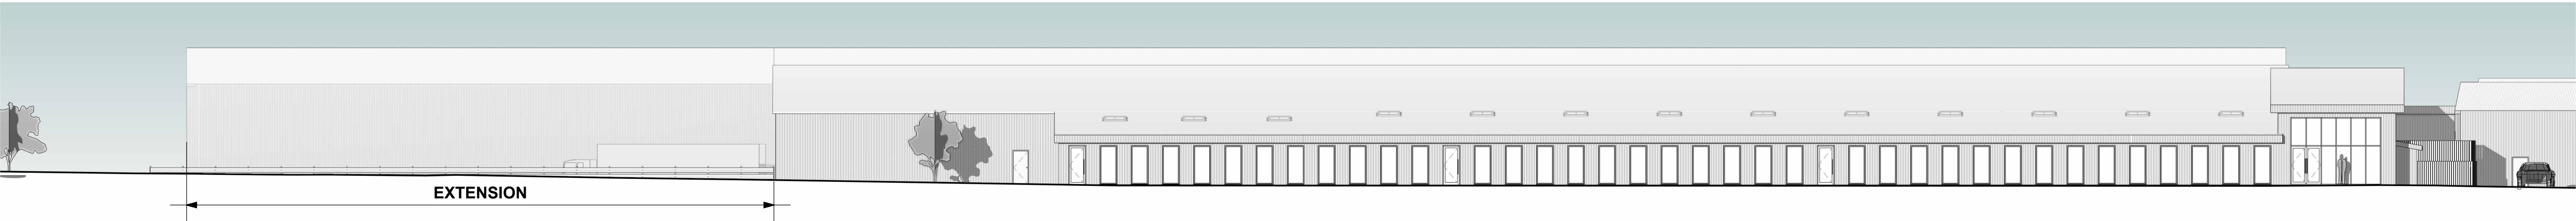


4 Proposed - West Elevation
1 : 200

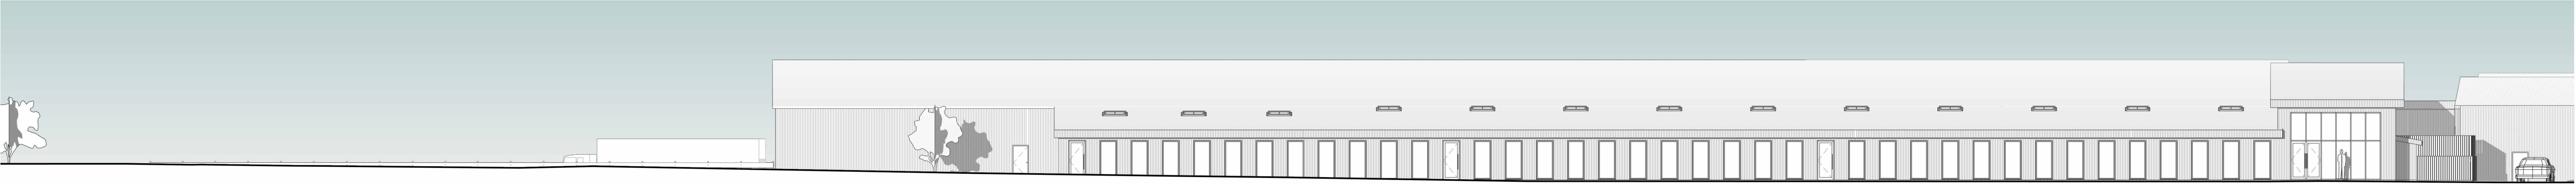


3 Existing - West Elevation
1 : 200

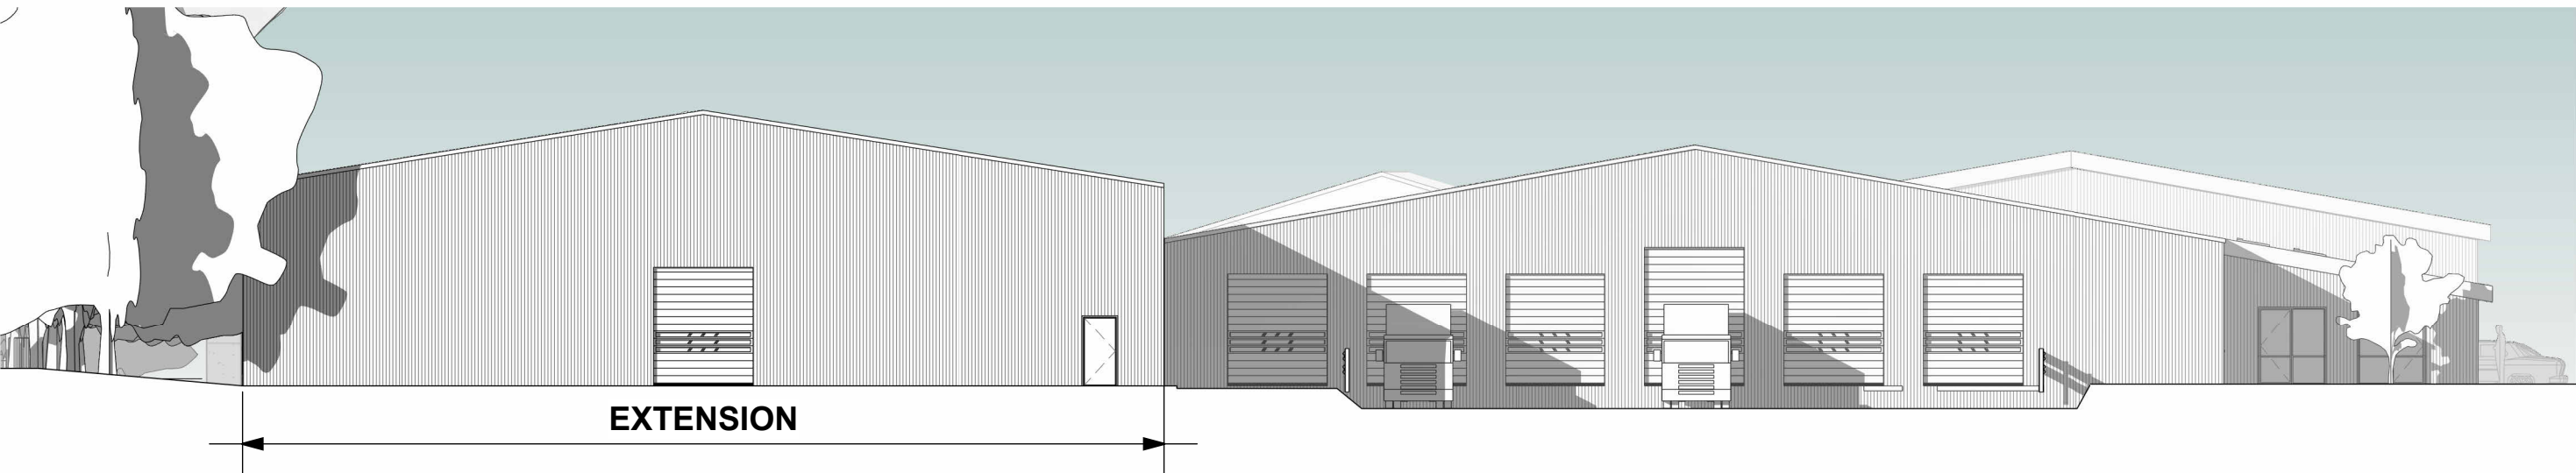


5 Proposed - North Elevation
1 : 200

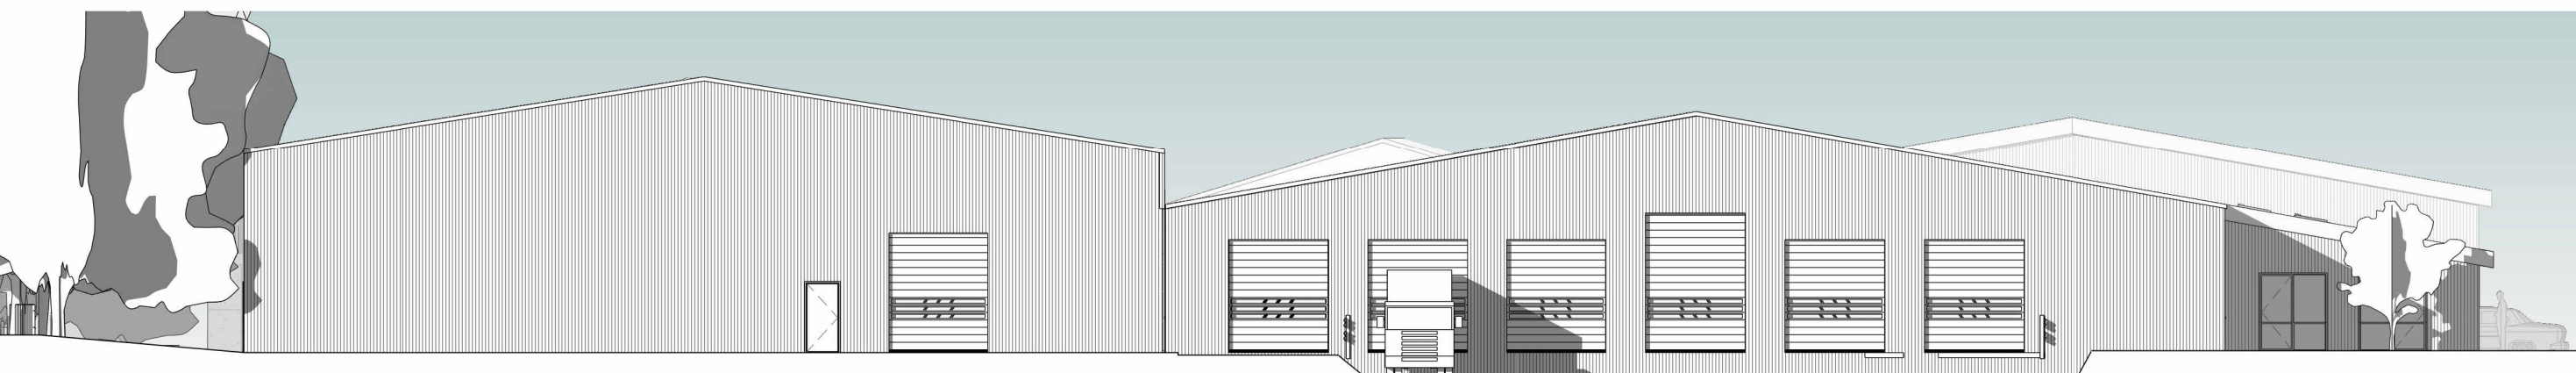

6 Existing - North Elevation
1 : 200

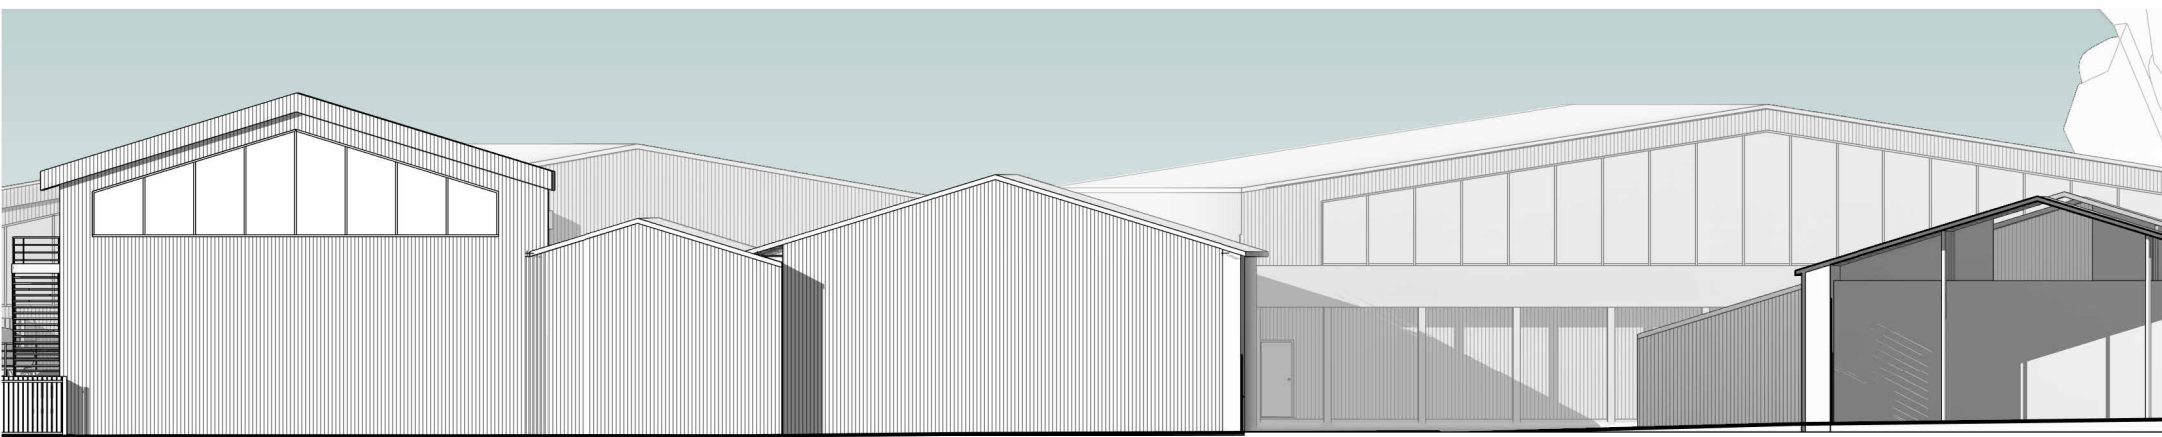

7 Proposed - South Elevation - (No Change)
1 : 200

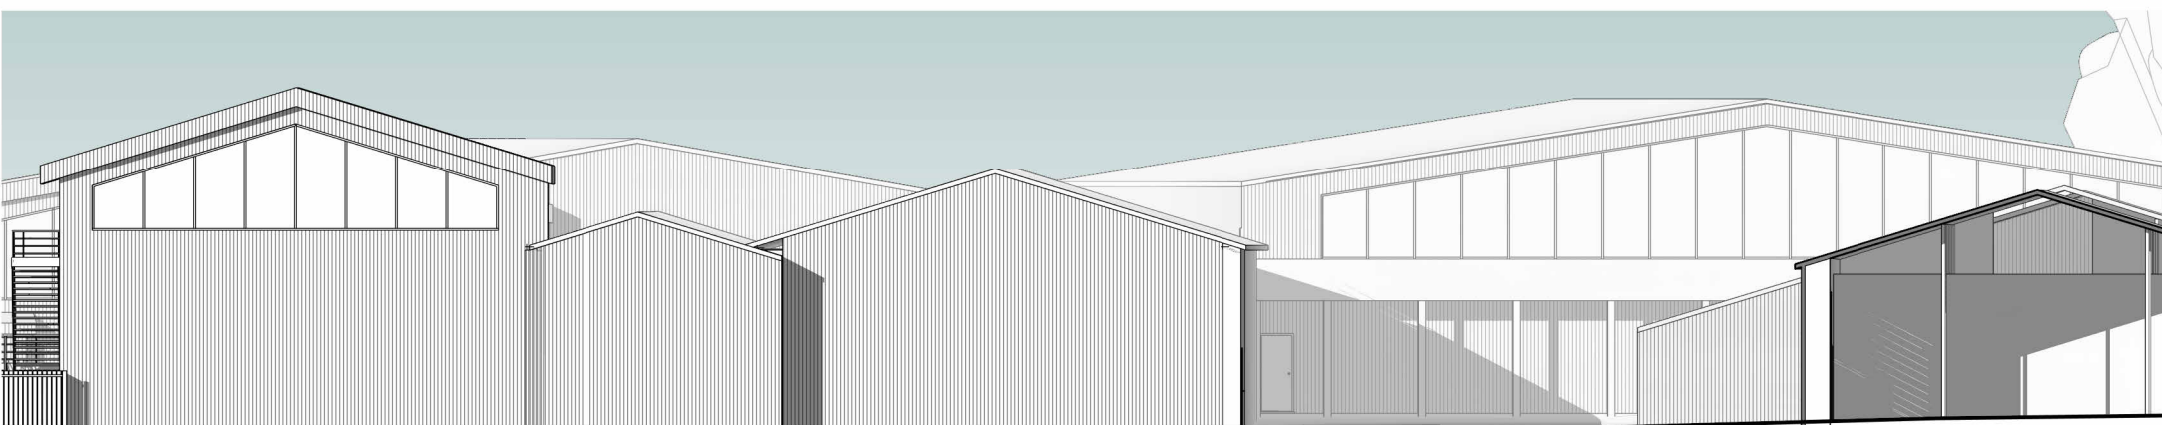

8 Existing - South Elevation - (No Change)
1 : 200

**PROPOSALS SUBJECT
TO STATUTORY
PLANNING APPROVAL**

A	07/08/26	BE	ARW	planning issue
REV	DATE	DRWN	CHKD	REVISION DETAILS

PROJECT TITLE
Stonegate Site, Corsham Road, The Old Sidings,
Lacock SN15 2NL

CLIENT
Stonegate Farmers Ltd.

DRAWING TITLE
As Proposed & As Existing Elevations

DRAWING STATUS PLANNING	SCALE: 1 : 200 @ A1
DRAWING No. 2508-321	DATE: 23/07/26
REVISION A	DRAWN: BE
	CHKD: ARW

HPA CHARTERED ARCHITECTS
29 CASTLE HILL, LANCASTER LA1 1YN
01524 32479
hpa@hpa.ltd
www.hpa.ltd

DO NOT SCALE SITE DIMENSIONS FROM THIS DRAWING

PRELIMINARY DRAWING DO NOT USE
FOR CONSTRUCTION PURPOSES

N.B. Proposed external door/opening positions are subject to the internal
layout of the building and statutory fire strategy escape requirements