



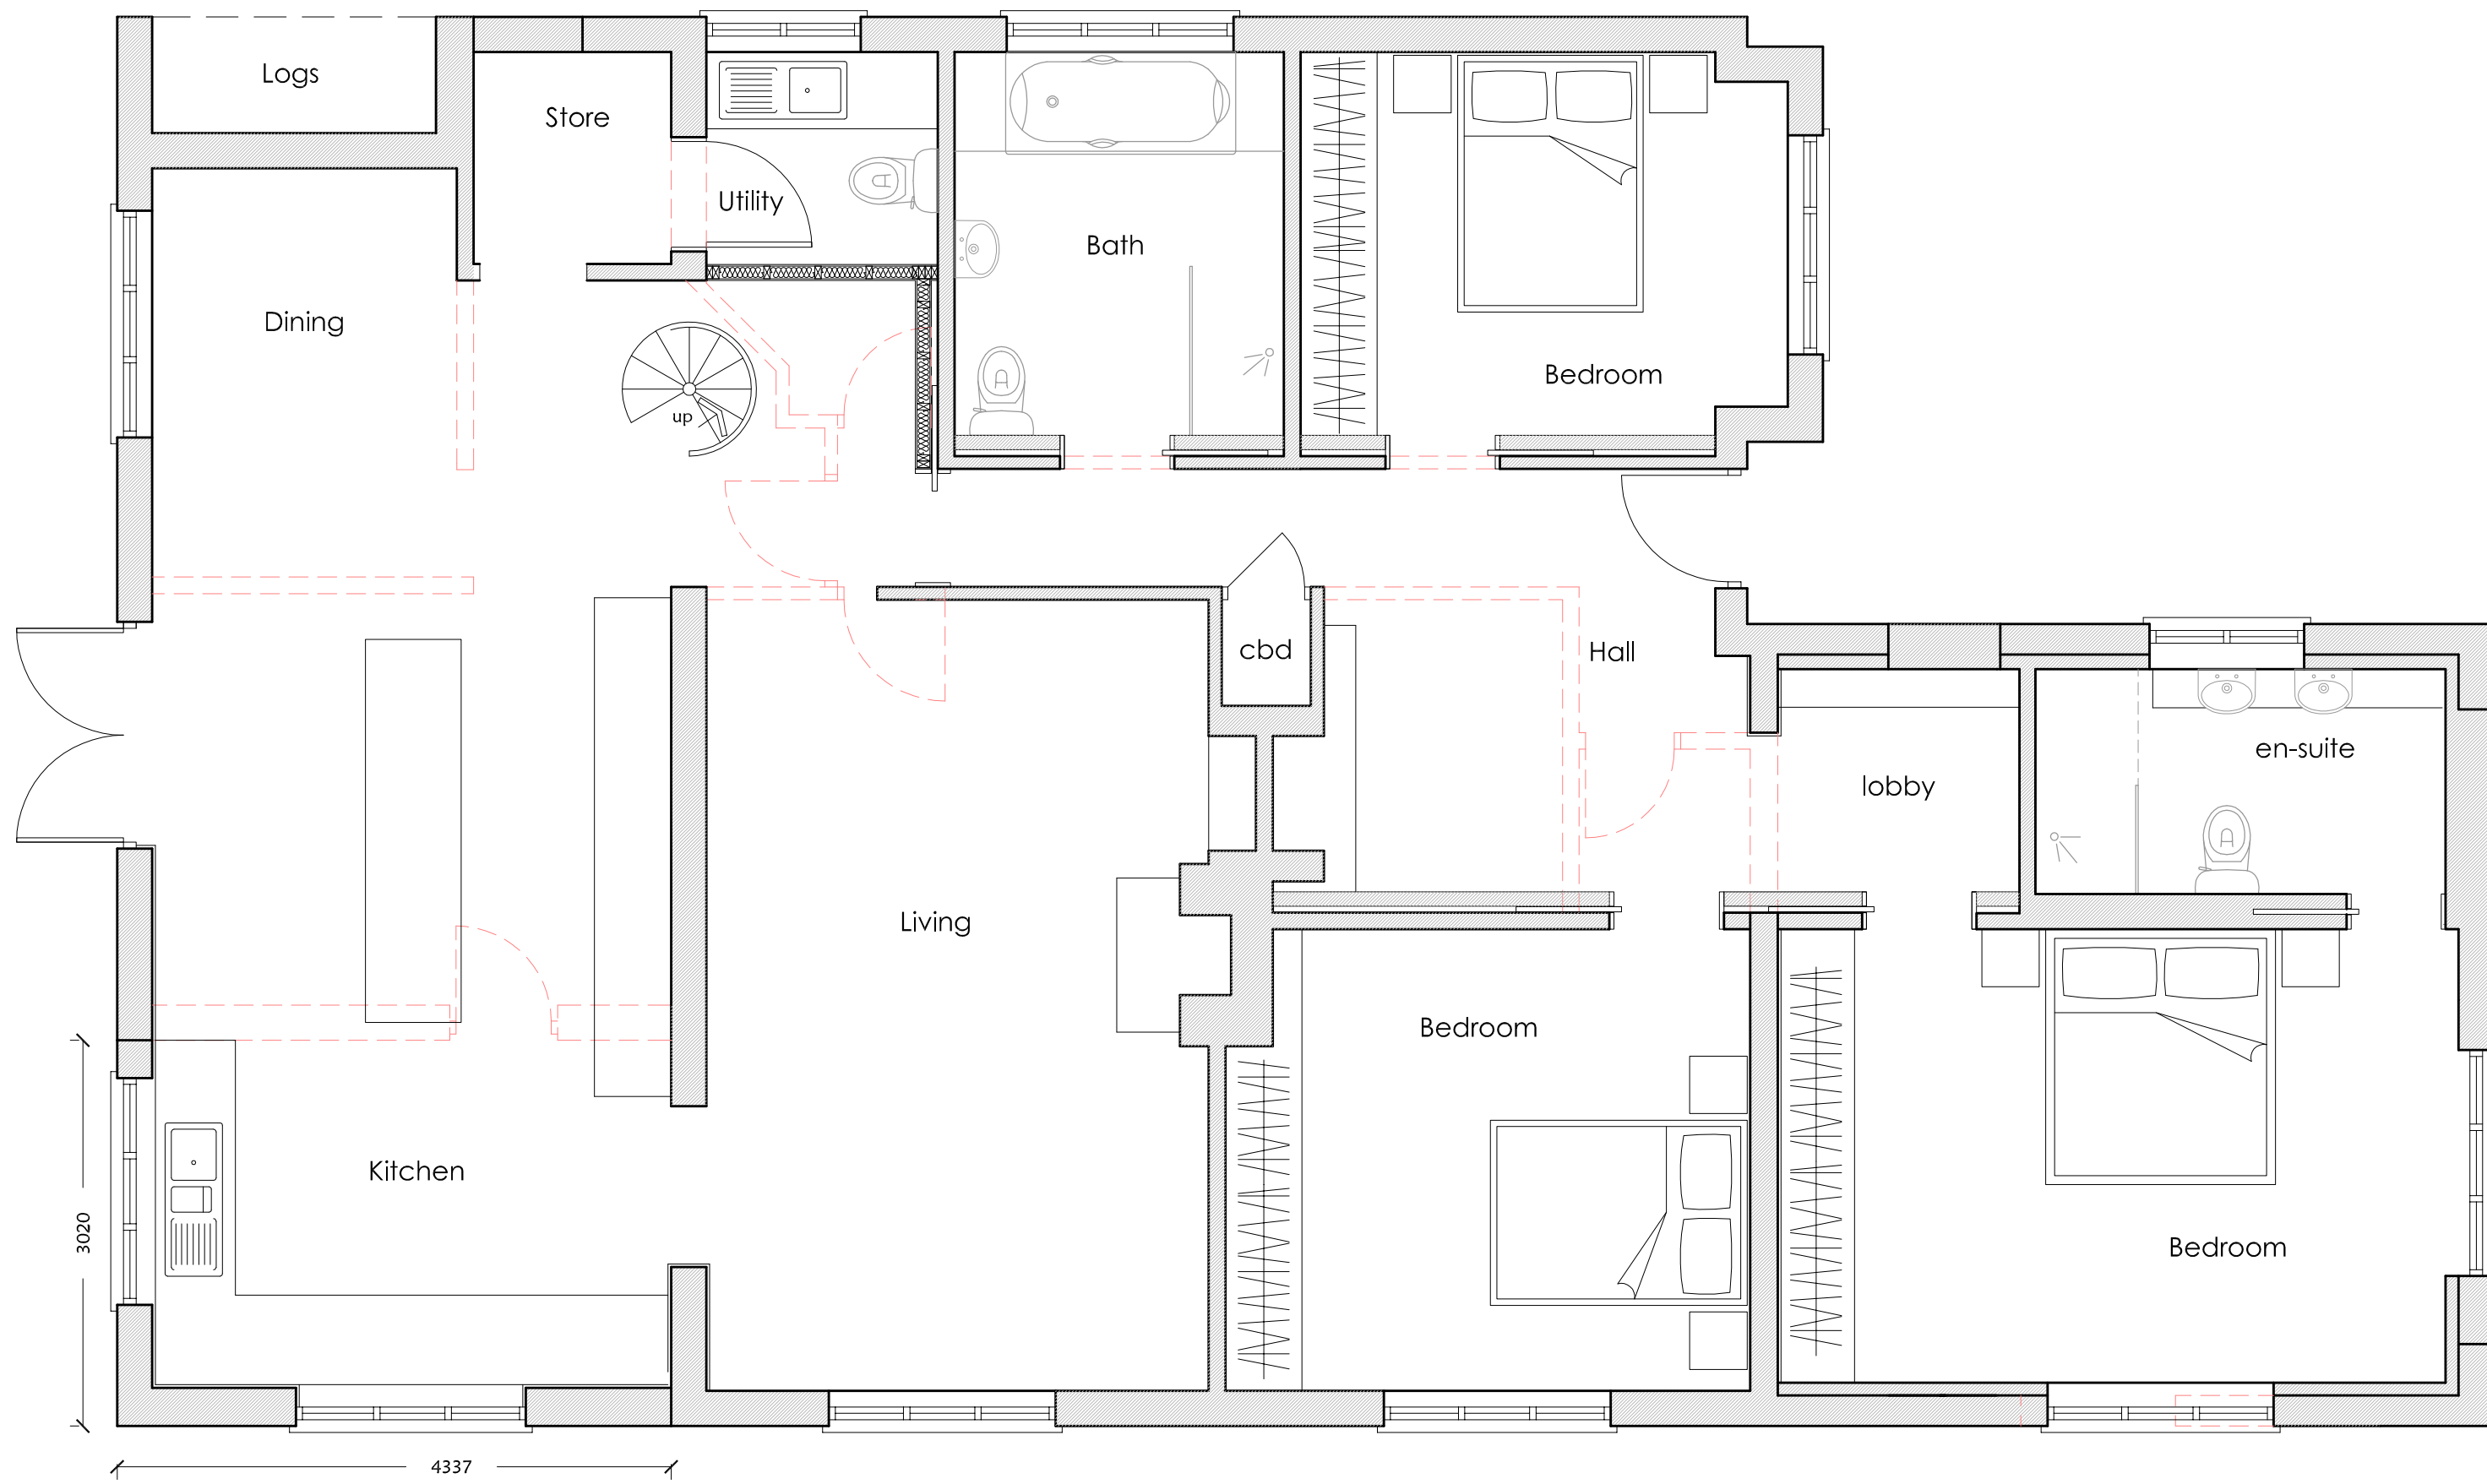


PROPOSED GROUND FLOOR PLAN

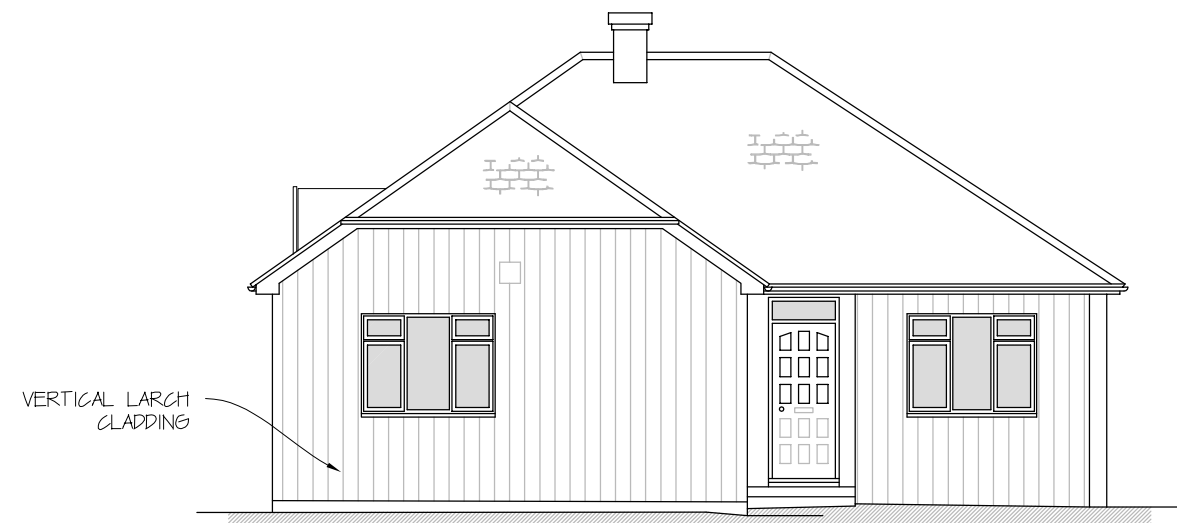


PROPOSED FRONT ELEVATION



ELEVATIONS SCALE 1:100

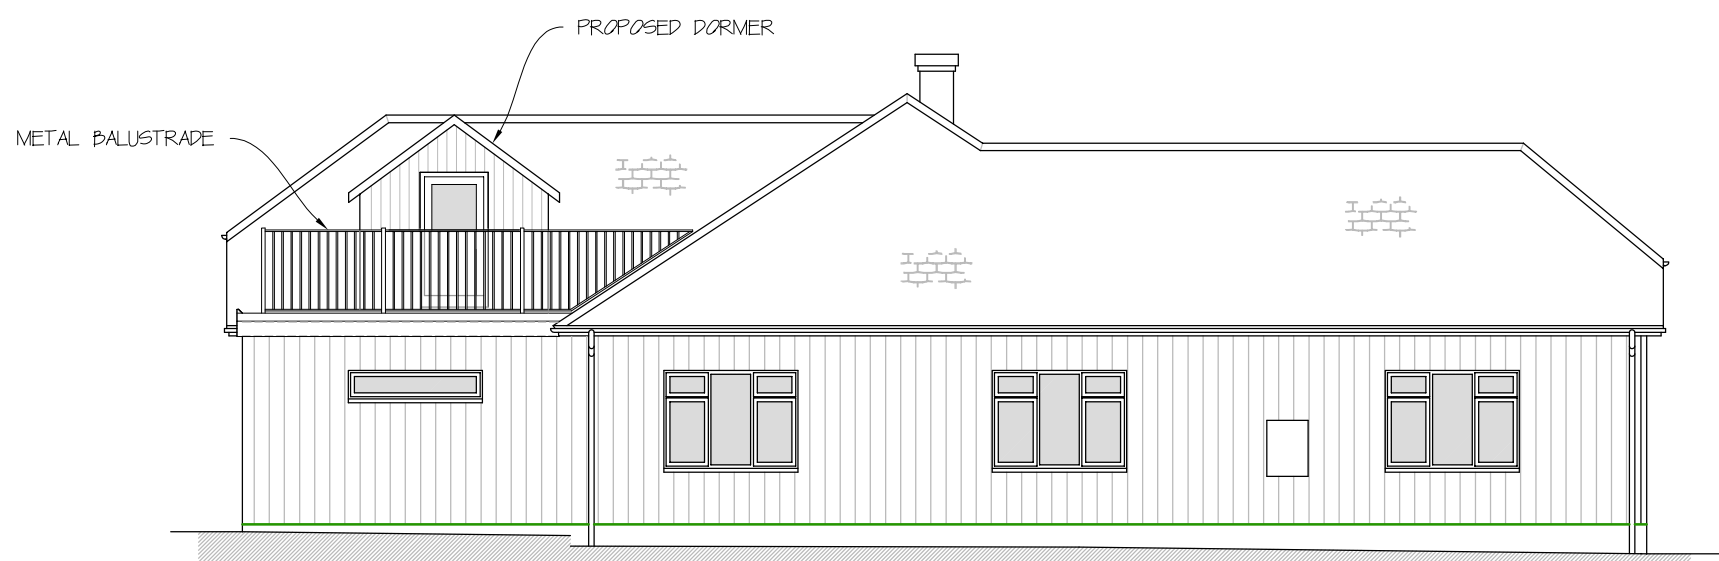


PROPOSED SIDE ELEVATION

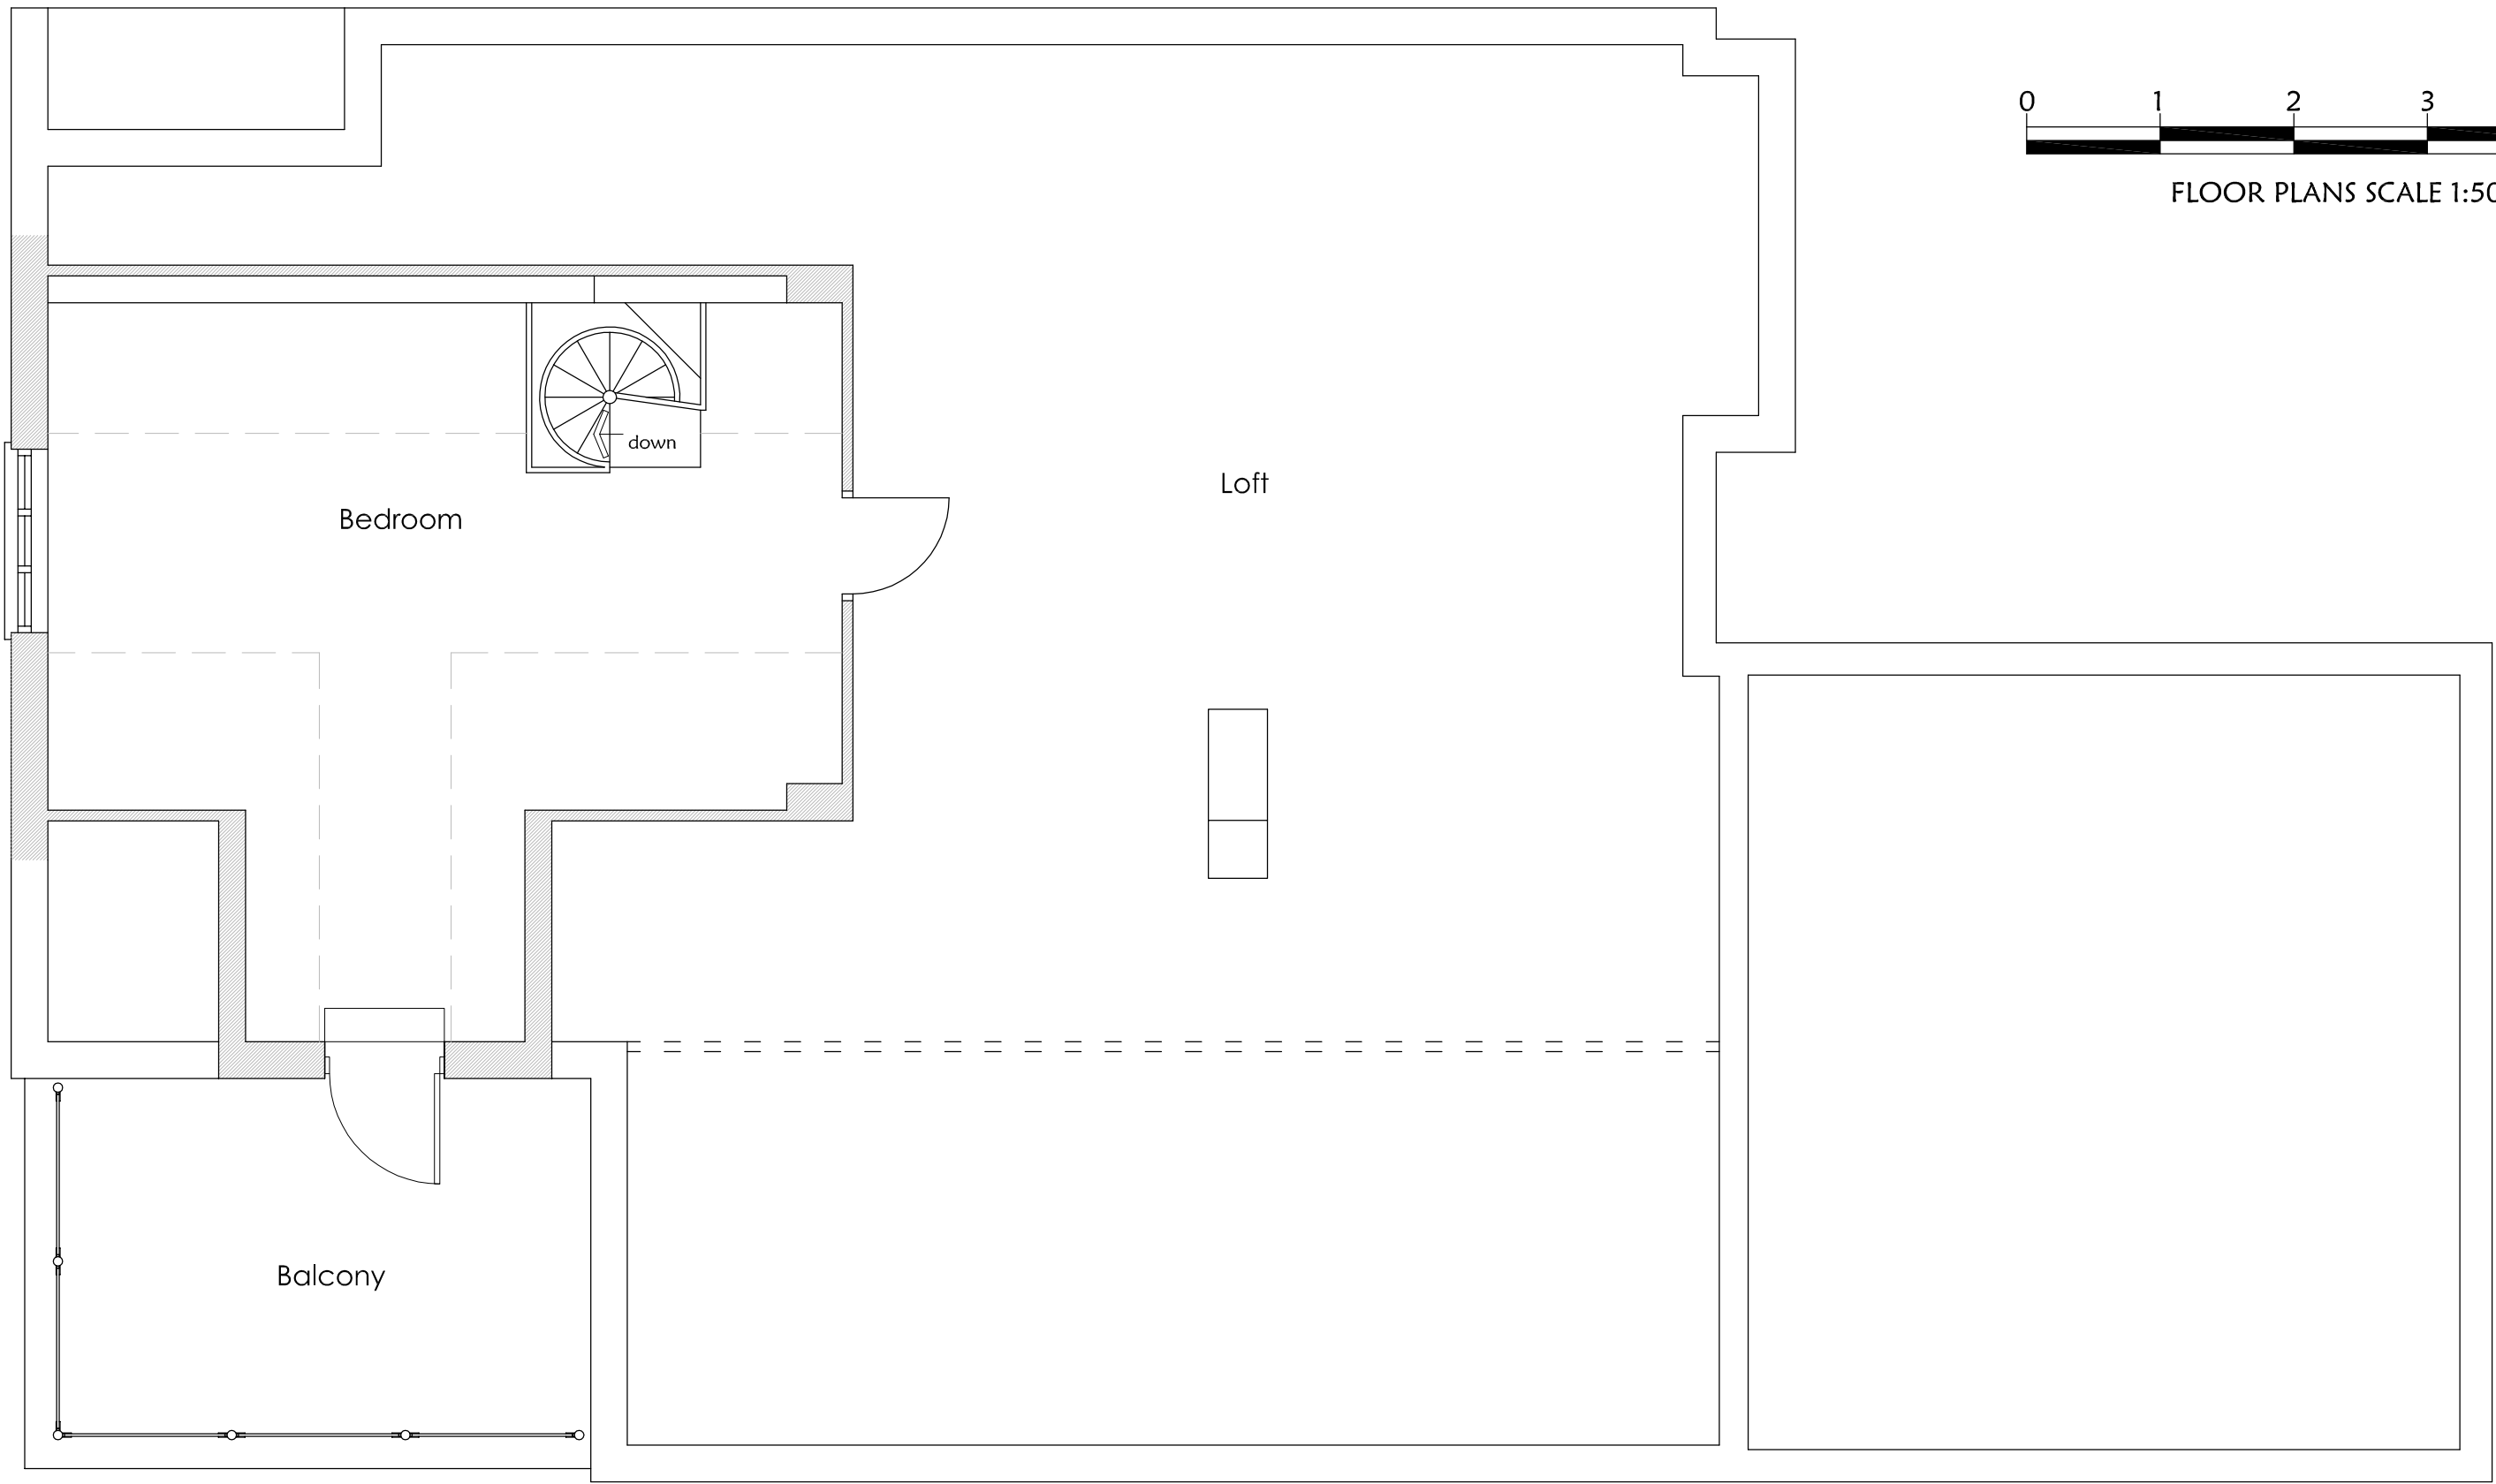

PROPOSED FIRST FLOOR PLAN



FLOOR PLANS SCALE 1:50

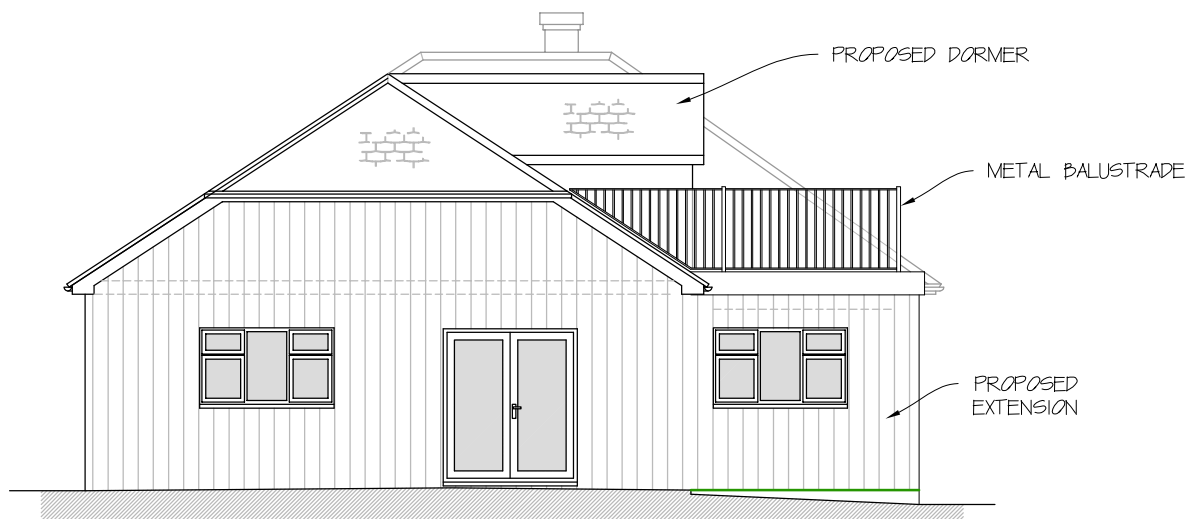

PROPOSED REAR ELEVATION



PROPOSED SIDE ELEVATION

Project:

VILLAGE END
CHILMARK

Drawing Title:

PROPOSED FLOOR PLANS
AND ELEVATIONS

Client:

ELLIE REES

Singleton Design

32 Castle Street, Newtown
Tisbury, Wiltshire SP3 6SN

tel: 01747 445045
e: singleton.design@btinternet.com

Scale: 1:50, 1:100 @ A1

Dwg No: P987/05

Rev: