


25 THE CLOSE - SALISBURY

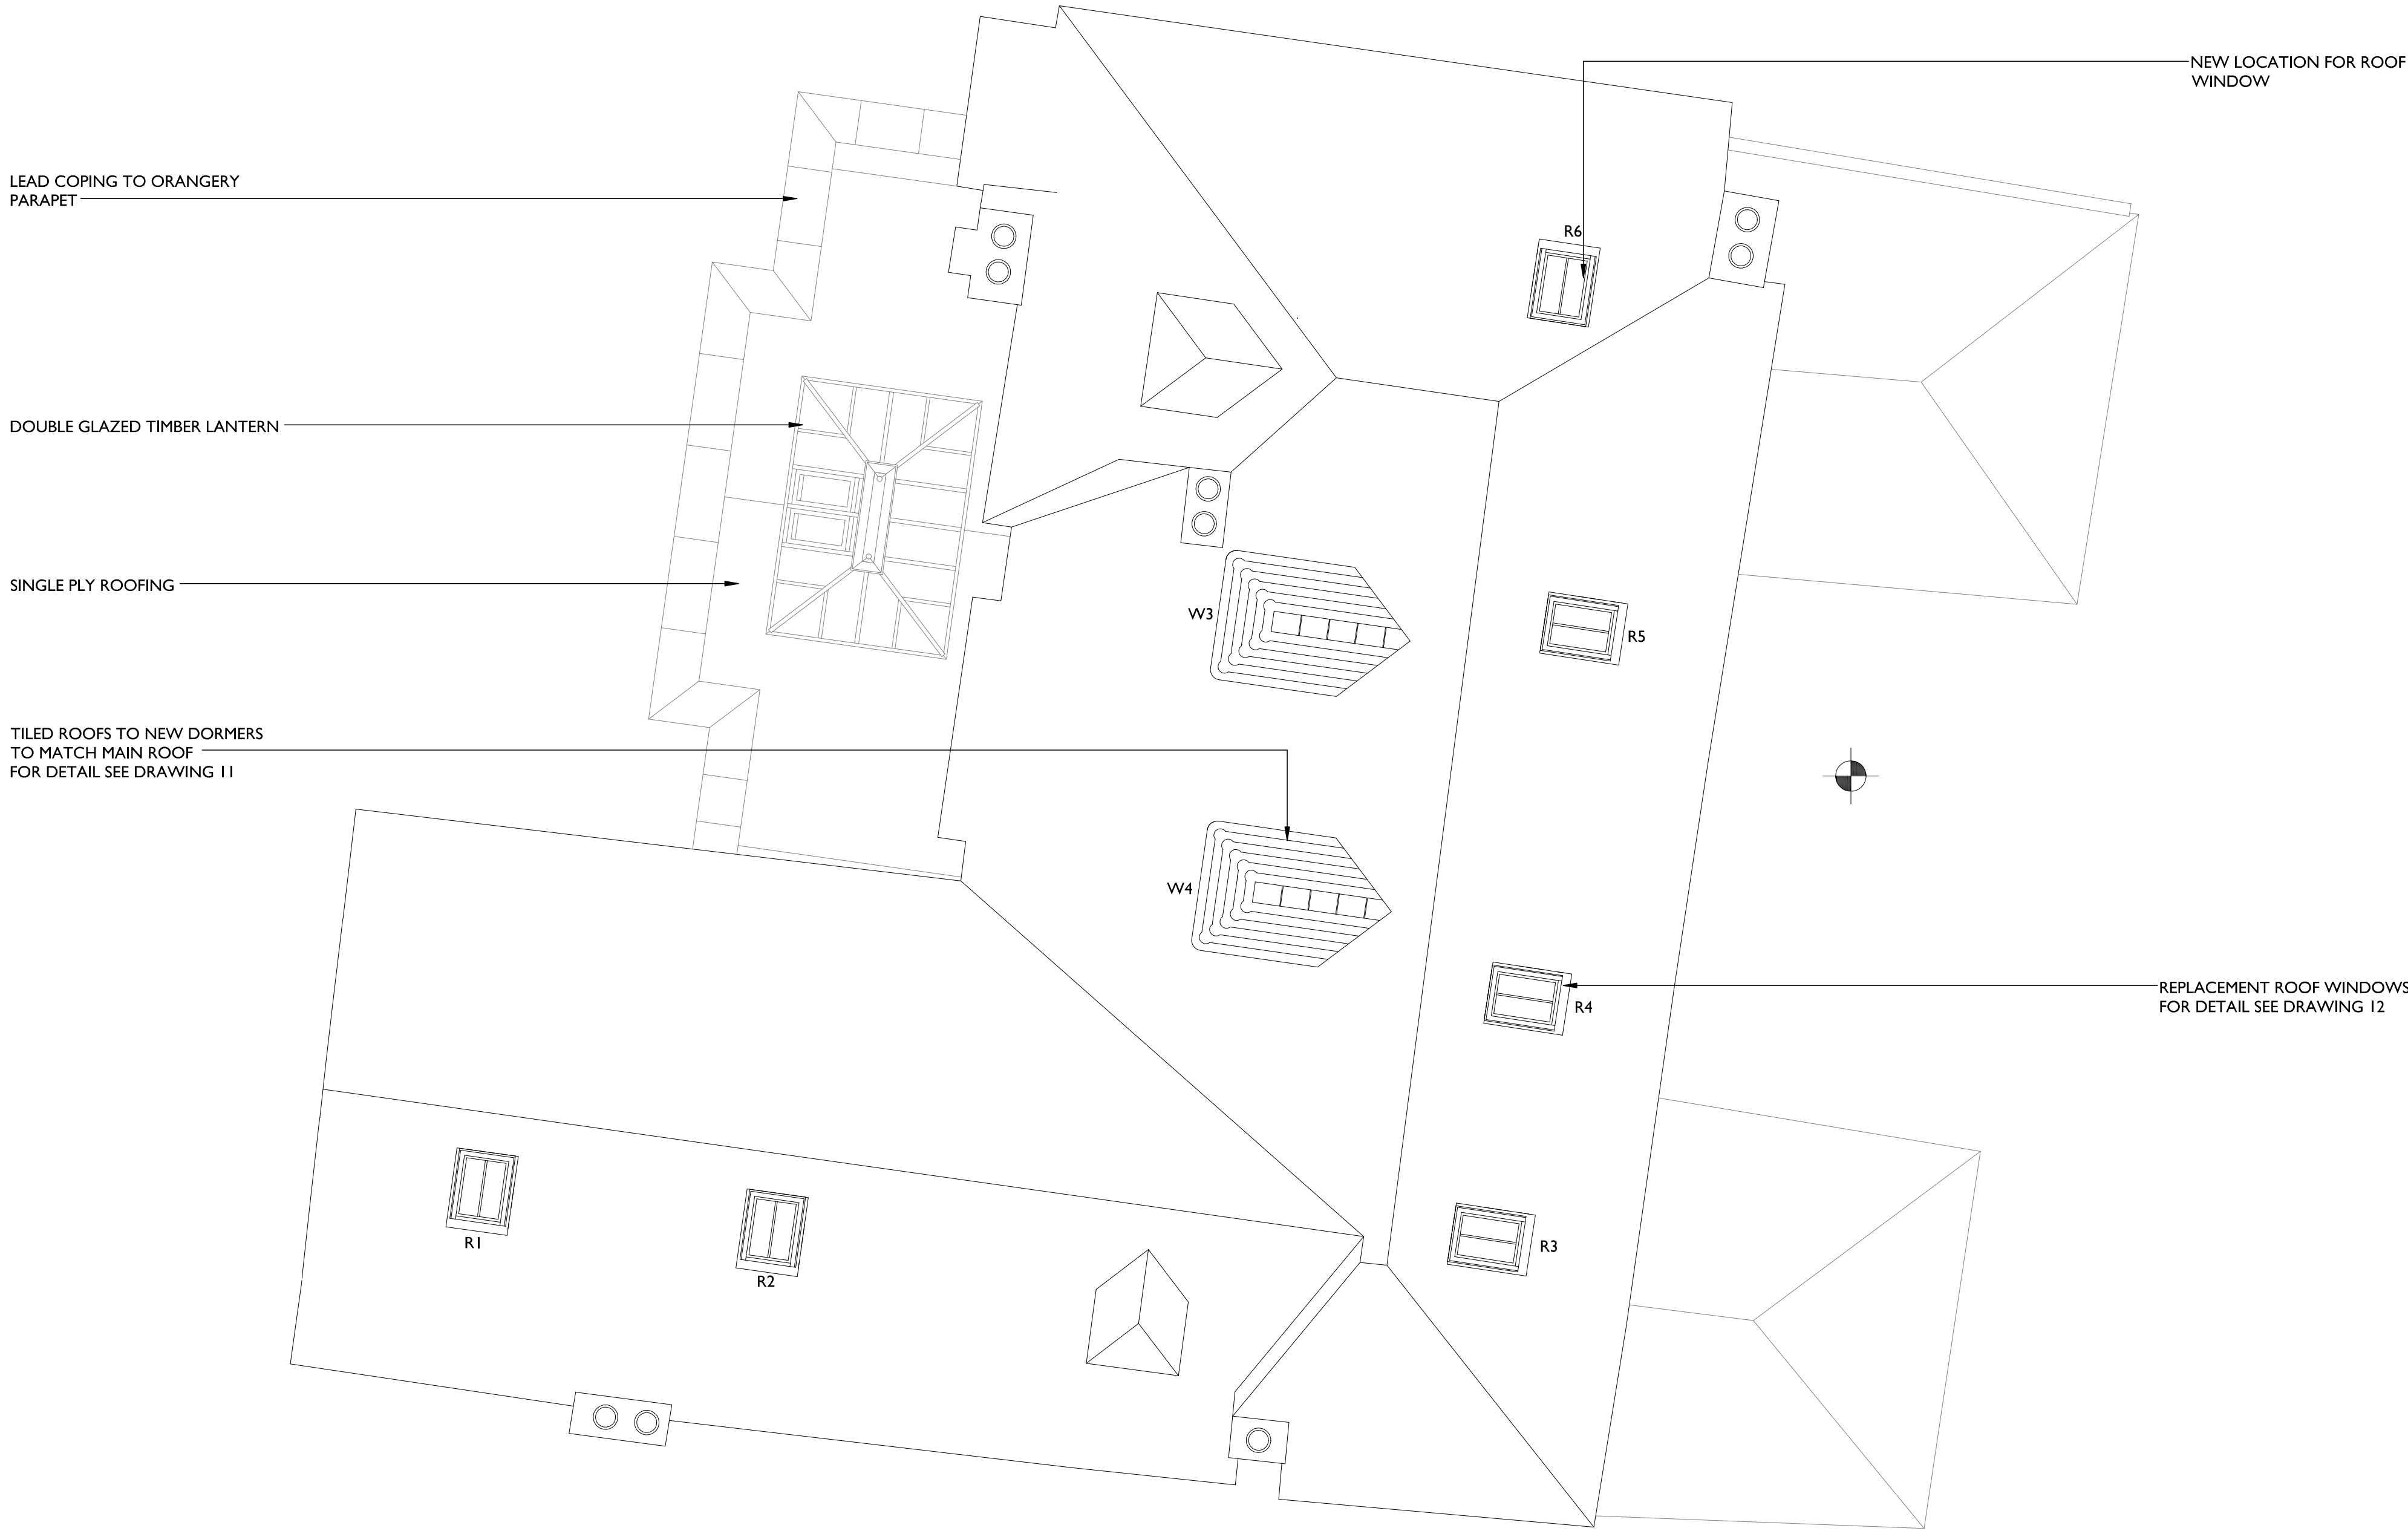

ROOF PLAN 1:50 SCALE

Notes:

0 1 2
METRES AT 1:50 SCALE

THIS DRAWING IS THE COPYRIGHT OF FAVONIUS ARCHITECTS. IT MAY NOT BE COPIED, ALTERED OR REPRODUCED IN ANY FORM WITHOUT THE WRITTEN AUTHORITY OF FAVONIUS ARCHITECTS. DIMENSIONS MUST BE CHECKED ON SITE AND NOT SCALE FROM THIS DRAWING.

25 THE CLOSE
SALISBURY
EXTENSION & ALTERATIONS

ROOF PLAN
AS PROPOSED

DWG No: 1186-20-04
DATE: JUNE 2026 SCALE: 1:50

FAVONIUS
ARCHITECTS

Tel: 01722 412 391
www.favonius.co.uk
Wynndham House, 65 The Close, Salisbury, Wiltshire SP1 2EN

PLANNING & LISTED BUILDING