


25 THE CLOSE - SALISBURY

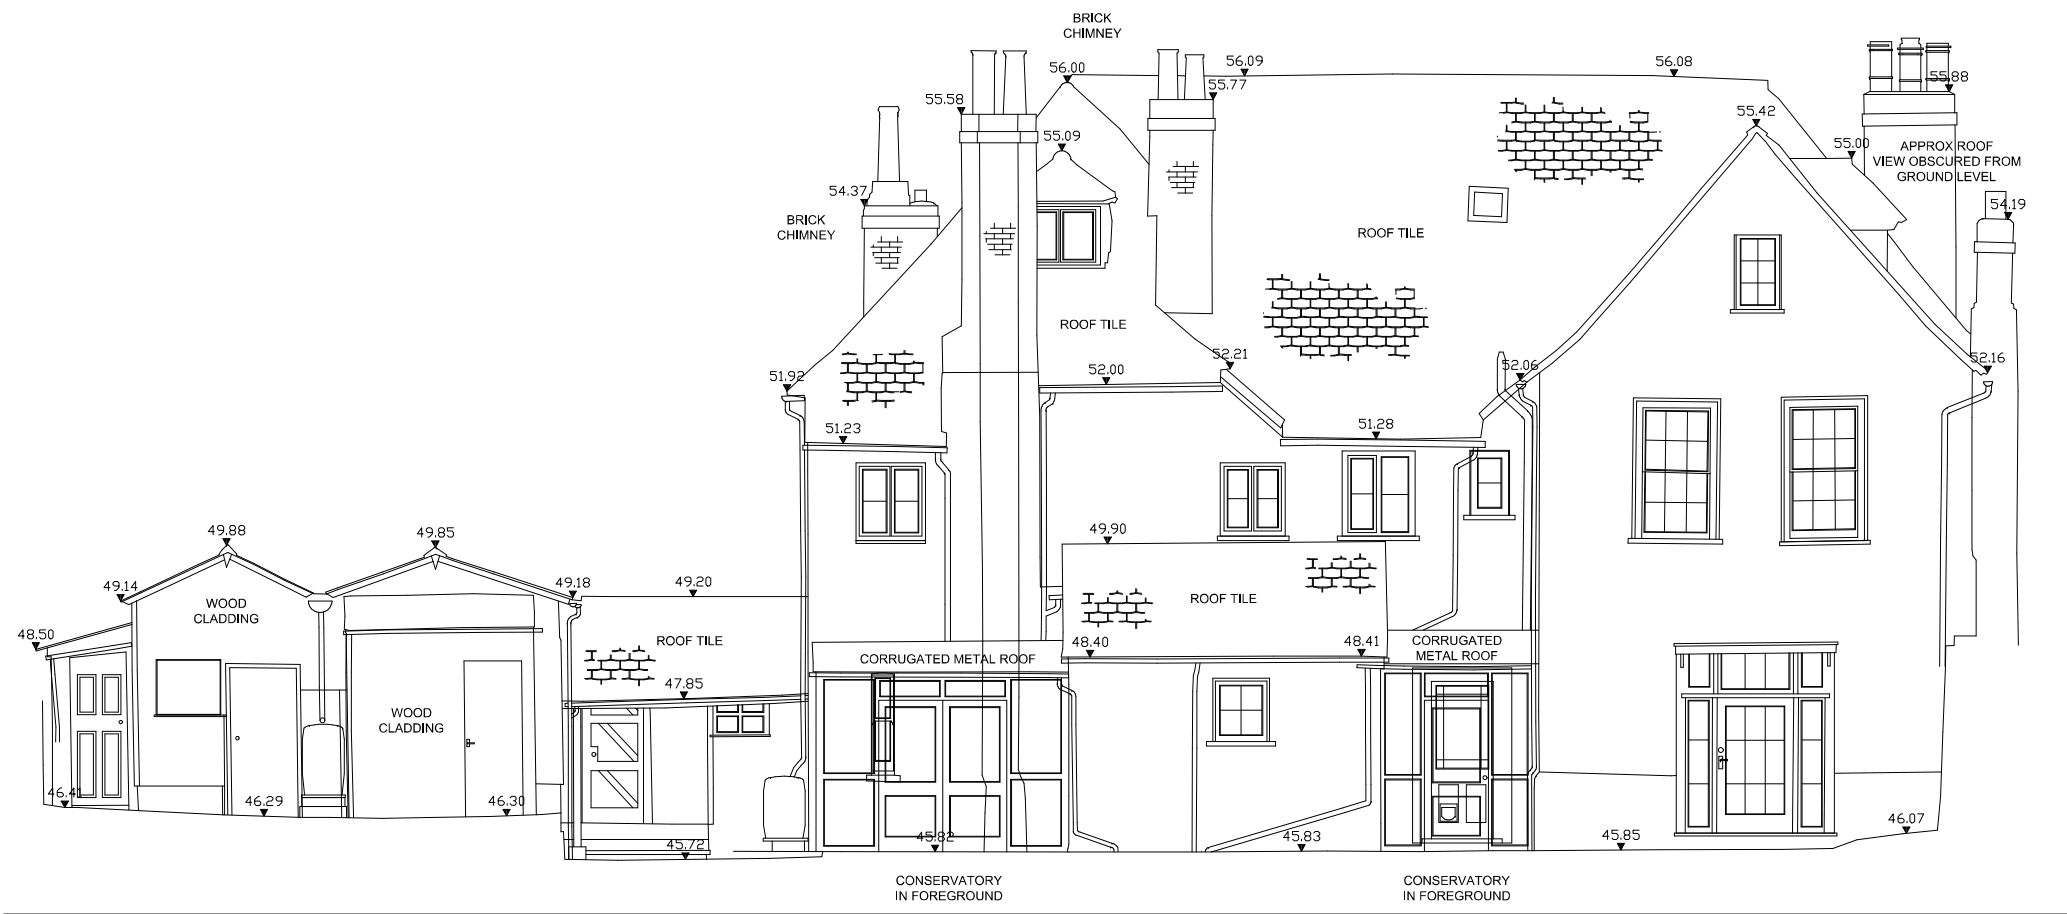


45.00m Datum Line
EAST ELEVATION



WEST ELEVATION



45.00m Datum Line
NORTH ELEVATION

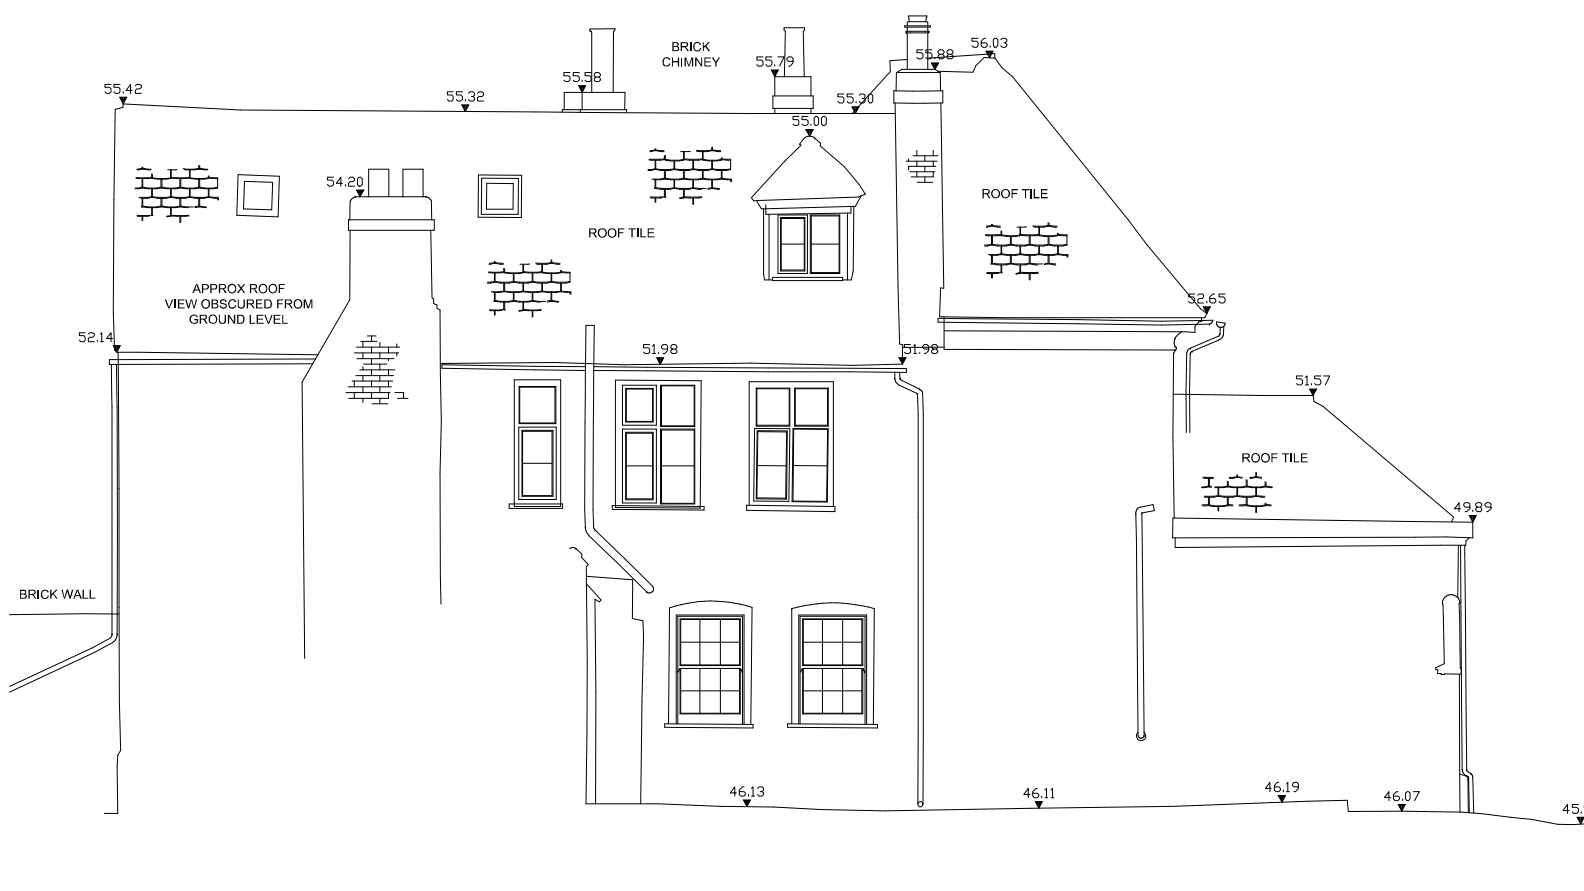

SOUTH ELEVATION

Notes:

AIG

0 1 2 3 4 5
METRES AT 1:100 SCALE

THIS DRAWING IS THE COPYRIGHT OF FAVONIUS ARCHITECTS. IT MAY NOT BE COPIED, REPRODUCED OR TRANSMITTED IN ANY FORM OR BY ANY MEANS, WITHOUT THE WRITTEN PERMISSION OF FAVONIUS ARCHITECTS. ANY UNAUTHORIZED USE OF THIS DRAWING IS PROHIBITED.

25 THE CLOSE
SALISBURY
EXTENSION & ALTERATIONS

ELEVATIONS
AS EXISTING

DWG No: 1186-20-16
DATE: JUNE 2026 SCALE: 1:100

FAVONIUS
ARCHITECTS

Tel: 01722 412 391
Wynham House, 65 The Close, Salisbury Wiltshire SP1 3EN

PLANNING & LISTED BUILDING