



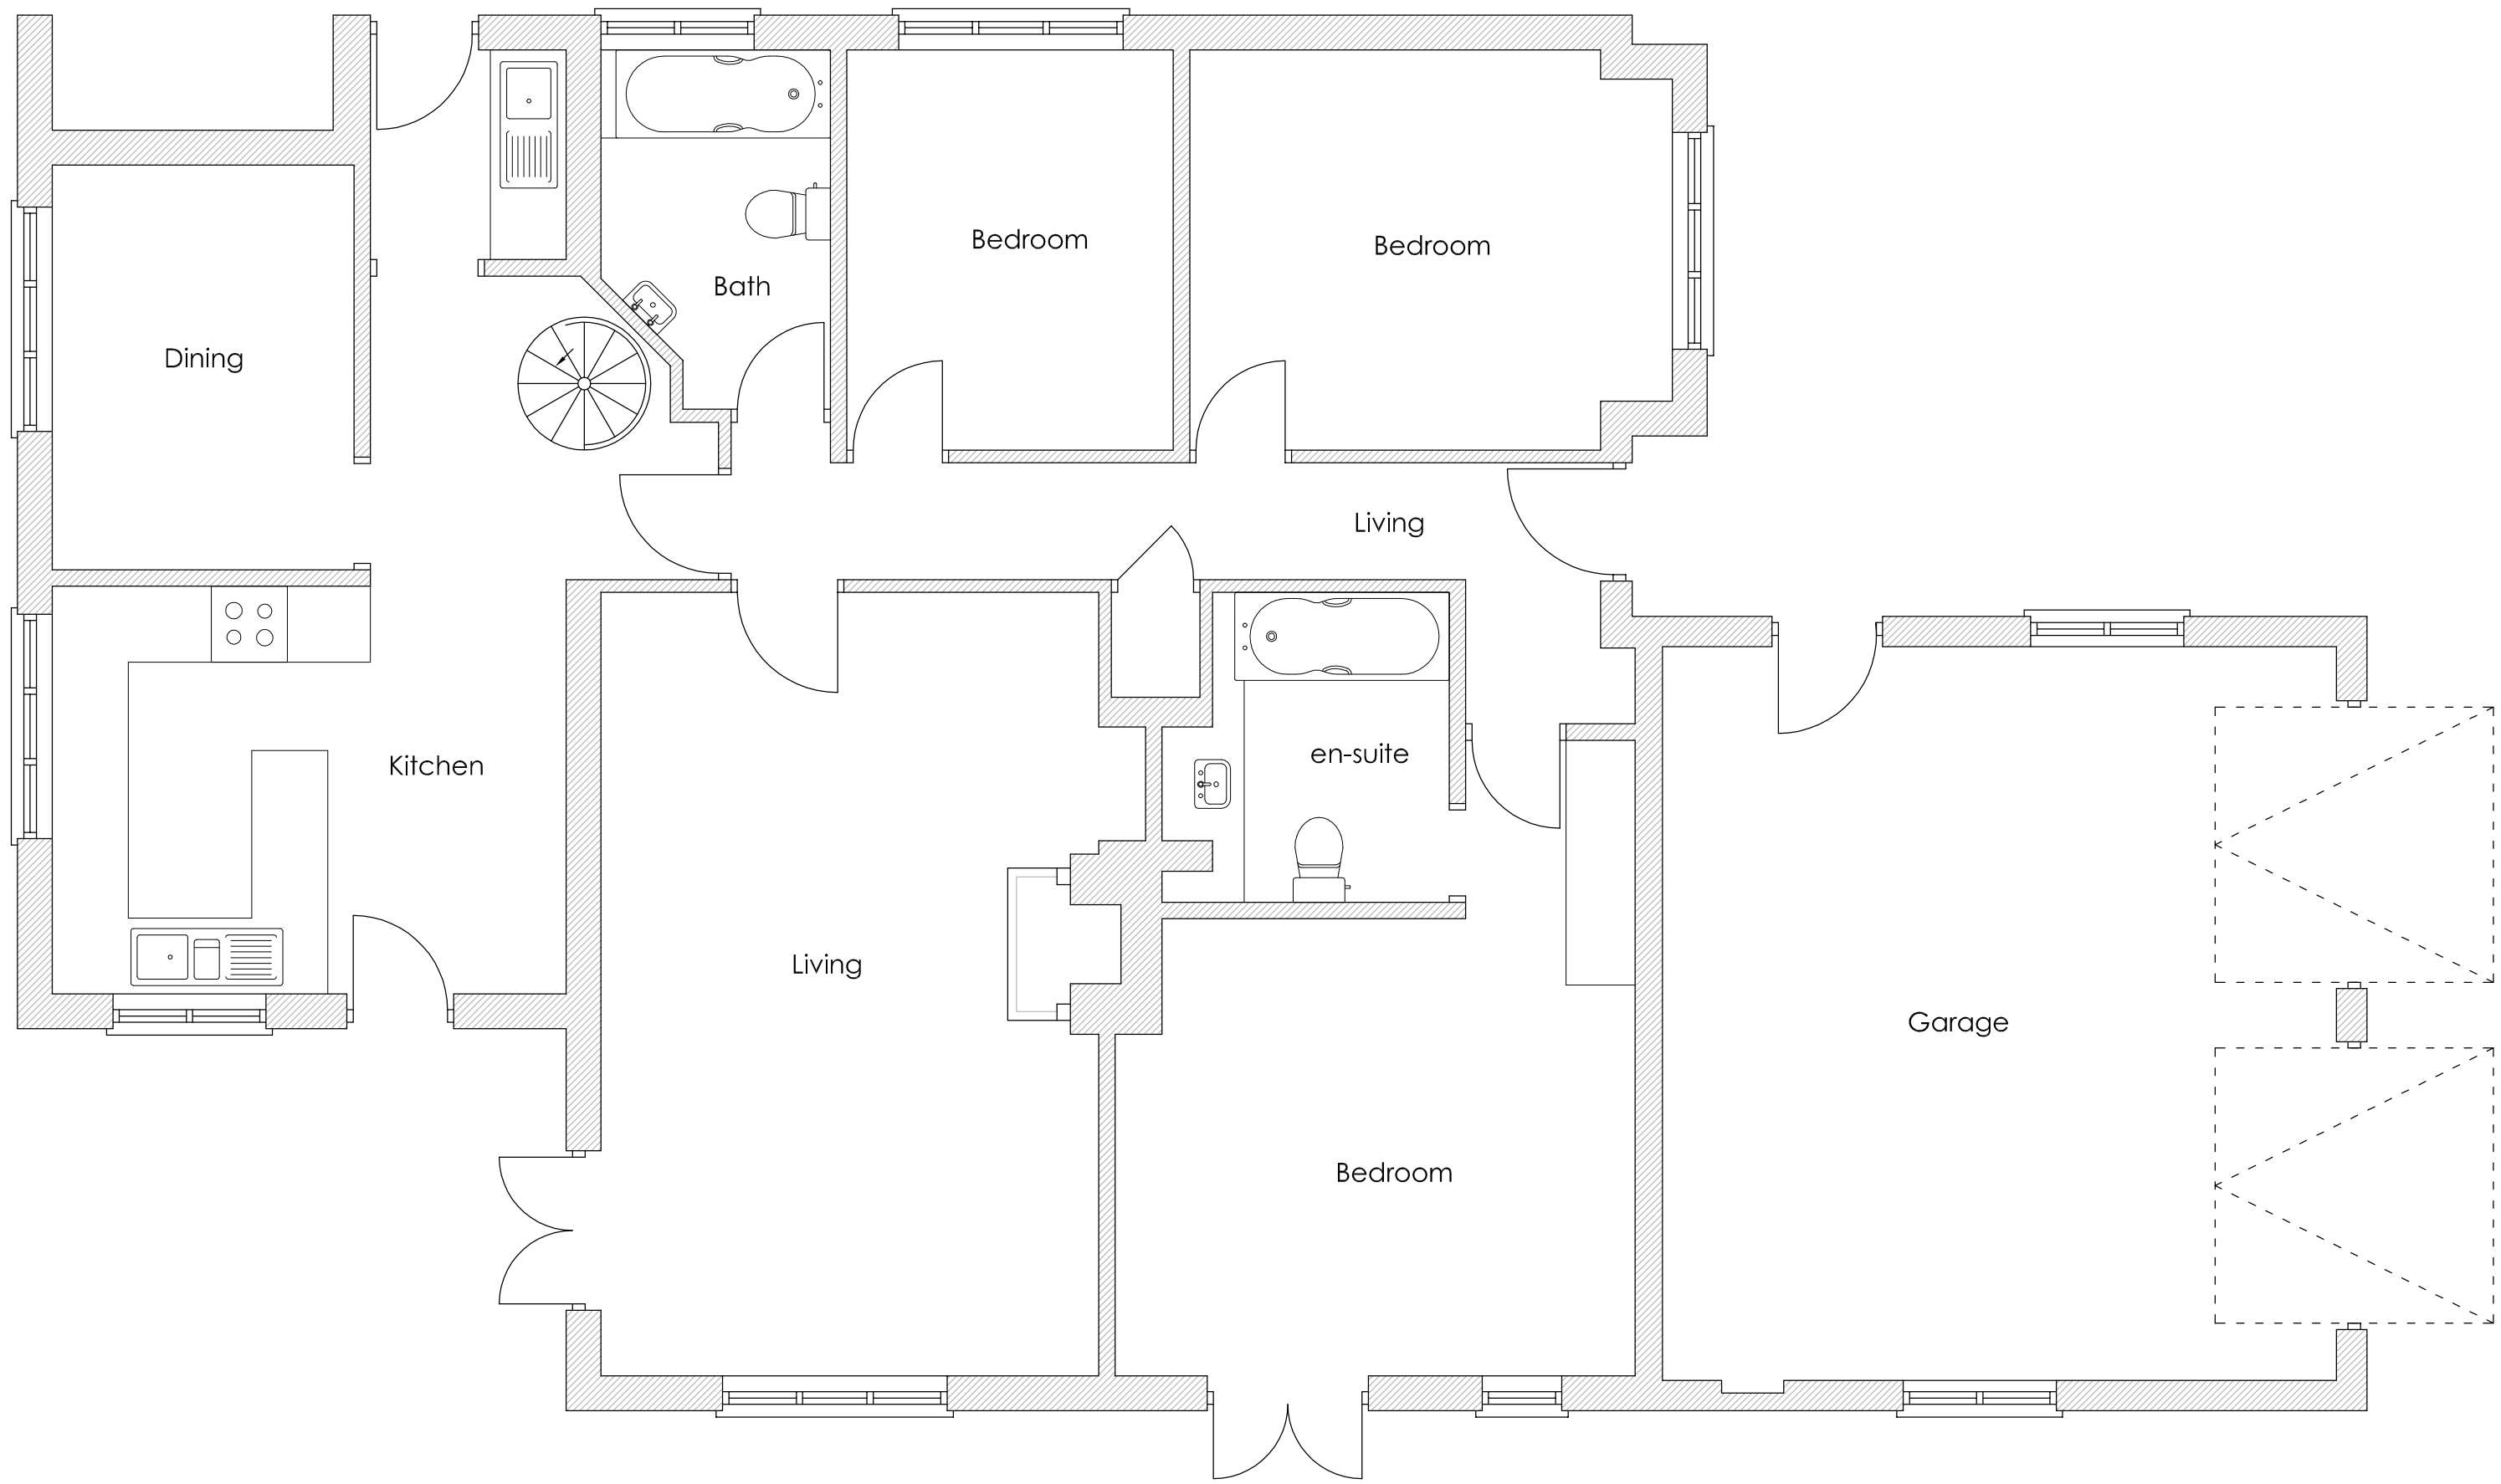


EXISTING GROUND FLOOR PLAN

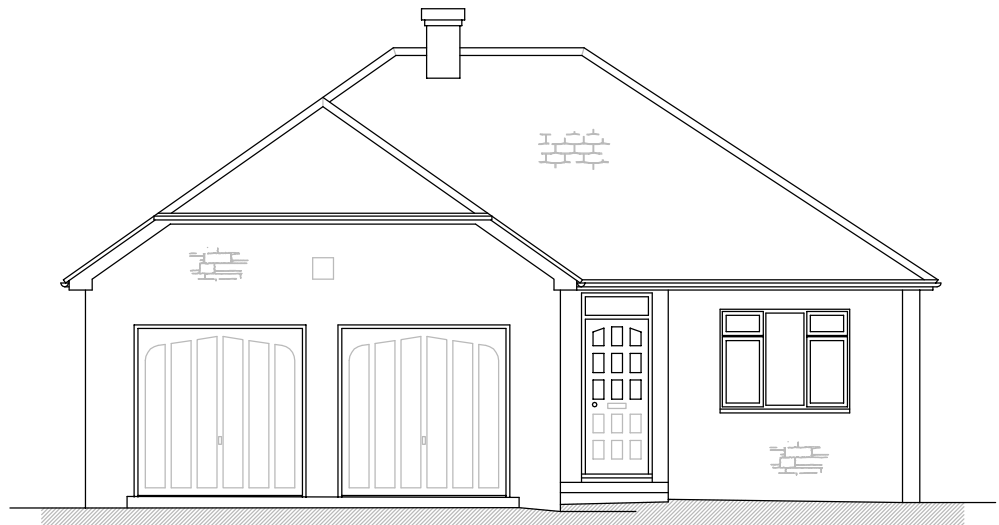


EXISTING FRONT ELEVATION




ELEVATIONS SCALE 1:100

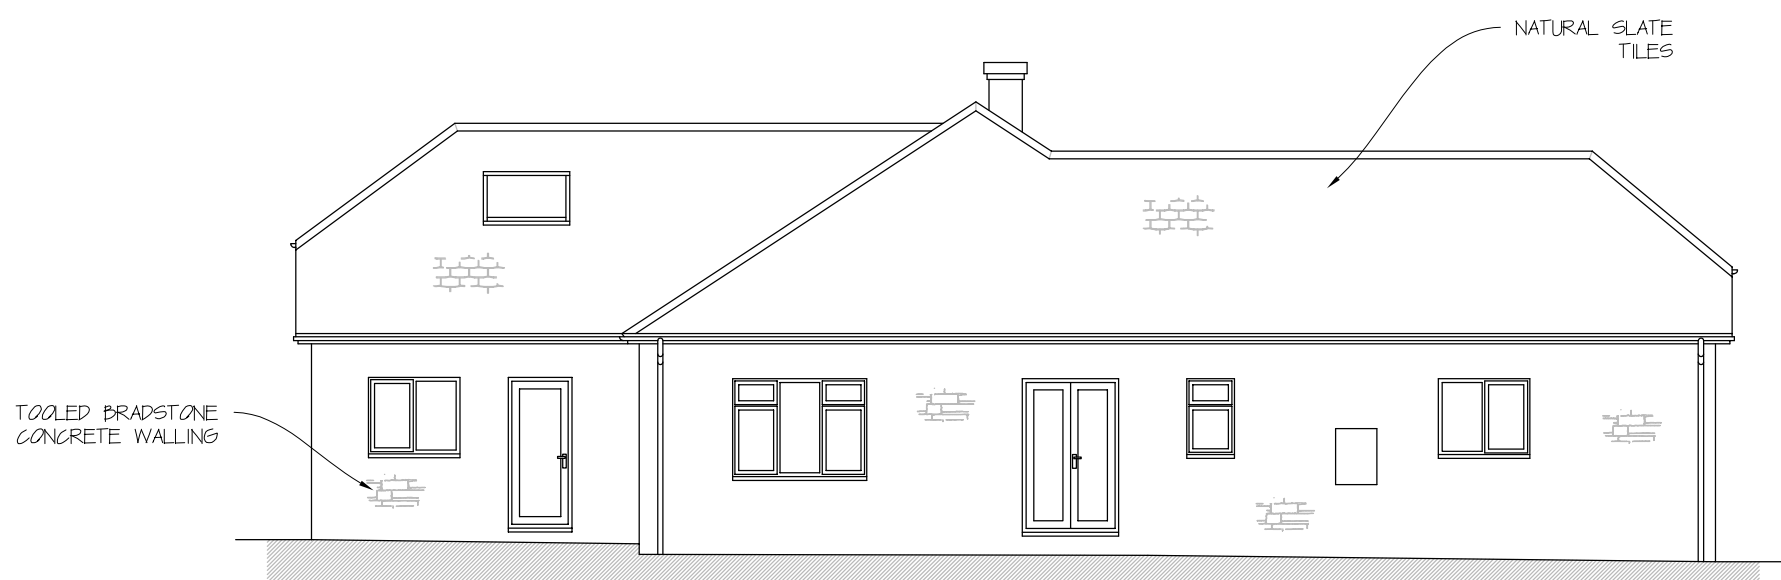

EXISTING SIDE ELEVATION

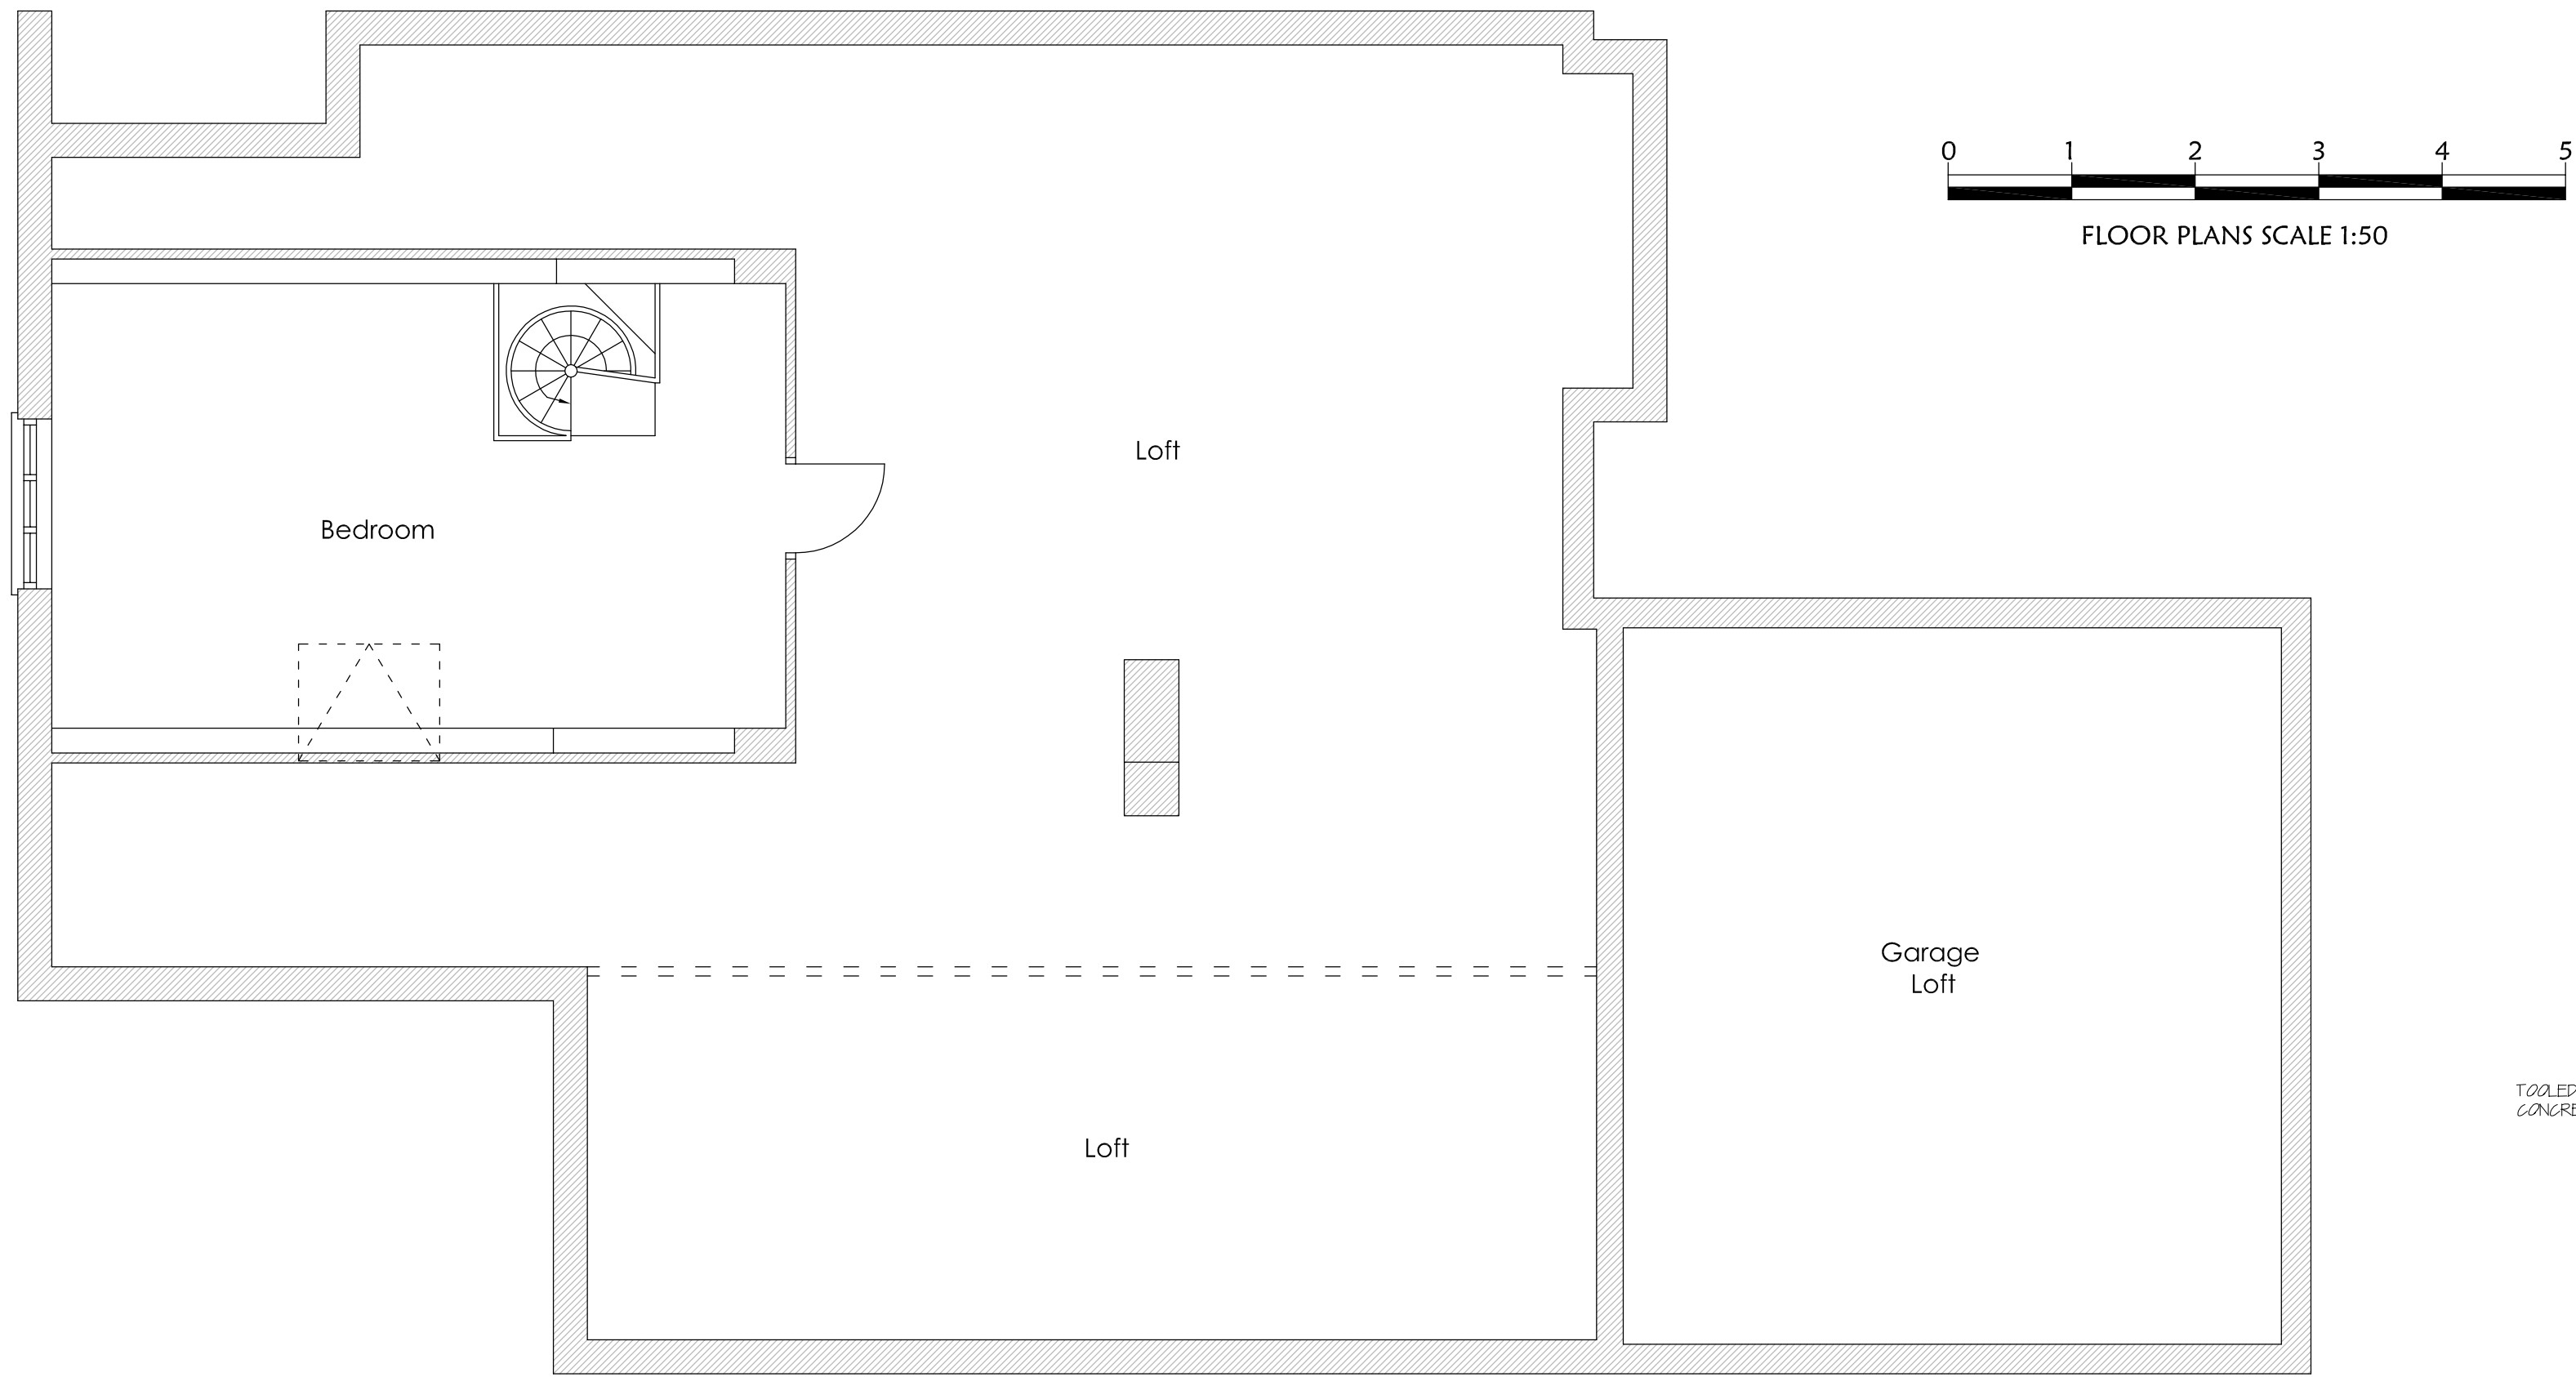

EXISTING FIRST FLOOR PLAN

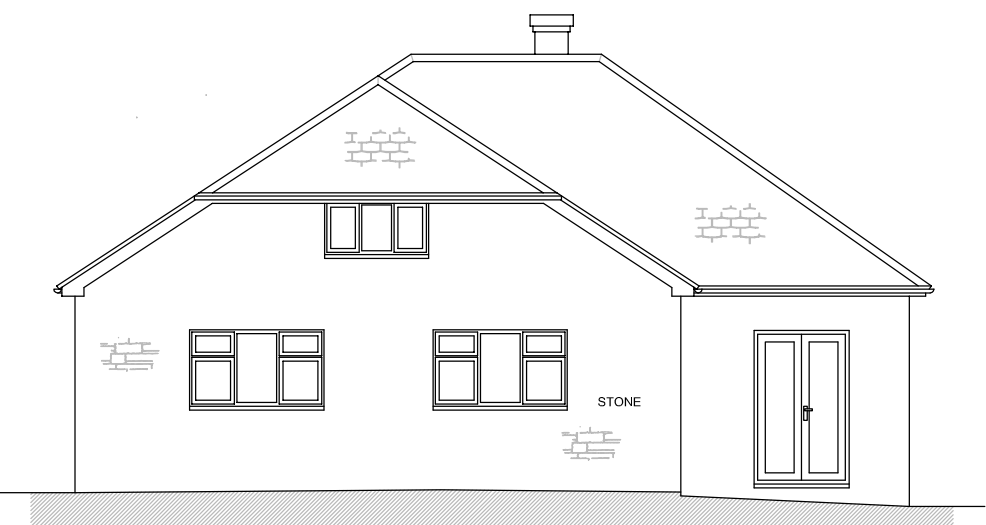

EXISTING REAR ELEVATION



EXISTING SIDE ELEVATION

Project:

VILLAGE END
CHILMARK

Drawing Title:

EXISTING FLOOR PLANS
AND ELEVATIONS

Client:

ELLIE REES

Singleton Design

32 Castle Street, Newtown
Tisbury, Wiltshire SP3 6SN

tel: 01747 445045
e: singleton.design@btinternet.com

Scale: 1:50, 1:100 @ A1

Dwg No: P987/03

Rev: