


25 THE CLOSE - SALISBURY

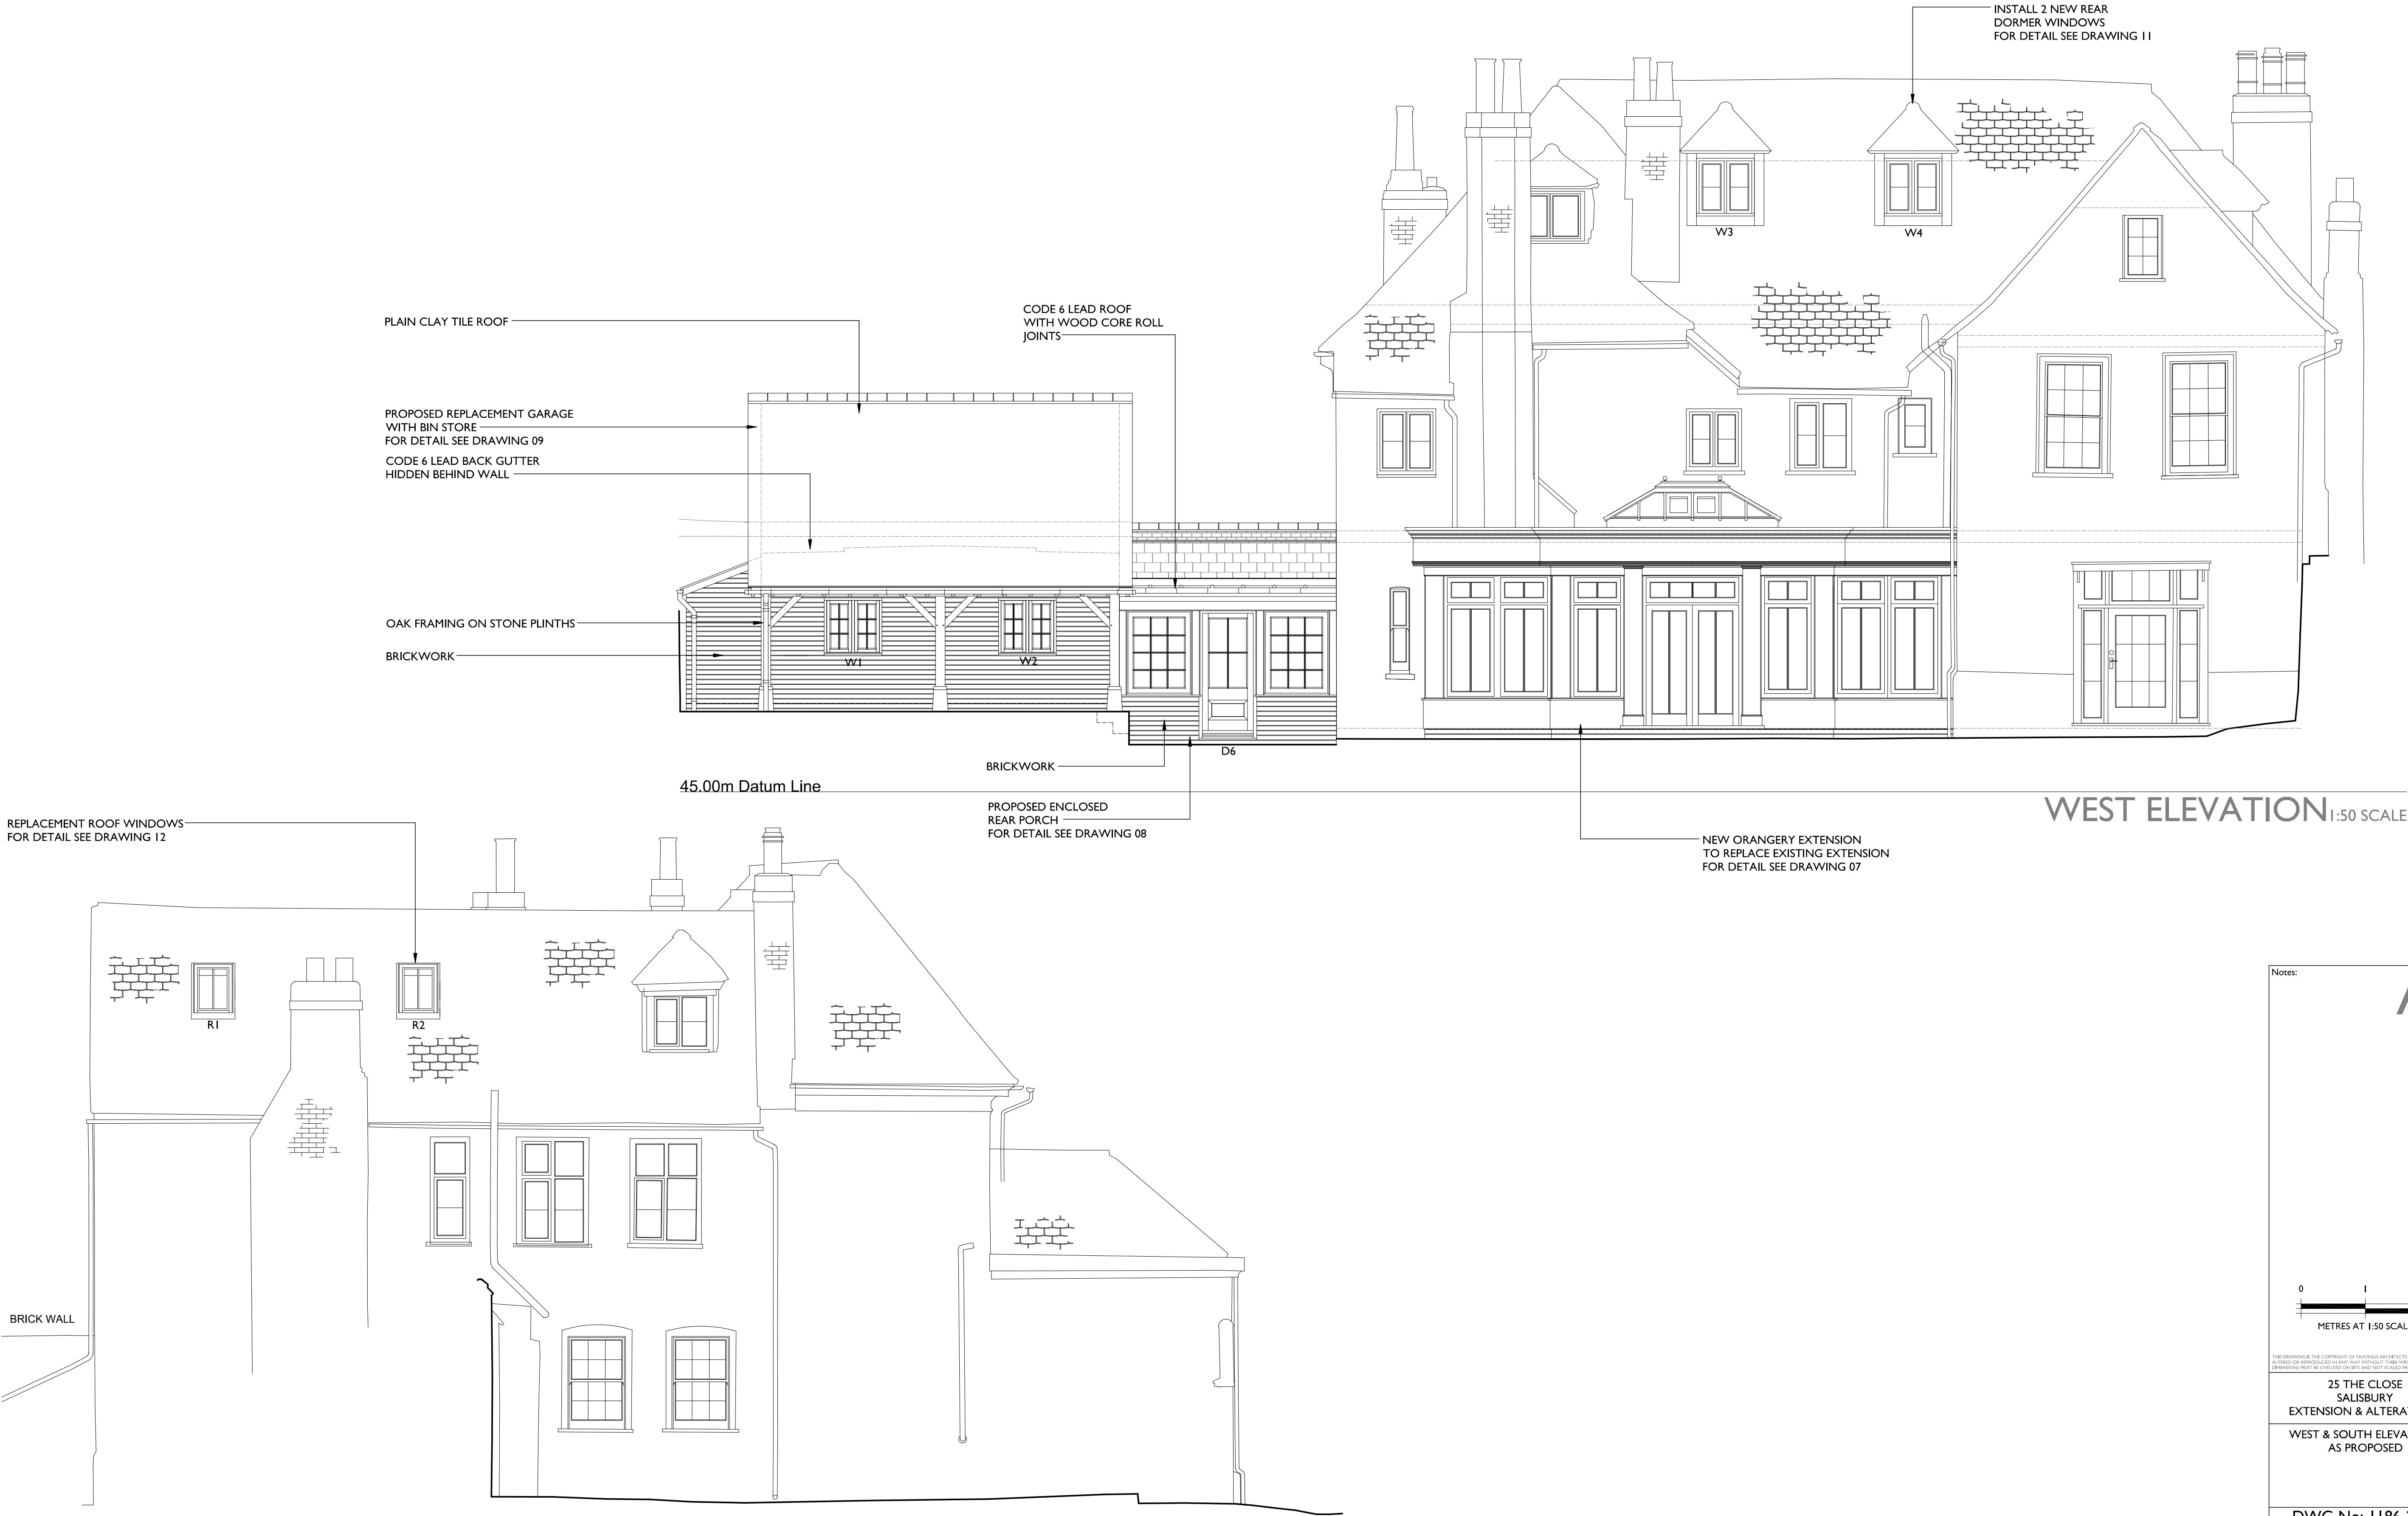

Notes:

AIG

PLANNING & LISTED BUILDING

0 1 2
METRES AT 1:50 SCALE

THE DRAWING IS THE COPYRIGHT OF FAVONIUS ARCHITECTS IT MAY NOT BE COPIED, REPRODUCED OR OTHERWISE USED IN ANY MANNER WITHOUT THE WRITTEN PERMISSION OF FAVONIUS ARCHITECTS. APPROVED PRINTS BE COPIED ONLY AND NOT SCANNED FROM THE DRAWING.

25 THE CLOSE
SALISBURY
EXTENSION & ALTERATIONS

WEST & SOUTH ELEVATIONS
AS PROPOSED

DWG No: 1186-20-06
DATE: JUNE 2026 SCALE: 1:50

FAVONIUS
ARCHITECTS

Tel: 01722 412 391 www.favonius.co.uk
Wyndham House, 65 The Close, Salisbury, Wiltshire SP1 2EN