


25 THE CLOSE - SALISBURY

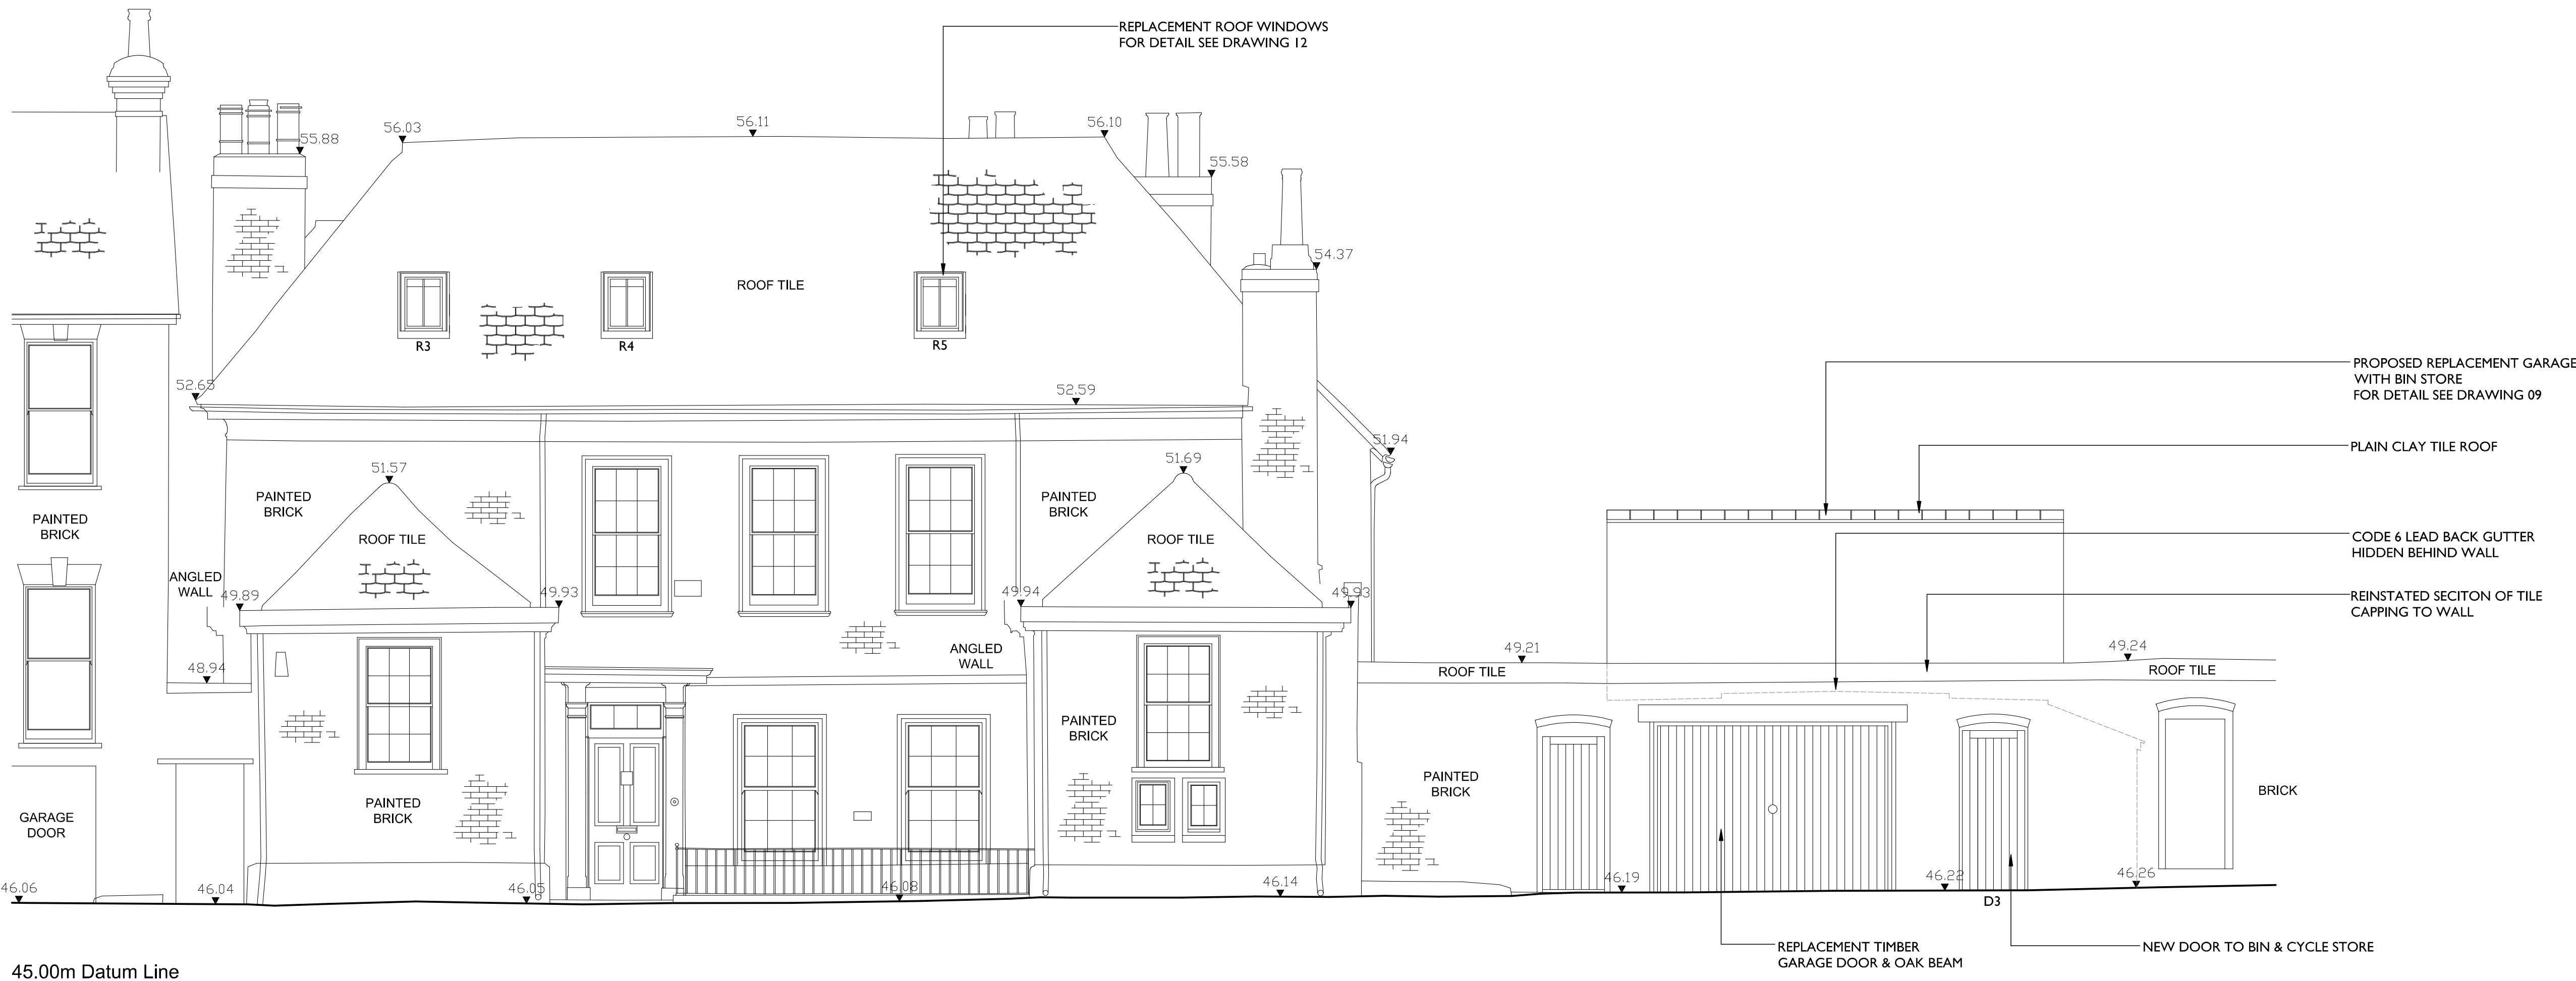

45.00m Datum Line
EAST ELEVATION 1:50 SCALE



45.00m Datum Line
NORTH ELEVATION 1:50 SCALE

Notes:

0 1 2
METRES AT 1:50 SCALE

THE DRAWING IS THE COPYRIGHT OF FAVONIUS ARCHITECTS LTD. IT MAY NOT BE COPIED, ALTERED OR REPRODUCED IN ANY WAY WITHOUT THEIR WRITTEN AUTHORITY. DIMENSIONS NOT TO EXCEED 900mm AND NOT TO SCALE FROM THE DRAWING.

25 THE CLOSE
SALISBURY
EXTENSION & ALTERATIONS

EAST & NORTH ELEVATION
AS PROPOSED

DWG No: 1186-20-05
DATE: JUNE 2026 SCALE: 1:50

FAVONIUS
ARCHITECTS

Tel: 01722 412 391 www.favonius.co.uk
Wyndham House, 65 The Close, Salisbury, Wiltshire SP1 2EN

PLANNING & LISTED BUILDING