



25 THE CLOSE - SALISBURY

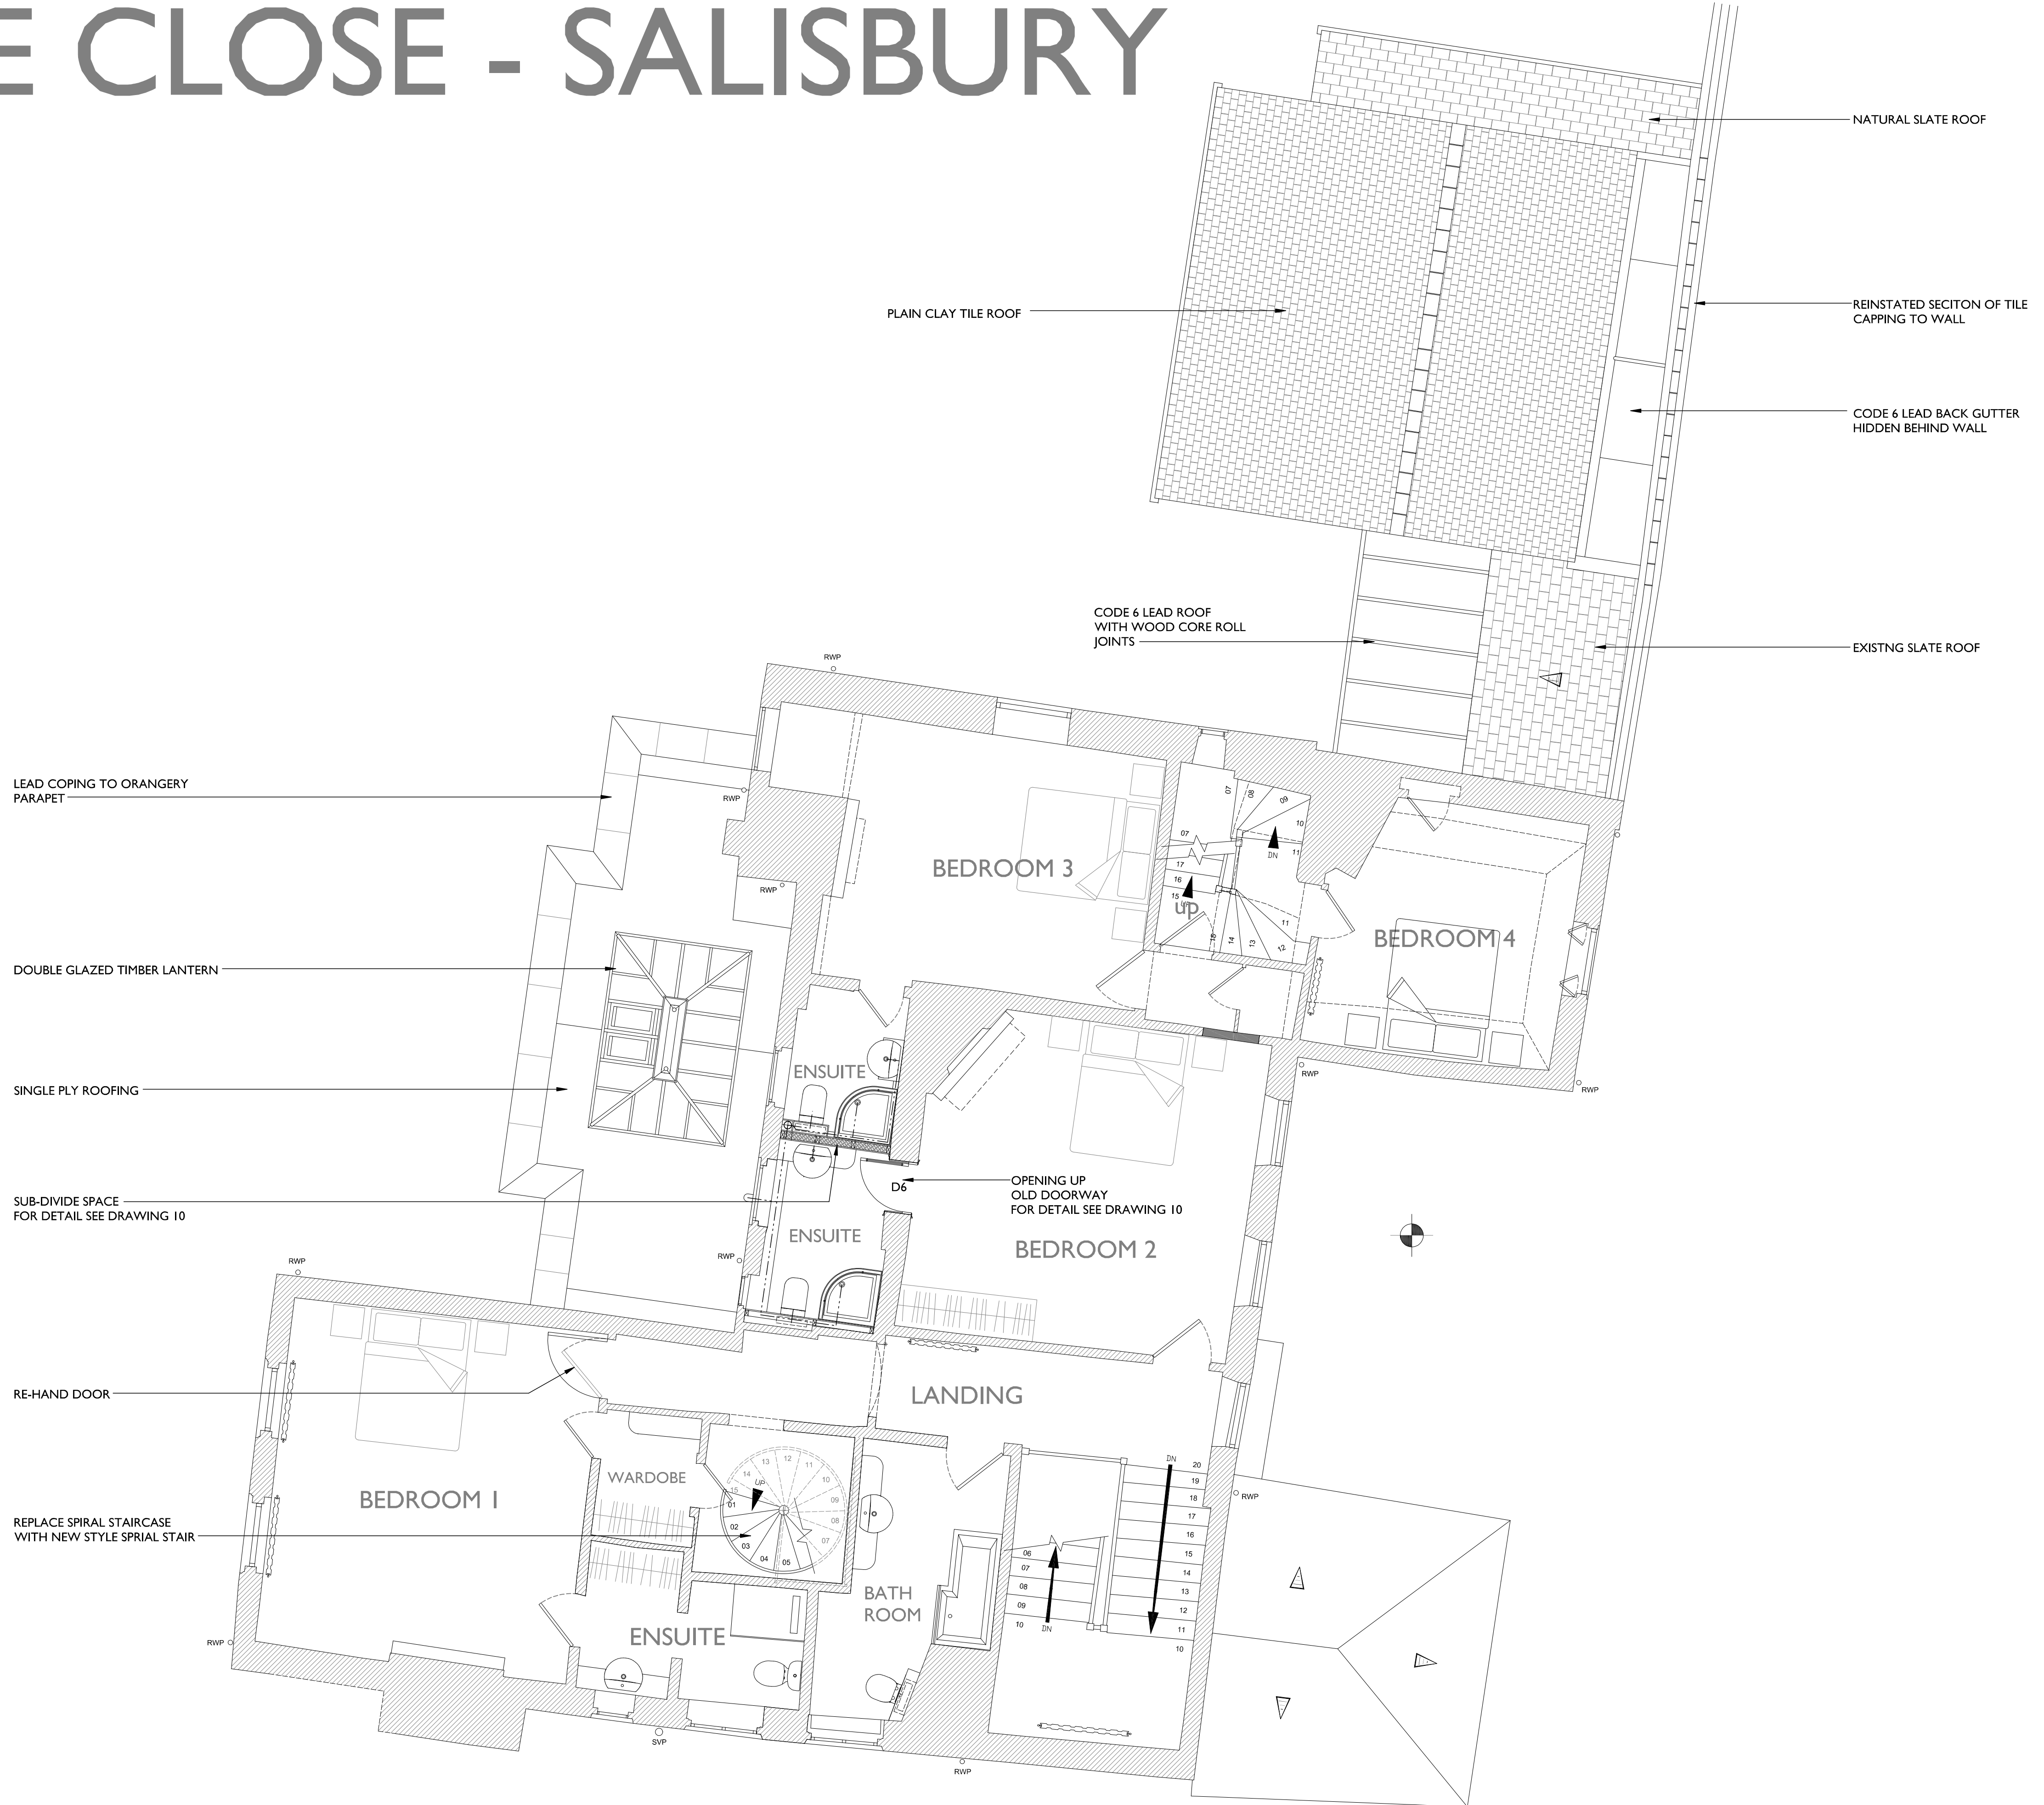

FIRST FLOOR PLAN 1:50 SCALE

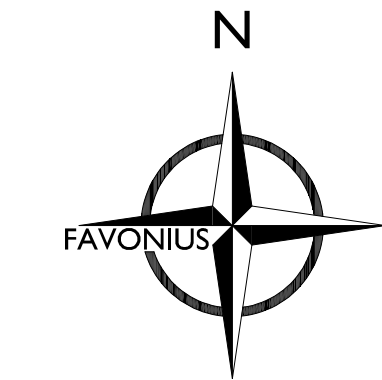

Notes:

AI

0 1 2
METRES AT 1:50 SCALE

THE DRAWING IS THE COPYRIGHT OF FAVONIUS ARCHITECTS IT MAY NOT BE COPIED
OR REPRODUCED IN ANY FORM WITHOUT THE WRITTEN PERMISSION OF FAVONIUS ARCHITECTS
DRAWINGS MUST BE CHECKED ON SITE AND NOT SCALE FROM THIS DRAWING

25 THE CLOSE
SALISBURY
EXTENSION & ALTERATIONS

FIRST FLOOR PLAN
AS PROPOSED

DWG No: 1168-20-02
DATE: JUNE 2026 SCALE: 1:50

FAVONIUS
ARCHITECTS

Tel: 01722 412 391
Wyndham House, 65 The Close, Salisbury, Wiltshire SP1 2BN

PLANNING & LISTED BUILDING