


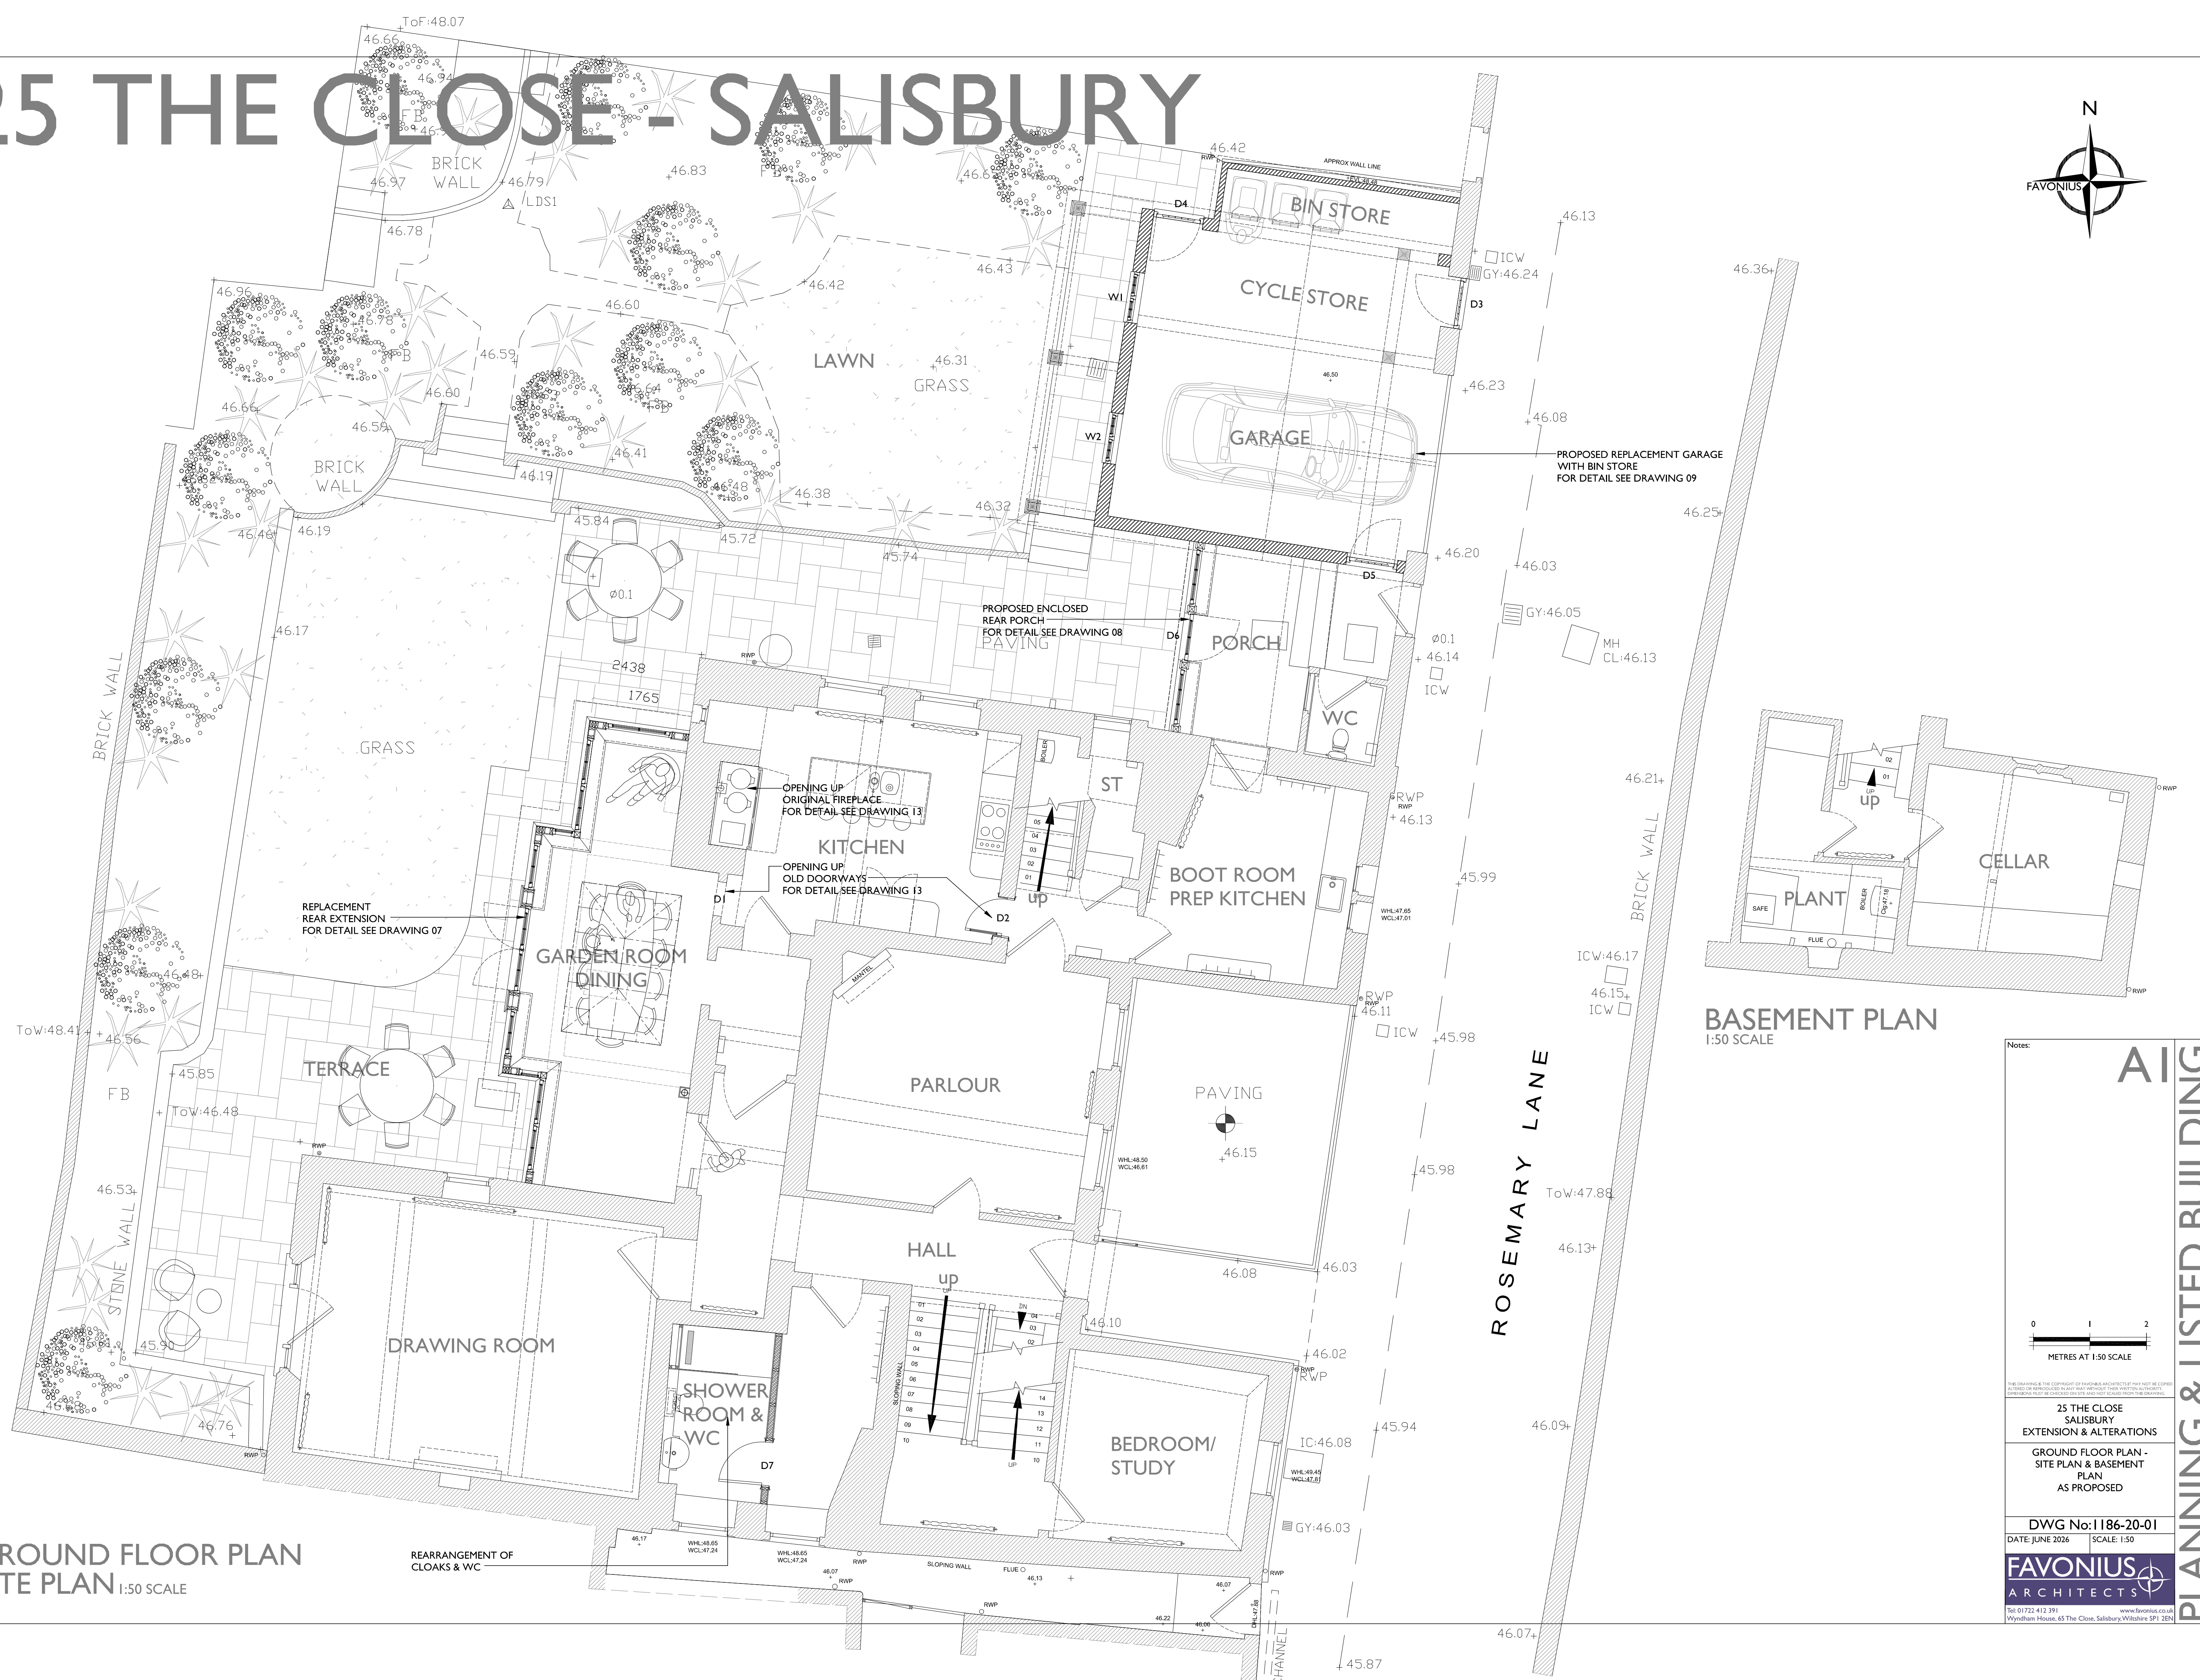

GROUND FLOOR PLAN

SITE PLAN 1:50 SCALE

BASEMENT PLAN

1:50 SCALE

Notes:

AI	G
----	---



THIS DRAWING IS THE COPYRIGHT OF FAYON & ARCHITECTS IT MAY NOT BE COPIED

25 THE CLOSE SALISBURY EXTENSION & ALTERATIONS

GROUND FLOOR PLAN -
SITE PLAN & BASEMENT
PLAN
AS PROPOSED

DWG No: ||86-20-0|

DATE: JUNE 2026	SCALE: 1:50
-----------------	-------------

FAYONILIS |

FAVONIUS
ARCHITECTS

Tel: 01722 412 391 www.favonius.co.uk

Wyndham House, 65 The Close, Salisbury, Wiltshire SP1 2EN

PLANNING & LISTED BUILDING