


# 25 THE CLOSE - SALISBURY




- GROUND FLOOR C.1649
- 18TH CENTURY
- 19TH CENTURY (BEFORE 1850)
- AFTER 1850 (1907 ALTERATIONS)
- 1984 ALTERATIONS



GROUND FLOOR PLAN 1:100 SCALE

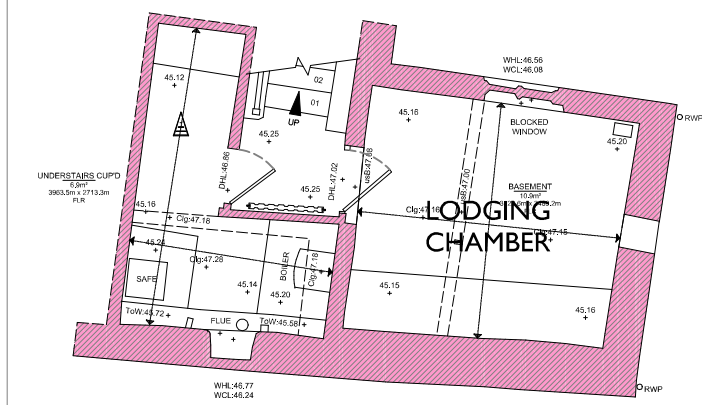

BASEMENT PLAN 1:100 SCALE

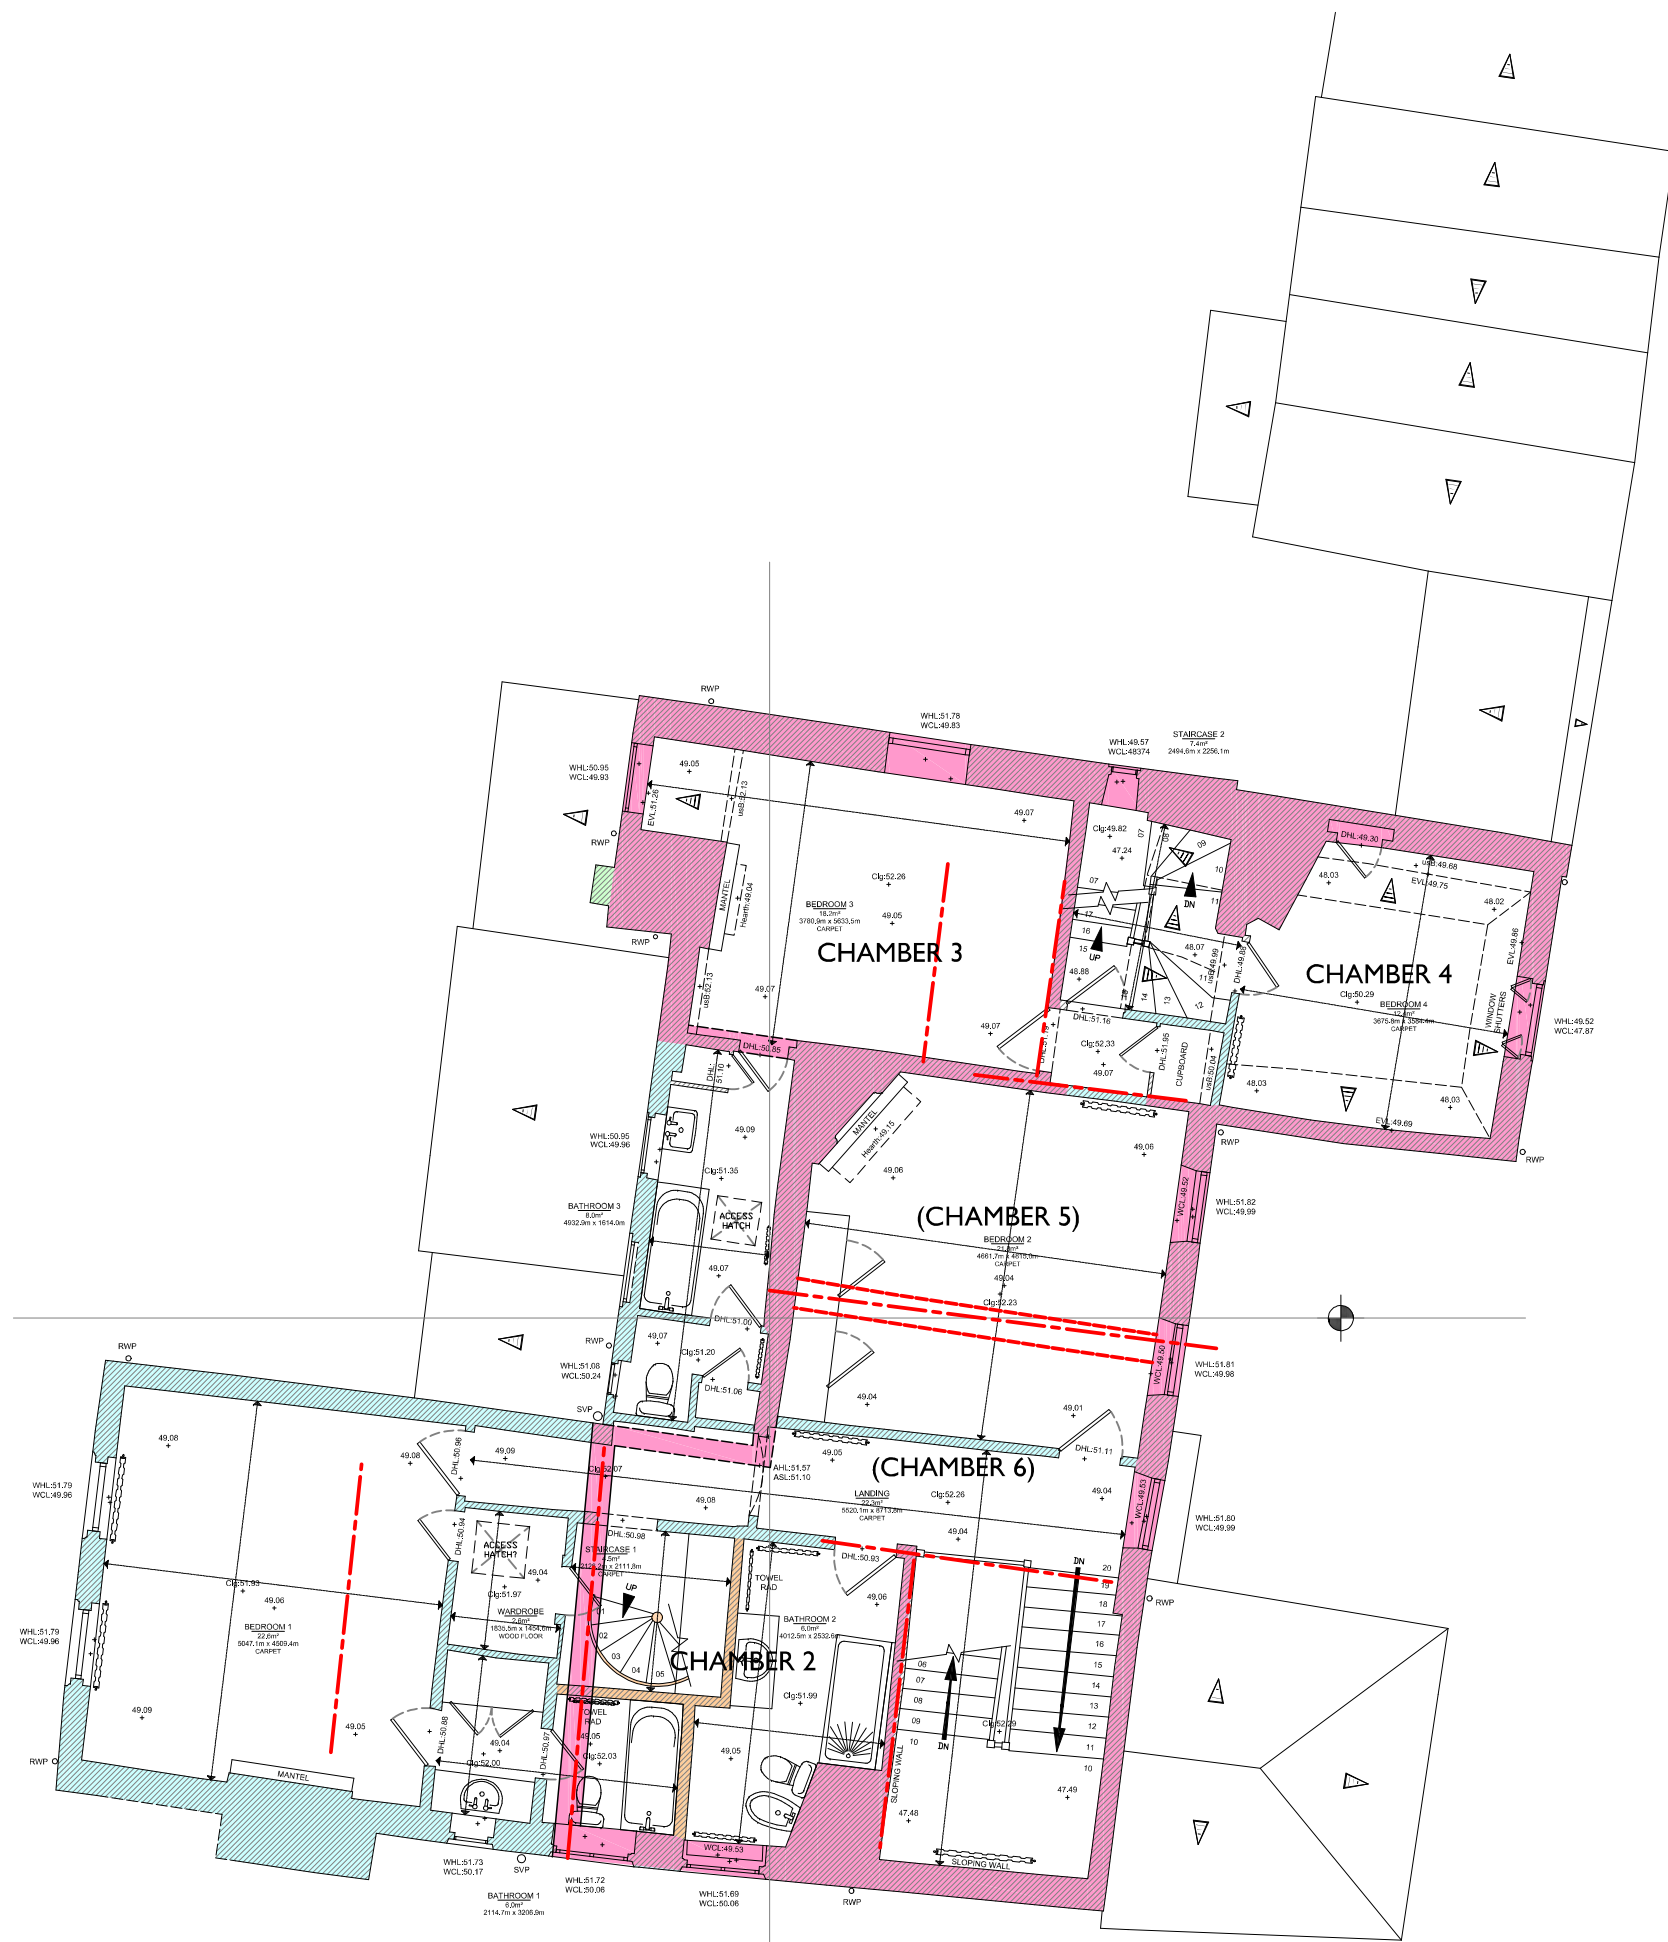


FIRST FLOOR PLAN 1:100 SCALE



SECOND FLOOR PLAN 1:100 SCALE

Notes:

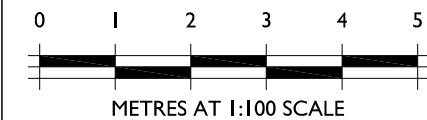

25 THE CLOSE  
SALISBURY  
EXTENSION & ALTERATIONS

FLOOR PLANS  
AS EXISTING  
HISTORIC ALTERATIONS

DWG No: 1186-20-15  
DATE: JUNE 2026 SCALE: 1:100

**FAVONIUS**  
ARCHITECTS

Tel: 01722 412 391  
Wyndham House, 65 The Close, Salisbury, Wiltshire SP1 2EN

PLANNING & LISTED BUILDING