



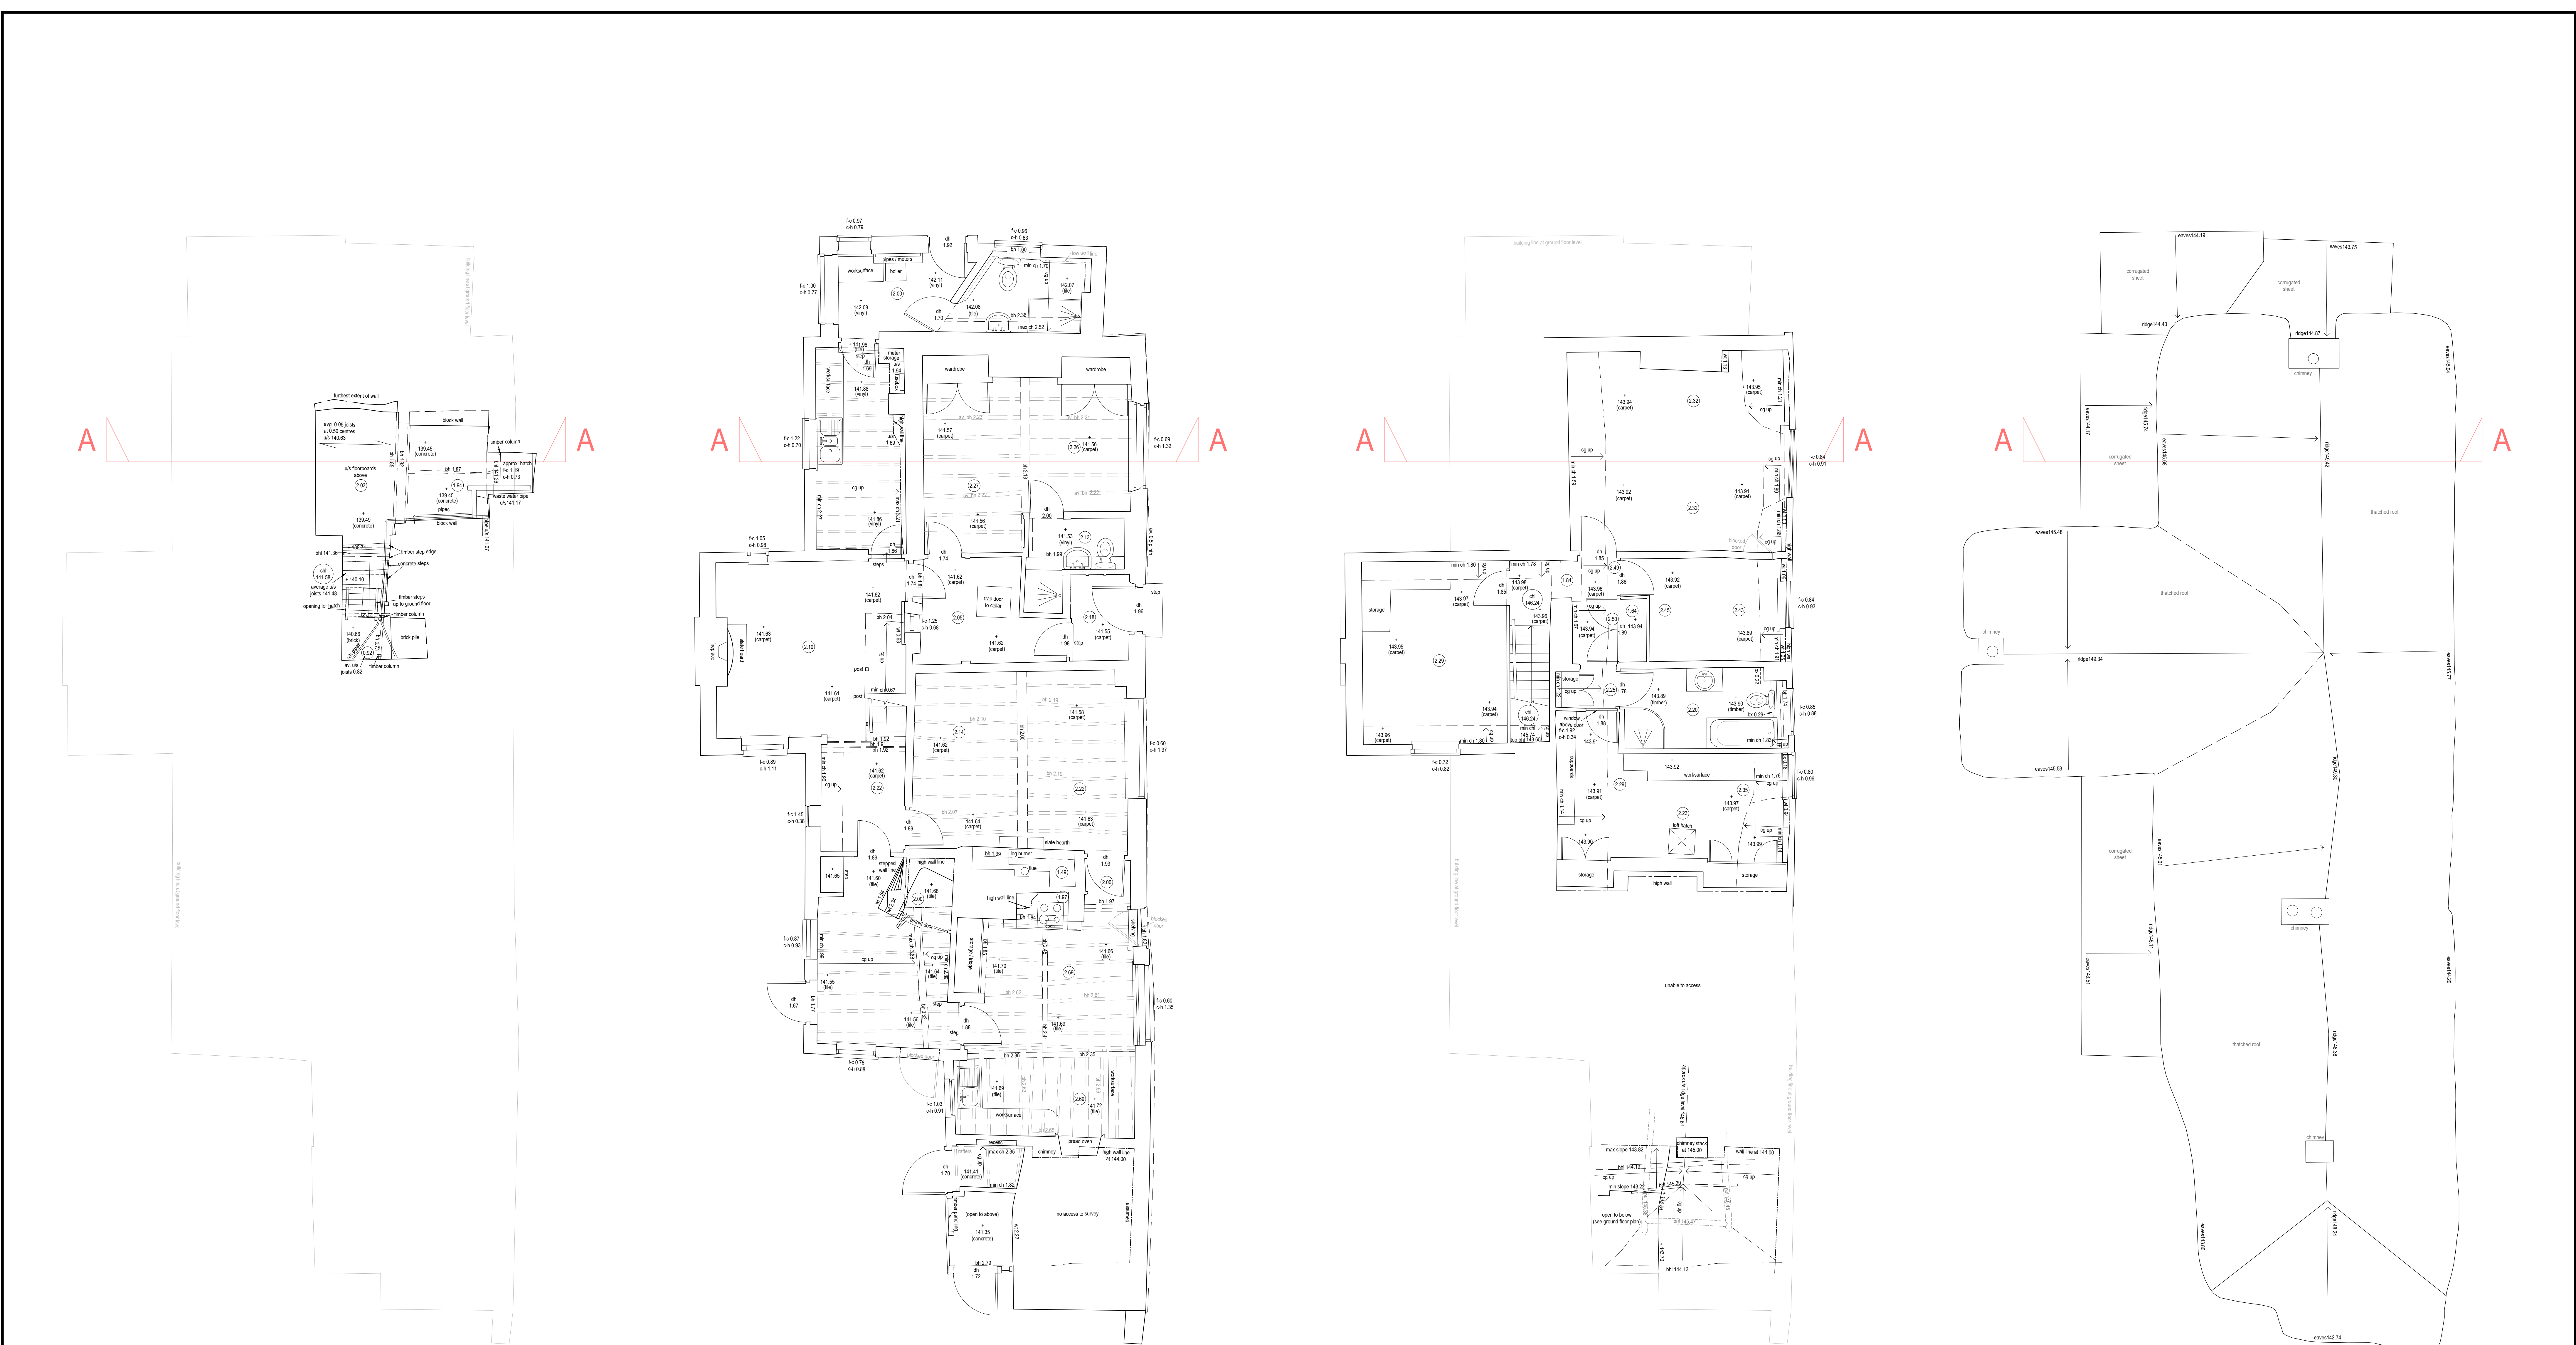

Cellar Ground Floor First Floor Roof

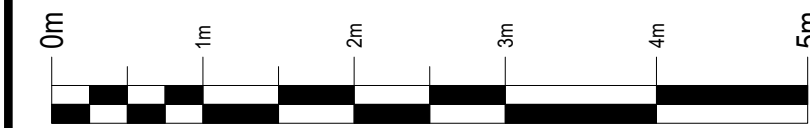

KEY

1.23 (carpet)	doors	4.56
floor level (covering)		ceiling heights

a	arch apex height	f-c	floor to oil height
al	arch apex level	gu	gully / drain level
bh	beam height	mh	manhole cover level
bhl	beam level	pu	purlin u/s height
bx	boxing height	pul	purlin u/s level
bxl	boxing level	rwp	rain water pipe
o-h	oil to head height	s	soil vent pipe
cg up	ceiling slope direction	sl	arch springer level
ch	ceiling height	svp	soil vent pipe
chl	ceiling level	sus	suspended ceiling
dh	door head height	u/s	underside
dhl	door head level	wcl	window cill level
dc	door cill height	whl	window head level
dcl	door cill level	wt	wall top height / level

NOTES

Levels are related to OS Datum determined from the National GPS Network using OSGM15.

Floor levels, and heights to features above, will generally be taken from the top of any floor covering (carpet, tiles, etc.).

Window levels and heights relate to internal reveals unless otherwise stated.

Siteline Geospatial

chartered ices

THE SURVEY ASSOCIATION

t: 023 8081 1081 w: siteline.co.uk

Drawing Title
THE OLD BAKERY EXISTING FLOOR AND ROOF PLANS

Drawing Number
705CK301

Client
DR CATHERINE VAUGHAN

Contract
THE OLD BAKERY
61 COLLINGSBOURNE KINGSTON
WILTSHIRE

Scale 1:50 at A0	Date JANUARY 2025
Surveyor(s) CC / CG	Drawn by CG
Checked by ST	