



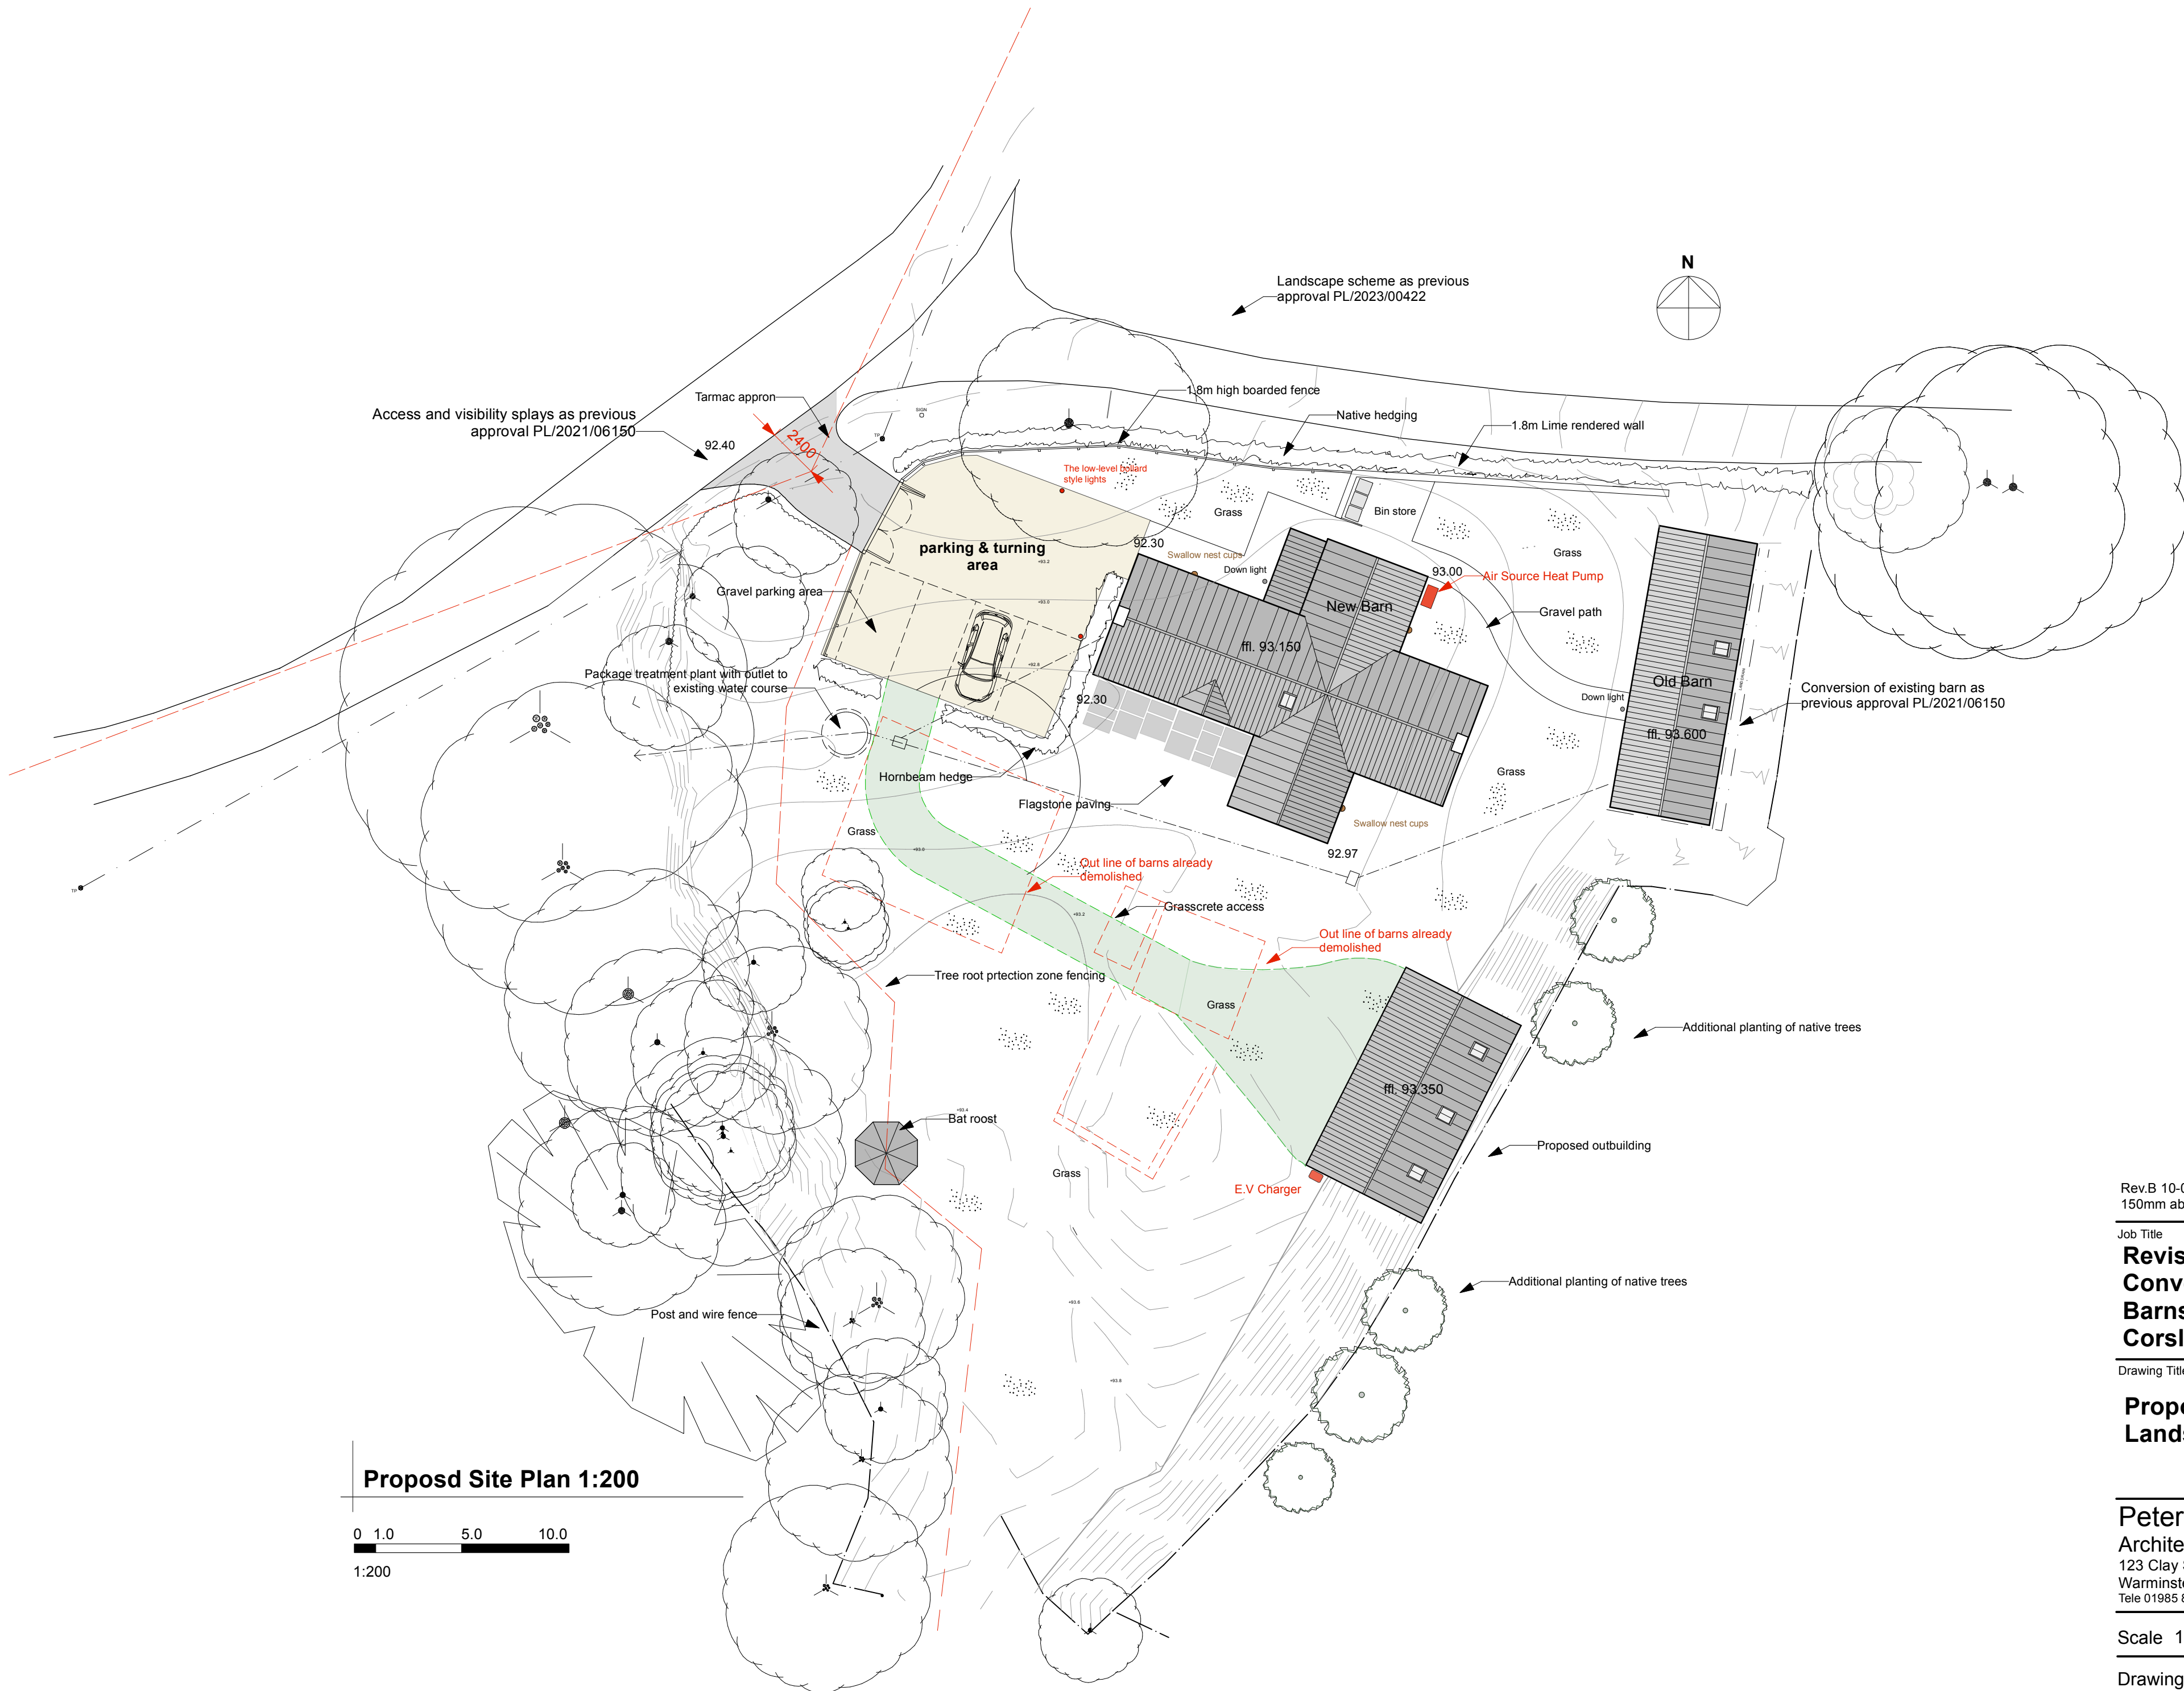

Proposed Site Plan 1:200

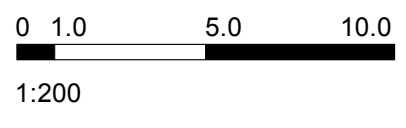

Rev.B 10-07-26 Revised plan setting floor level 150mm above average ground level

Job Title
Revised Scheme to Convert and Extend Existing Barns at Water Farm Corsley

Drawing Title
Proposed Site Plan and Landscape Plan

Peter Withey
Architectural Designer
123 Clay Street Crockerton
Warminster Wiltshire BA12 8AG
Tele 01985 841111 e-mail witheydesign@btconnect.com

Scale 1:200@A2 Date: June 2025

Drawing No 1245/2B