



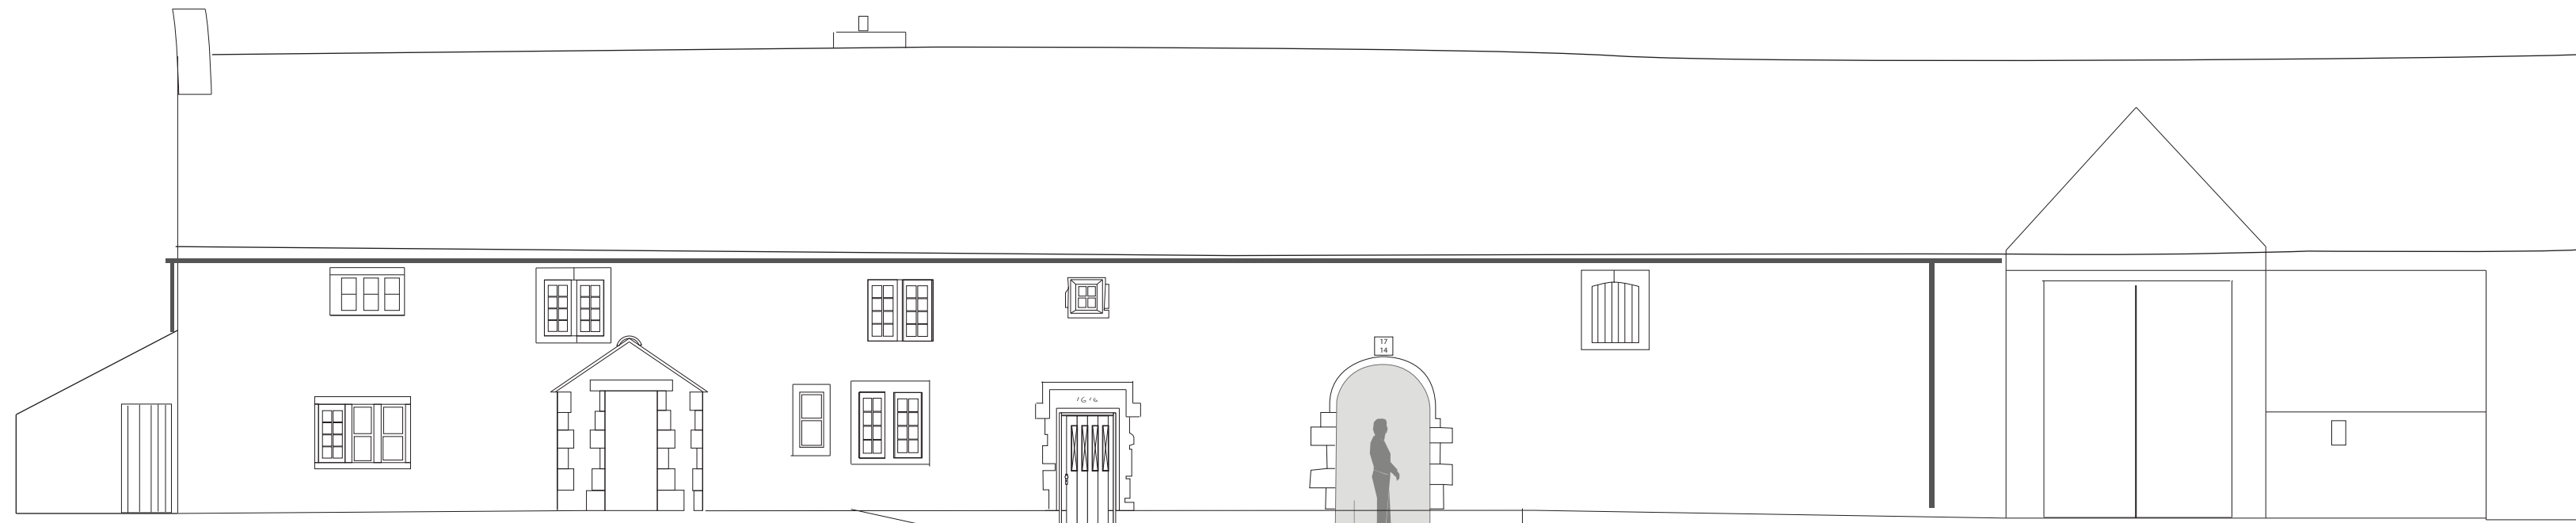

EAST ELEVATION

New Oak door existing infill removed

Frameless glazed screen

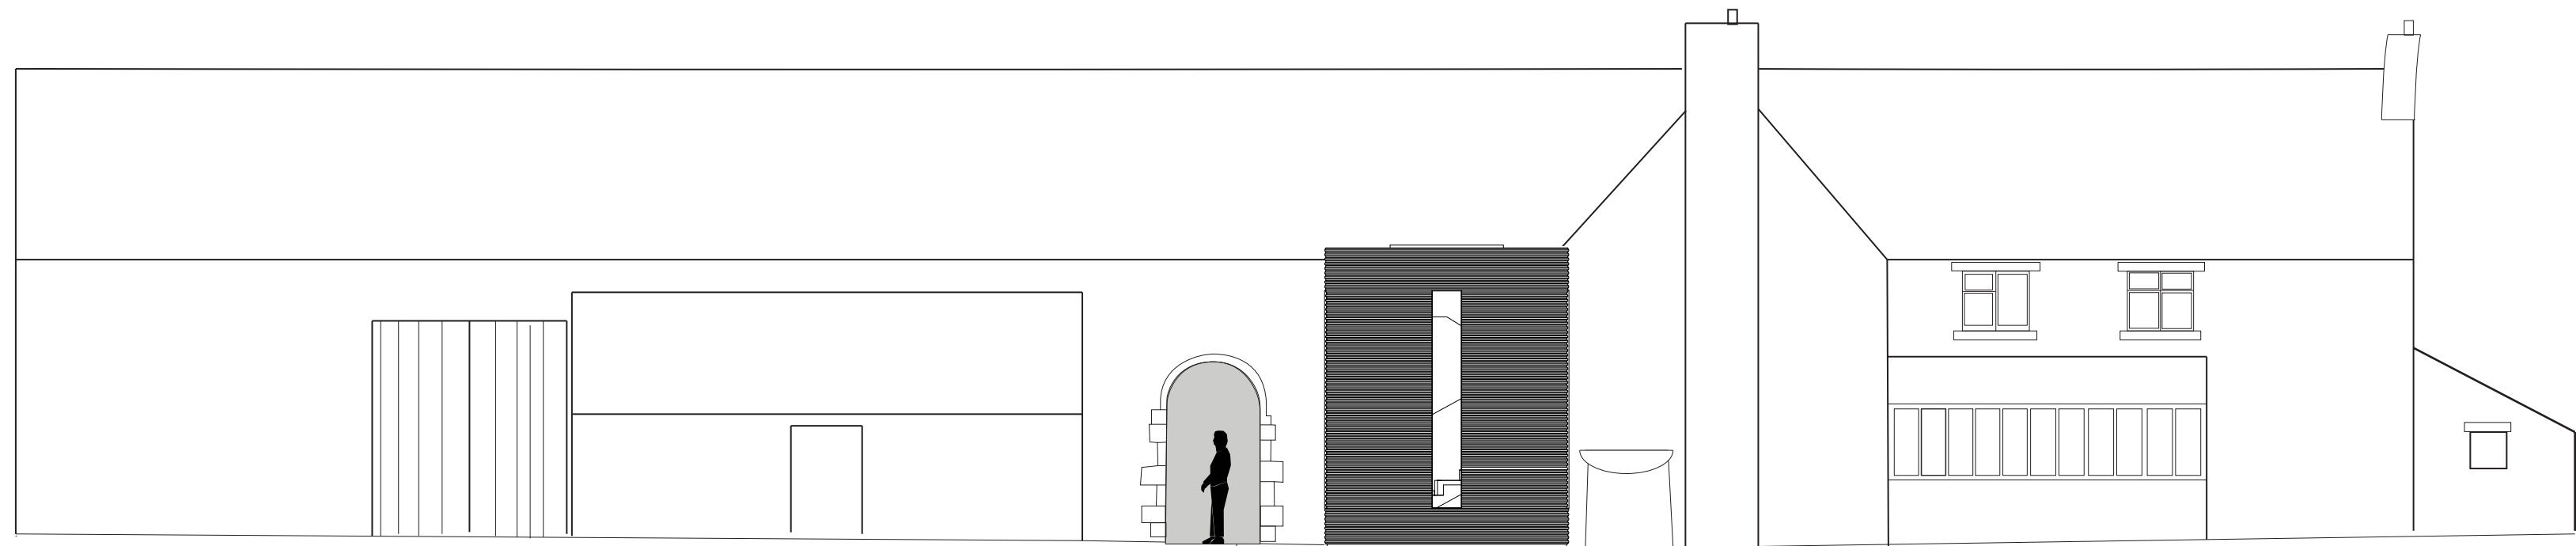

WEST ELEVATION

Frameless glazed screen

New Straircase

SCALE 1:100@A2



Project

West Barn Farmhouse
West Yatton, Wiltshire

Date

Aug 26

Drawing

Proposed East and West Elevations

Scale
1:100 @ A2

Rev: 2
Ref: WBF-207