
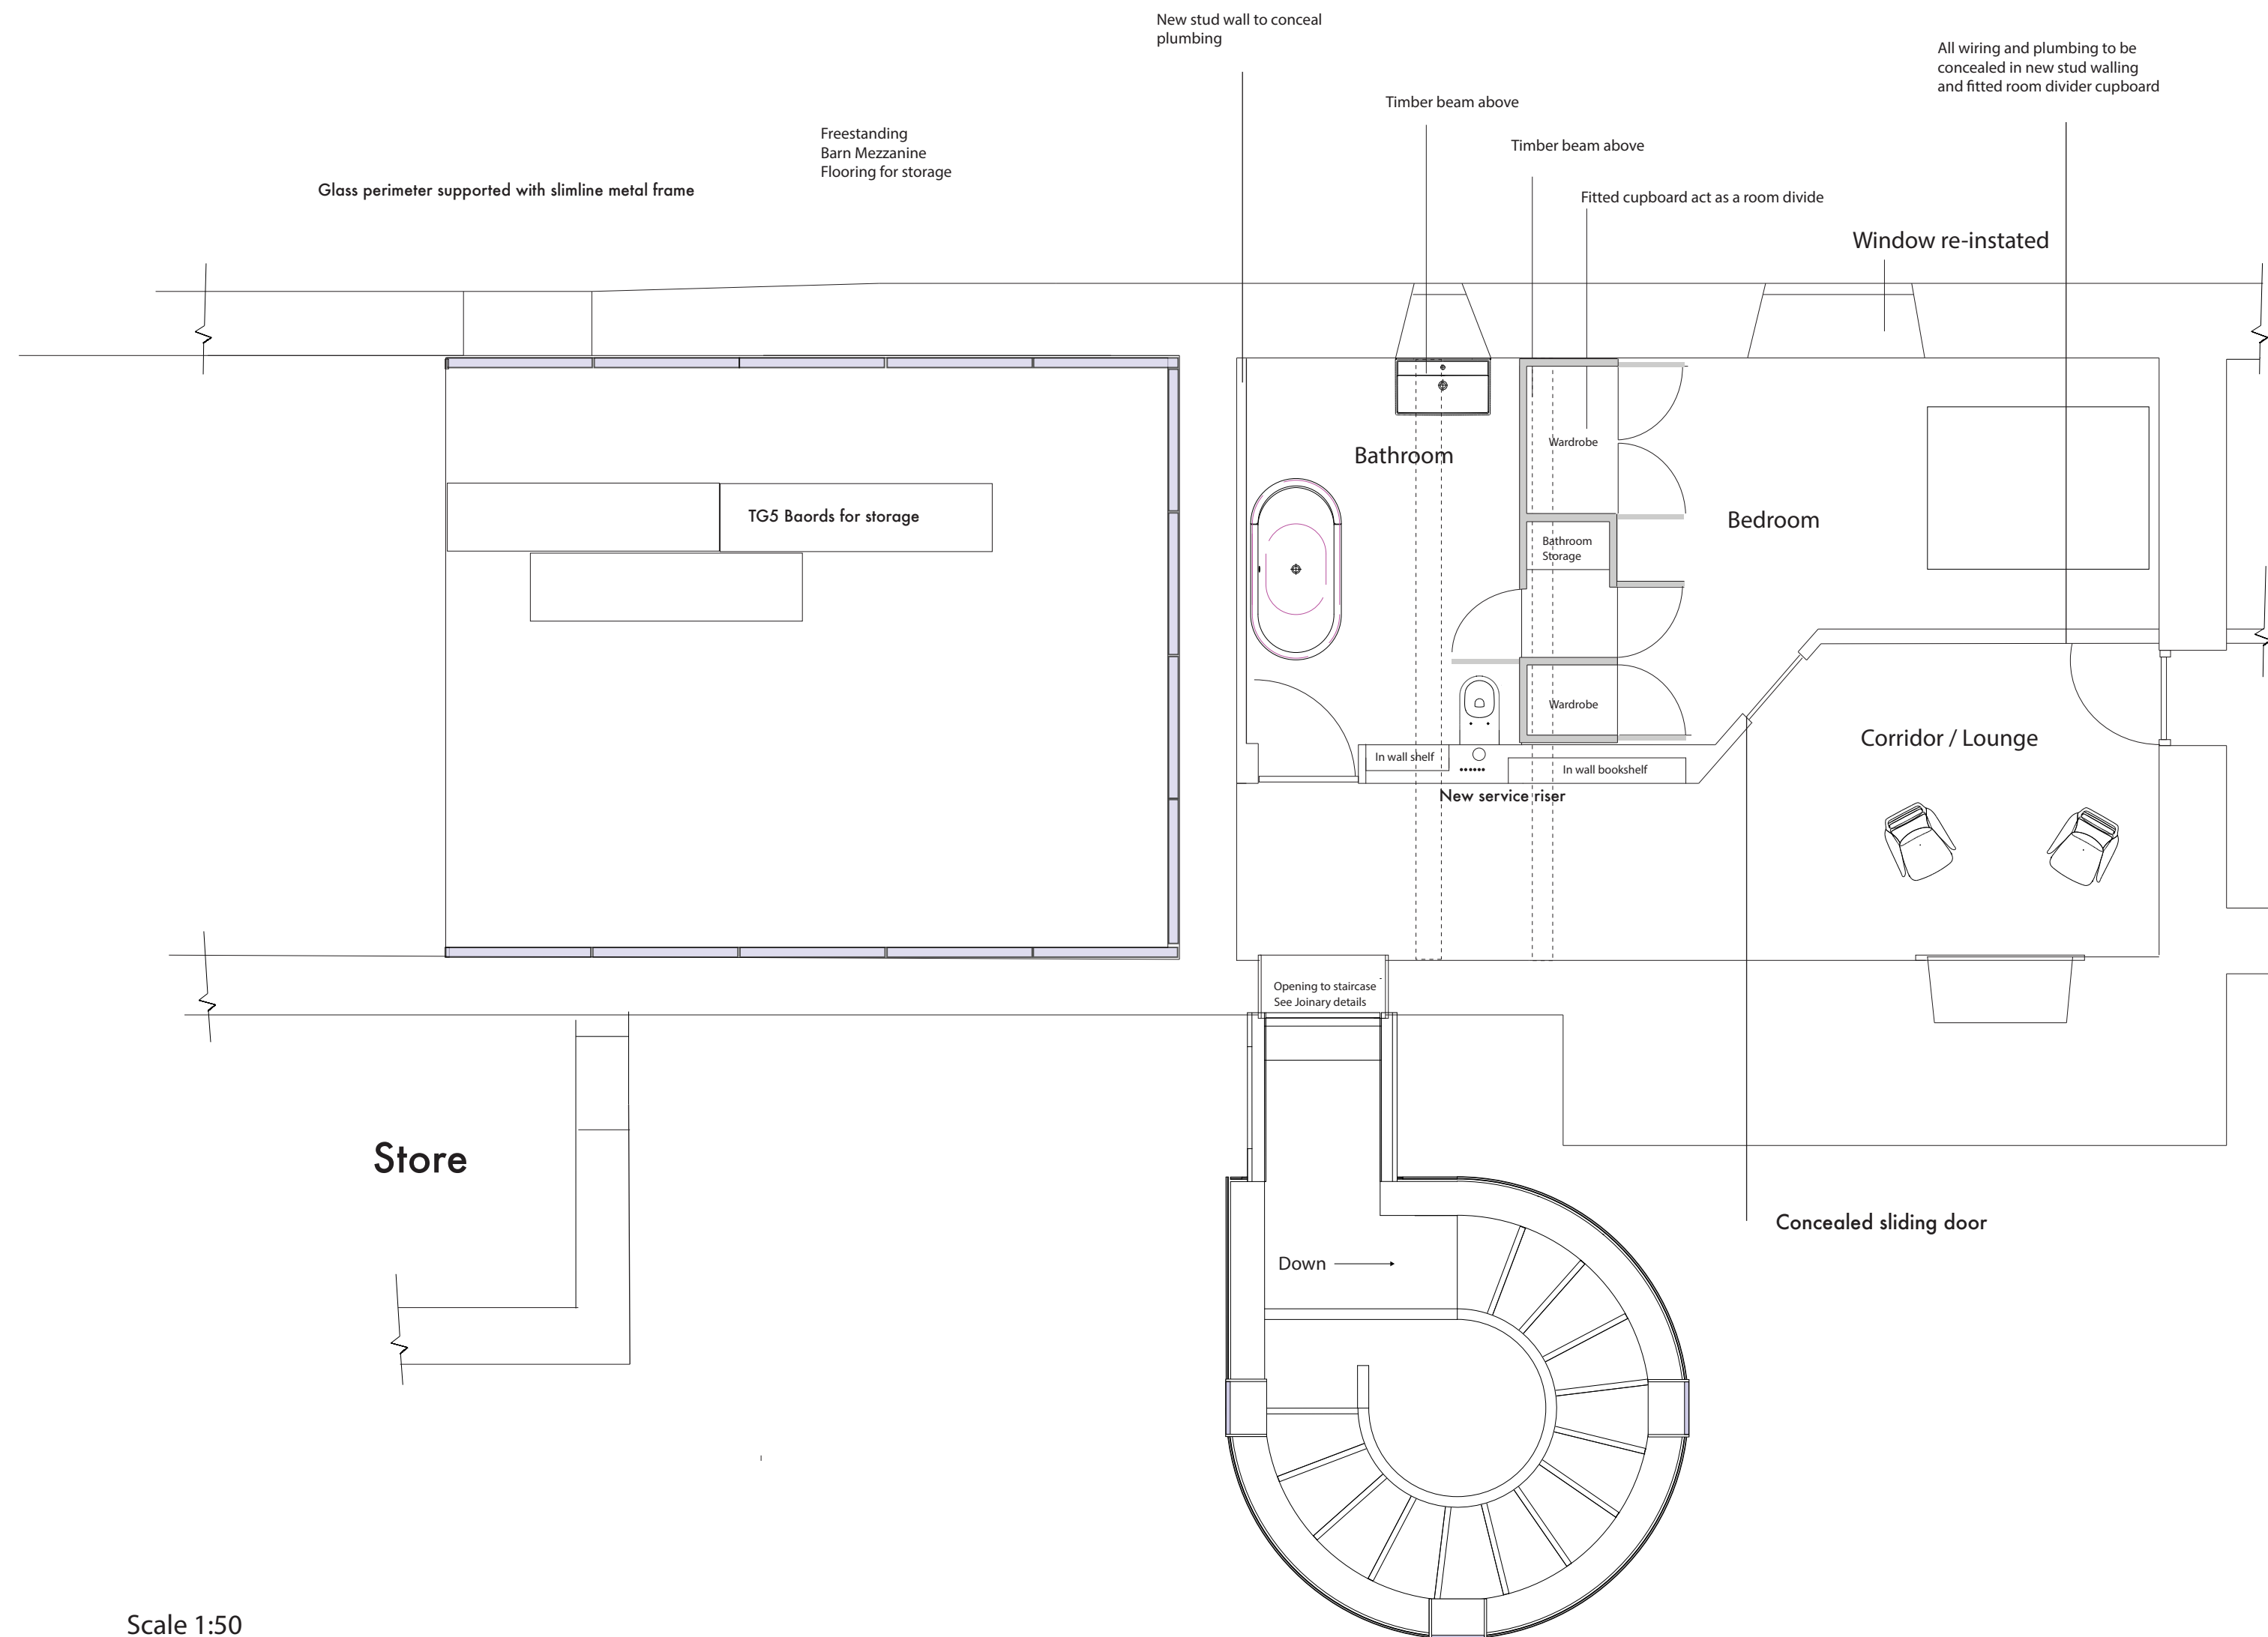


Scale 1:50
Proposed First Floor

SCALE 1:50@A2

 

Project	Date	Drawing
West Barn Farmhouse West Yatton, Wiltshire	Aug 26	Proposed First Floor Plan
Scale 1:50 @ A2		Rev: 2 Ref: WBF-209