



This drawing is the copyright of PKA Architects Ltd.
Registered in England and Wales No 8605083.
Do not rely on Scaled Dimensions - work to figured dimensions only. If in doubt - ASK.
All dimensions to be checked on site by contractor
Work to existing building features where appropriate
Any OS copyright data on this drawing is reproduced under license

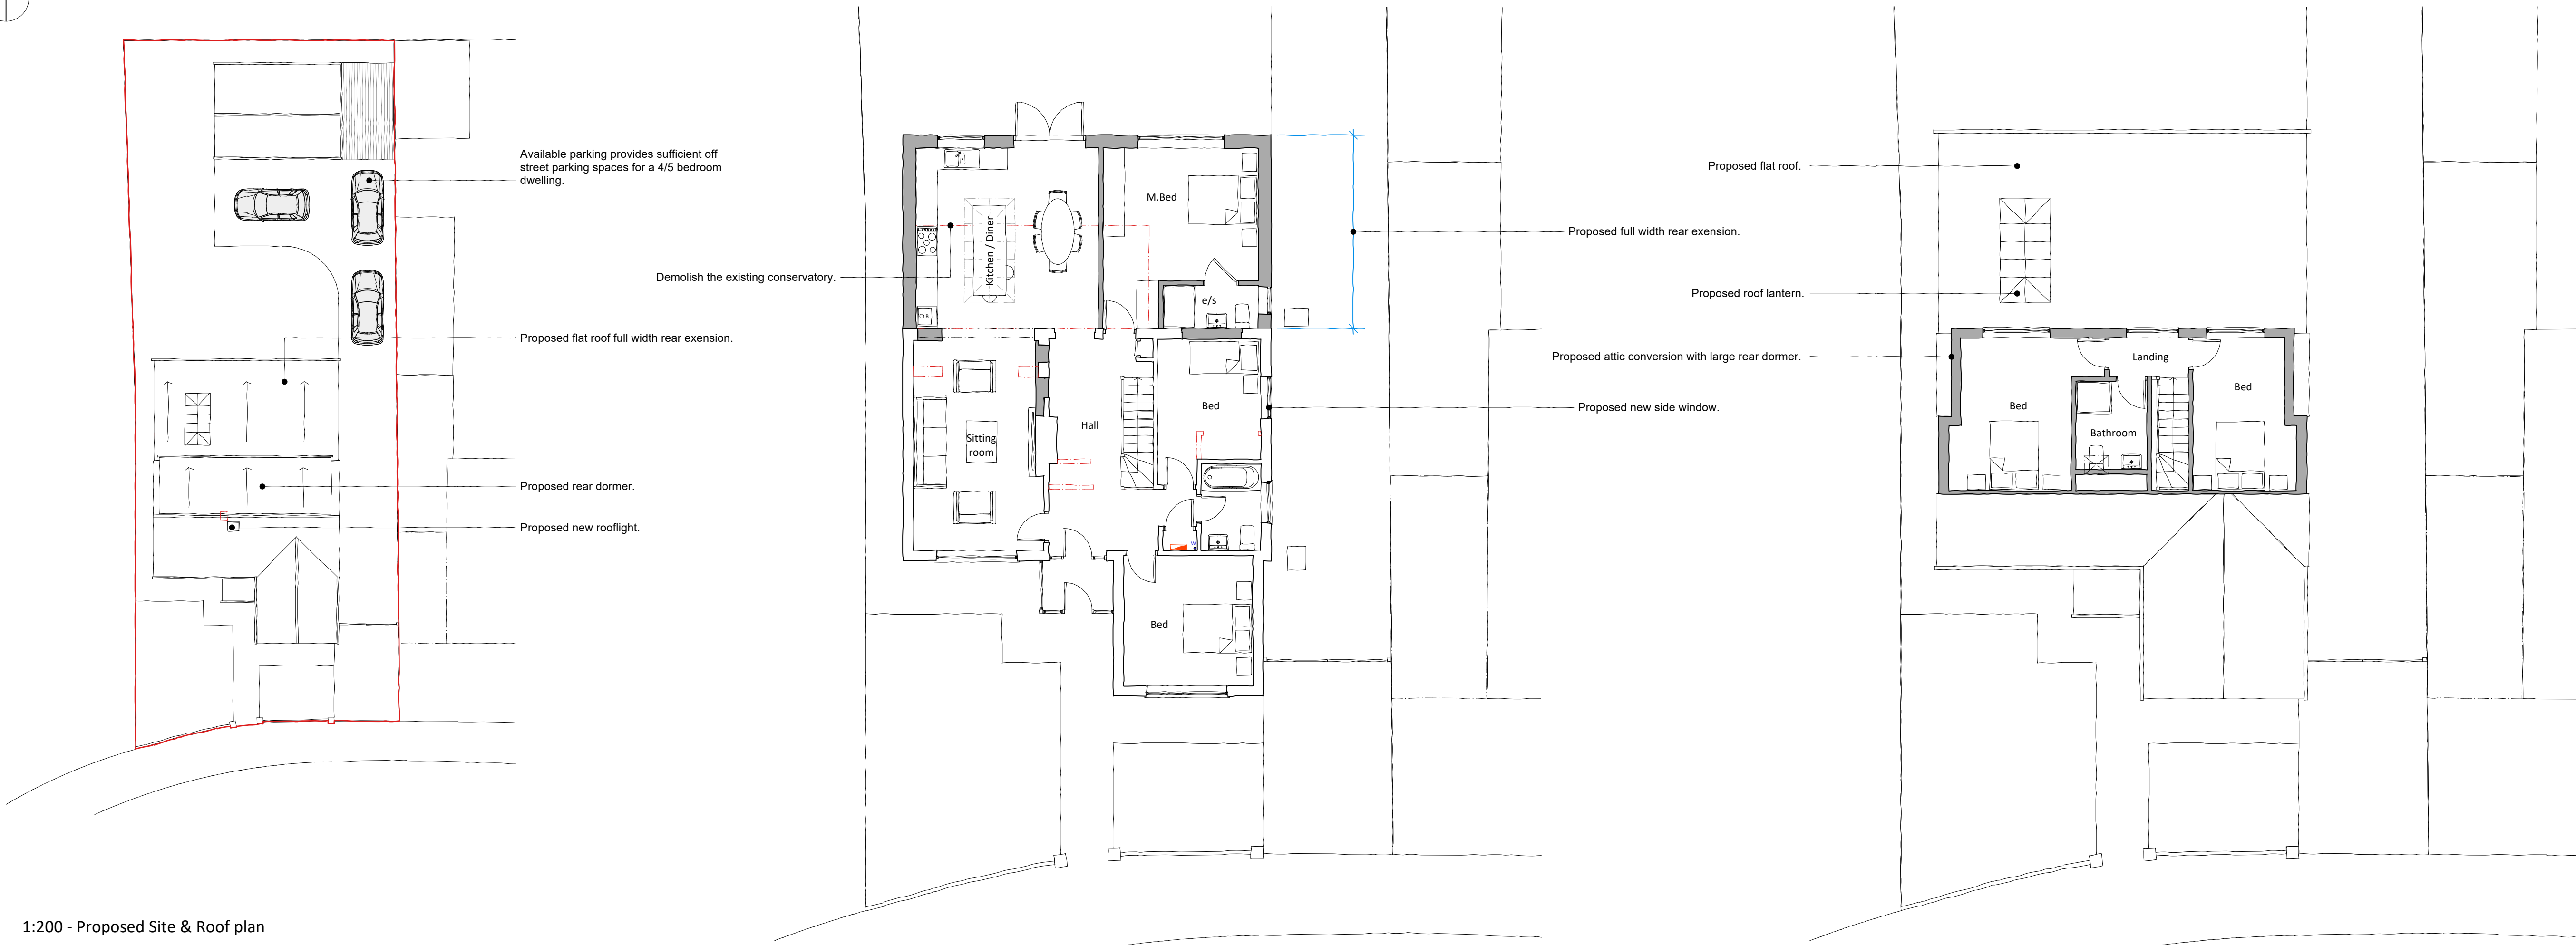


1:200 - Proposed Site & Roof plan

 


1:100 - Proposed Ground Floor plan




1:100 - Proposed Roof plan

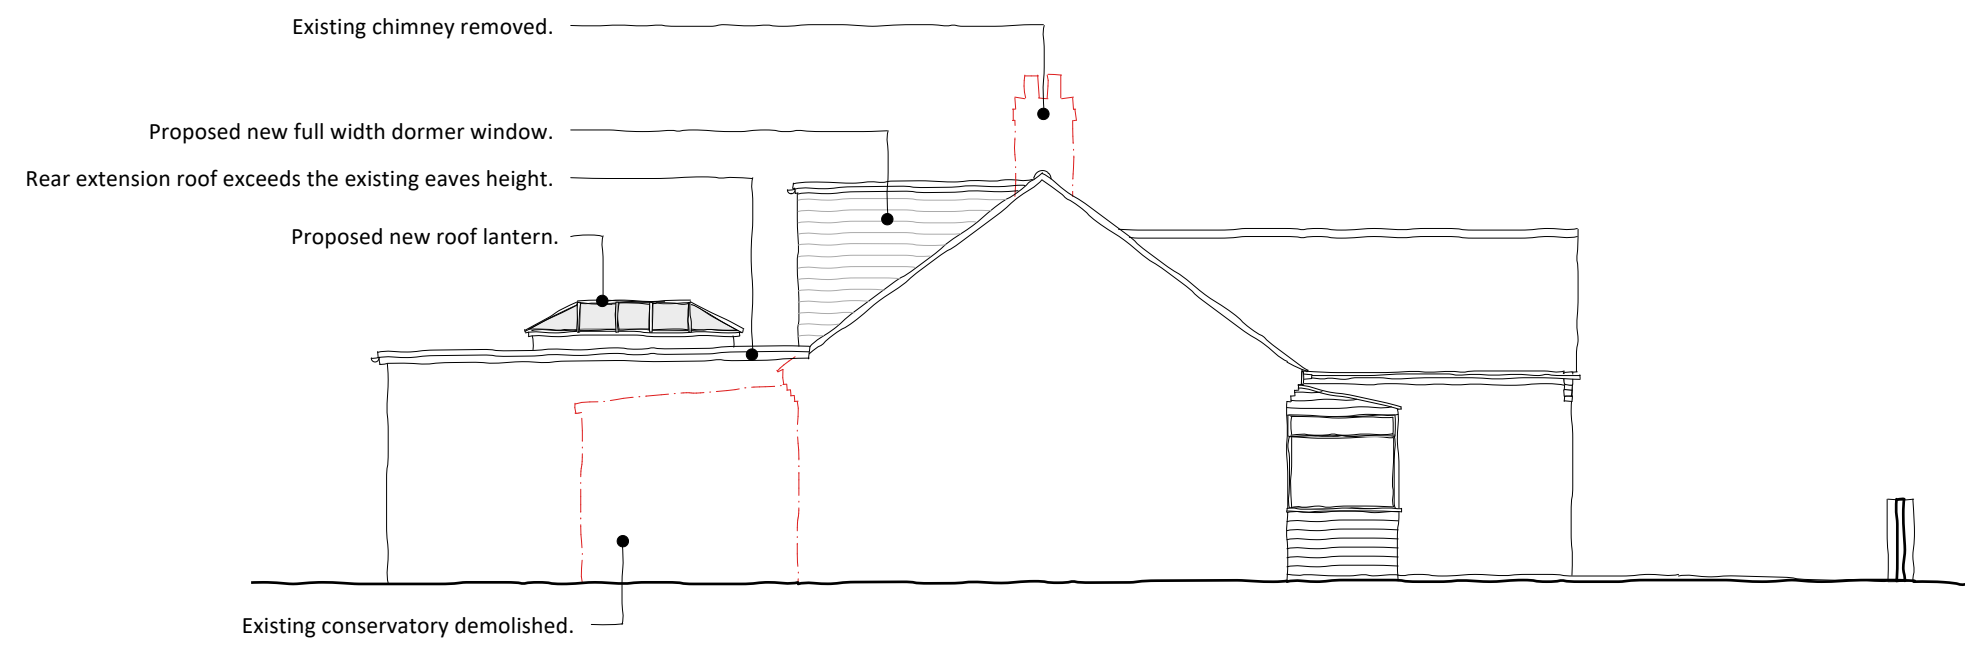


1:100 - Proposed West Elevation

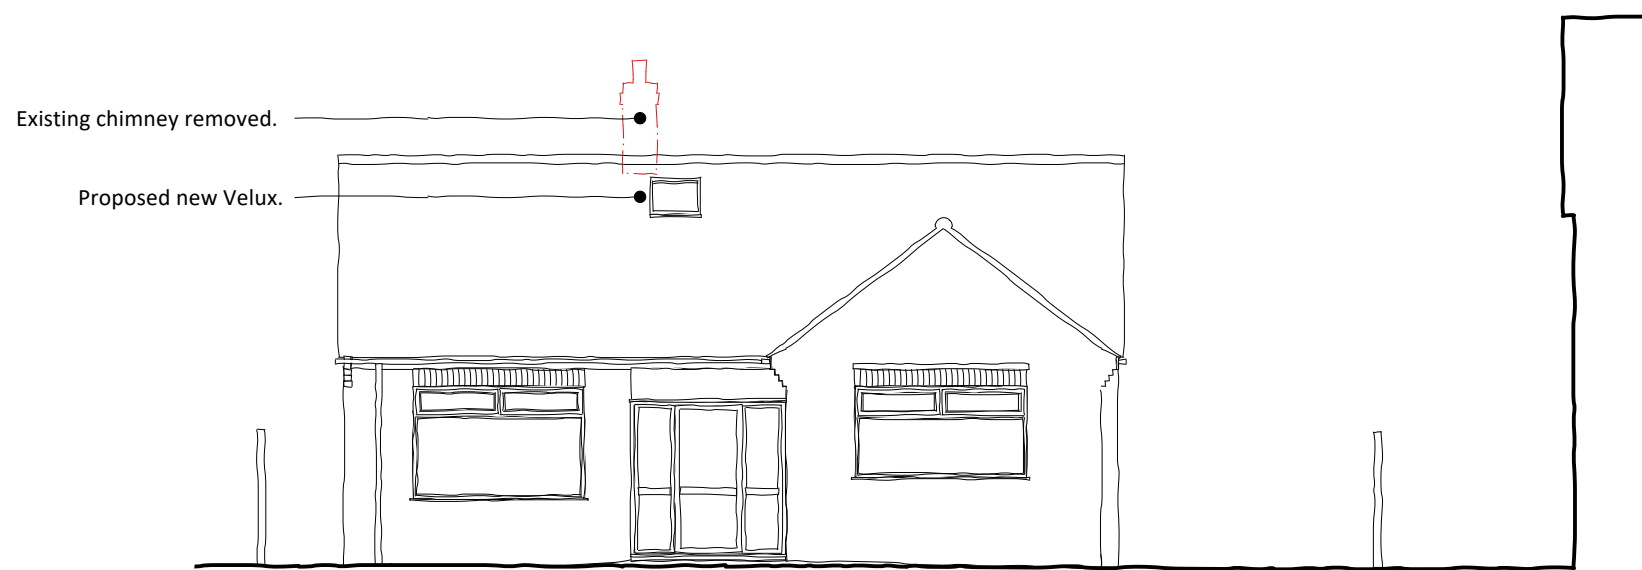

1:100 - Proposed South Elevation

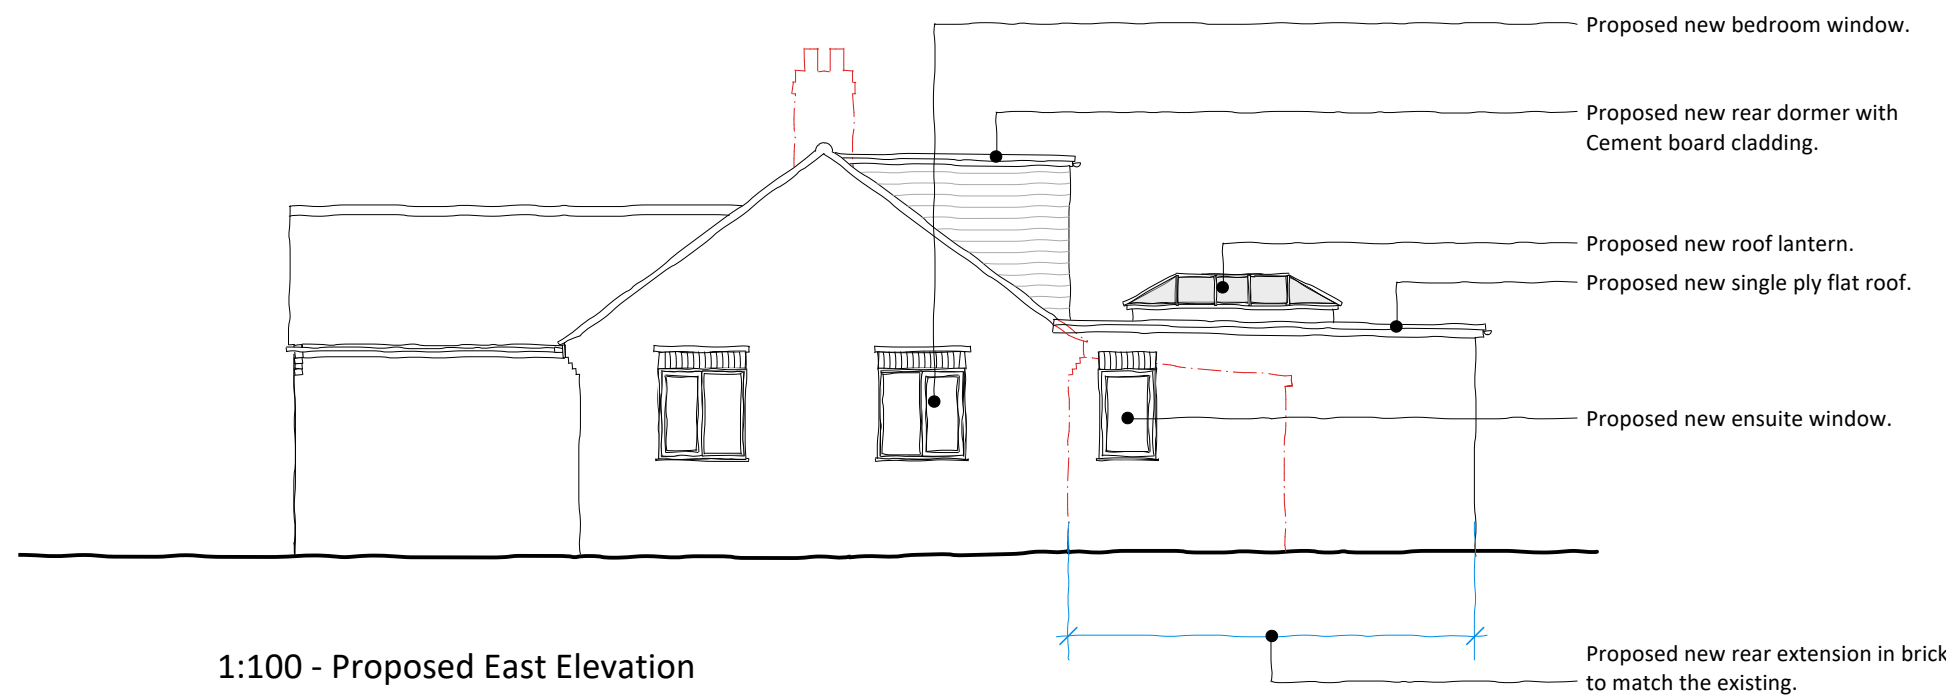

1:100 - Proposed East Elevation

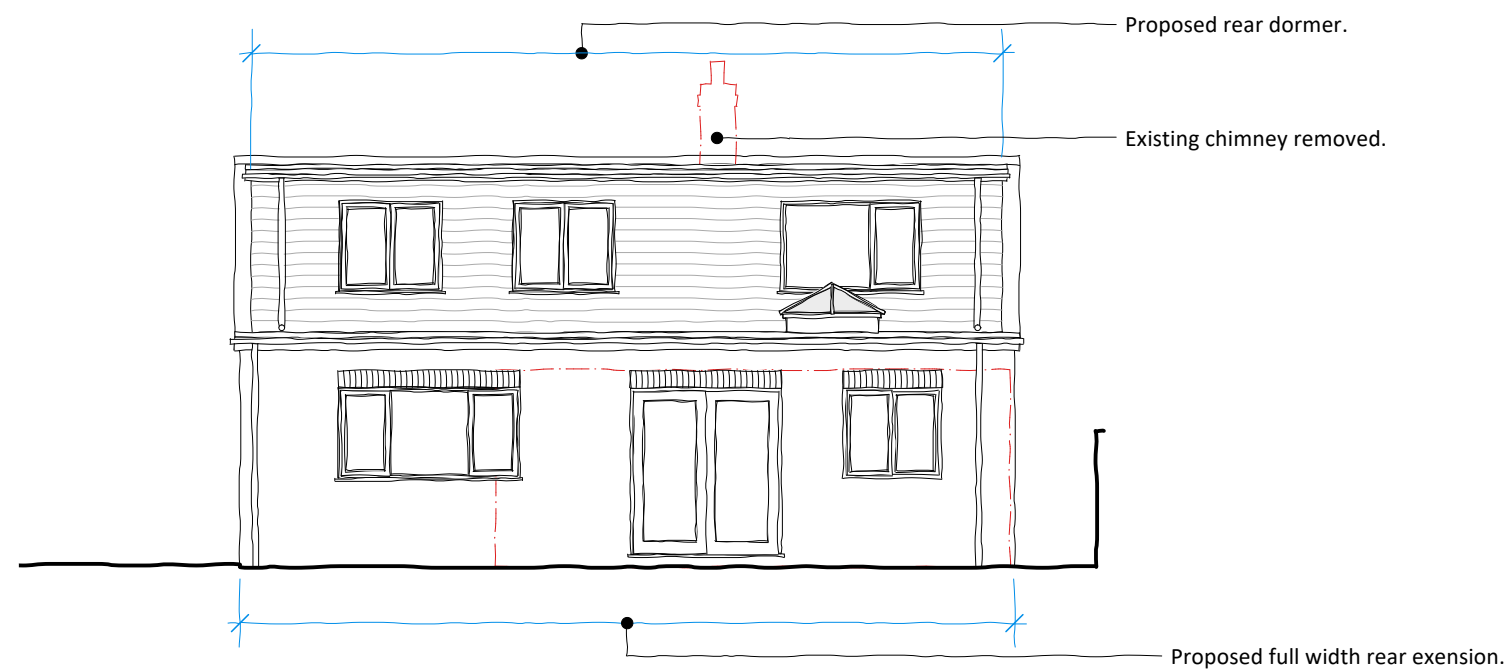

1:100 - Proposed North Elevation

Date	No.	Revision Notes
------	-----	----------------

PKA
ARCHITECTS

PKA Architects Ltd
Featherbrook, Whitley Road, Potterne, Devizes, Wiltshire. SN10 3TD.
tel 01380 725688 tom@pka-architects.com www.pka-architects.com

Project Title
Extension and Alterations

Address
104 Dunch Lane, Melksham, SN12 8DX.

Client
Jeanette Dobson

Sheet Title
Proposed GA drawings

Scale	Drawn By	Date
Varies @A1	SW	10/08/2026

Project ID.	Stage.	Sheet No.	Revision.
2185		PL-001	

Status	Stage Key.
PLANNING	ES - Existing SK - Sketch PL - Planning WD - Working Drawings Regulations Regulations Regulations

File Name	Construction
2185 - GA drawings.vwx	AB - As Built