


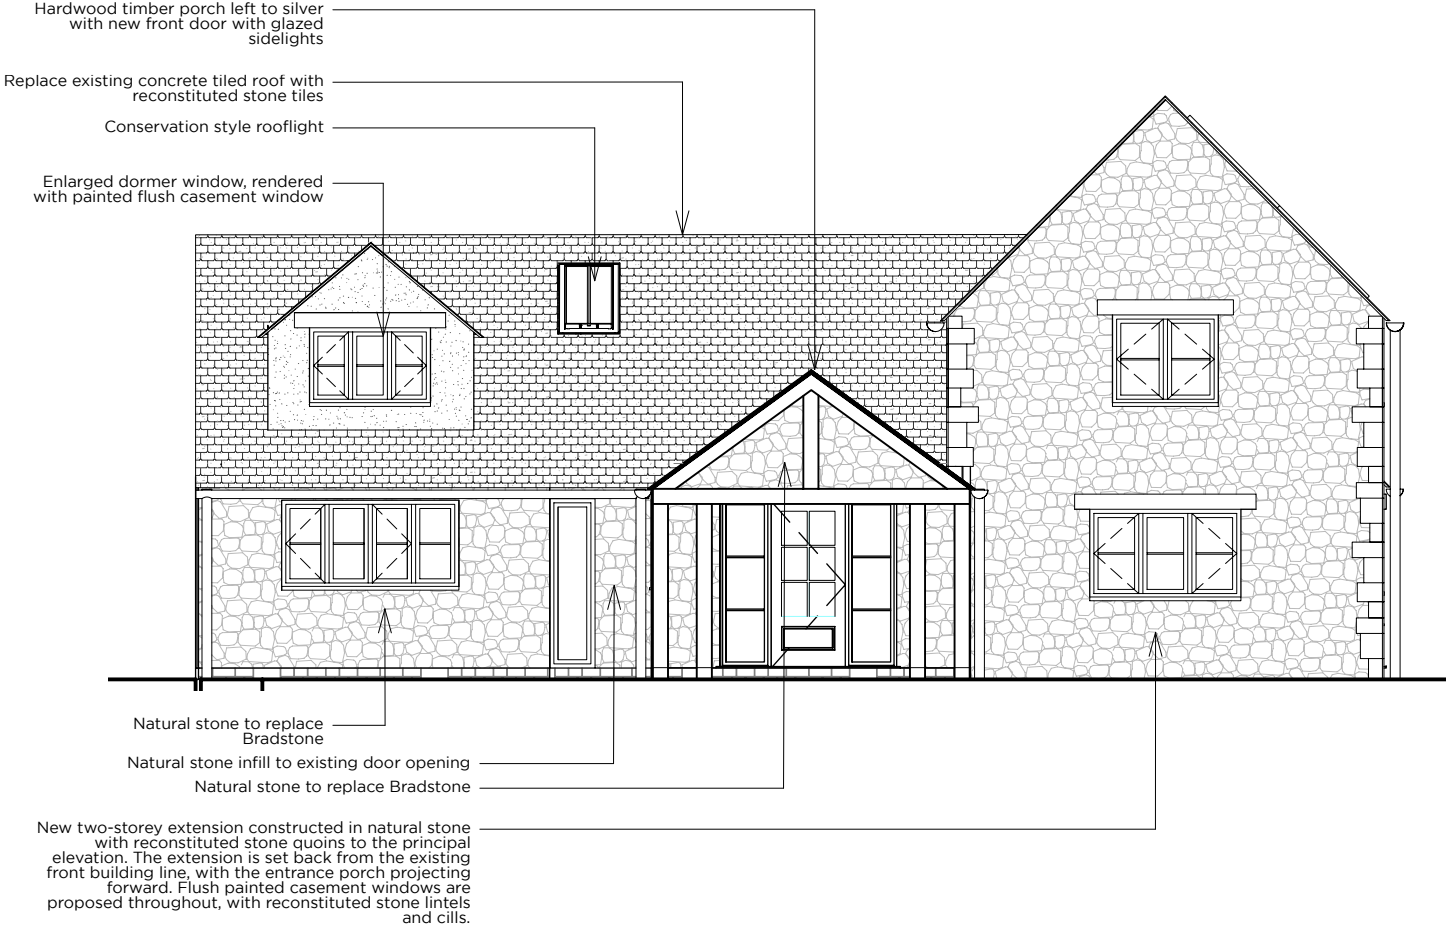

01 West Elevation




02 South Elevation



03 East Elevation



04 North Elevation

 

|  |     |     |                                      |            |   |                                        |                                                  |                       |                   |  |
|--|-----|-----|--------------------------------------|------------|---|----------------------------------------|--------------------------------------------------|-----------------------|-------------------|--|
|  | Key | Rev | Note                                 | Date       | <div>Old Station Works, Sheep Street<br/>Cirencester, Gloucestershire, GL7 1RQ<br/>t: 01285 323454<br/>e: info@rixonarchitects.com</div> <div>job title:<br/>Waters Edge, Ashton Keynes</div> | <div>RIXON</div> <div>ARCHITECTS</div> | drawing title / location:<br>Proposed Elevations |                       | drawn by:<br>LH   |  |
|  |     | C   | Front elevation all in natural stone | 05/08/2026 |   |                                        | status:<br>Planning                              | scale:<br>1:100       | checked by:<br>LH |  |
|  |     |     |                                      |            |   |                                        | project number:<br>2411                          | drawing number:<br>13 | revision:<br>C    |  |
|  |     |     |                                      |            |   |                                        |                                                  |                       |                   |  |
|  |     |     |                                      |            |   |                                        |                                                  |                       |                   |  |