



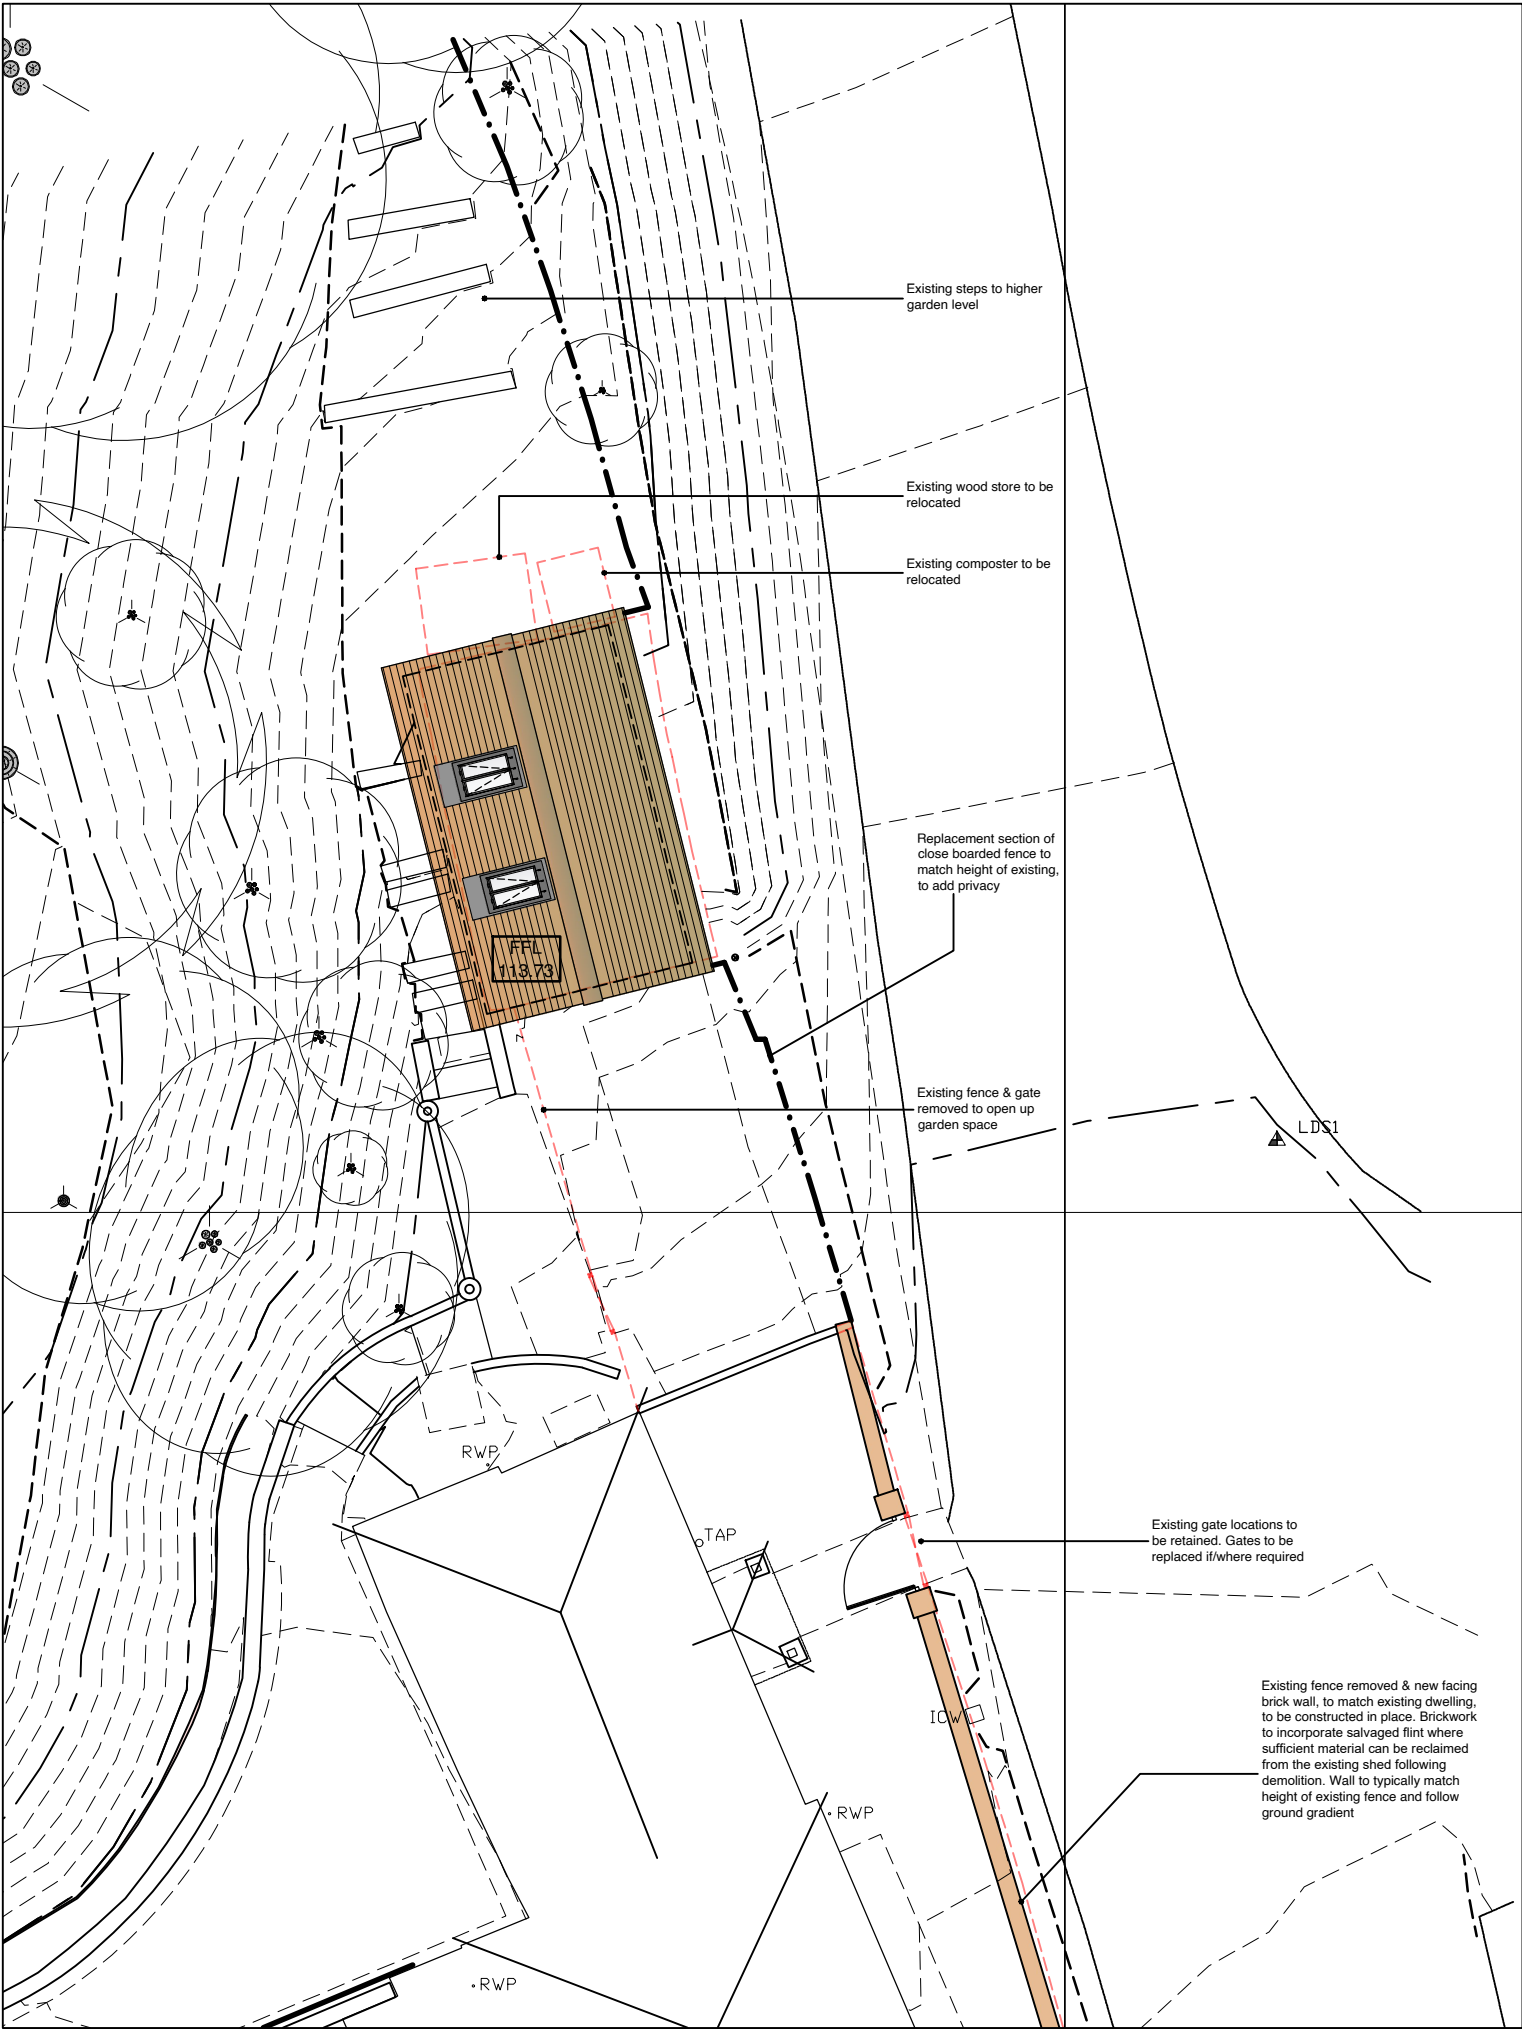

1 Site Plan
1:50@A1 (1:100@A3)

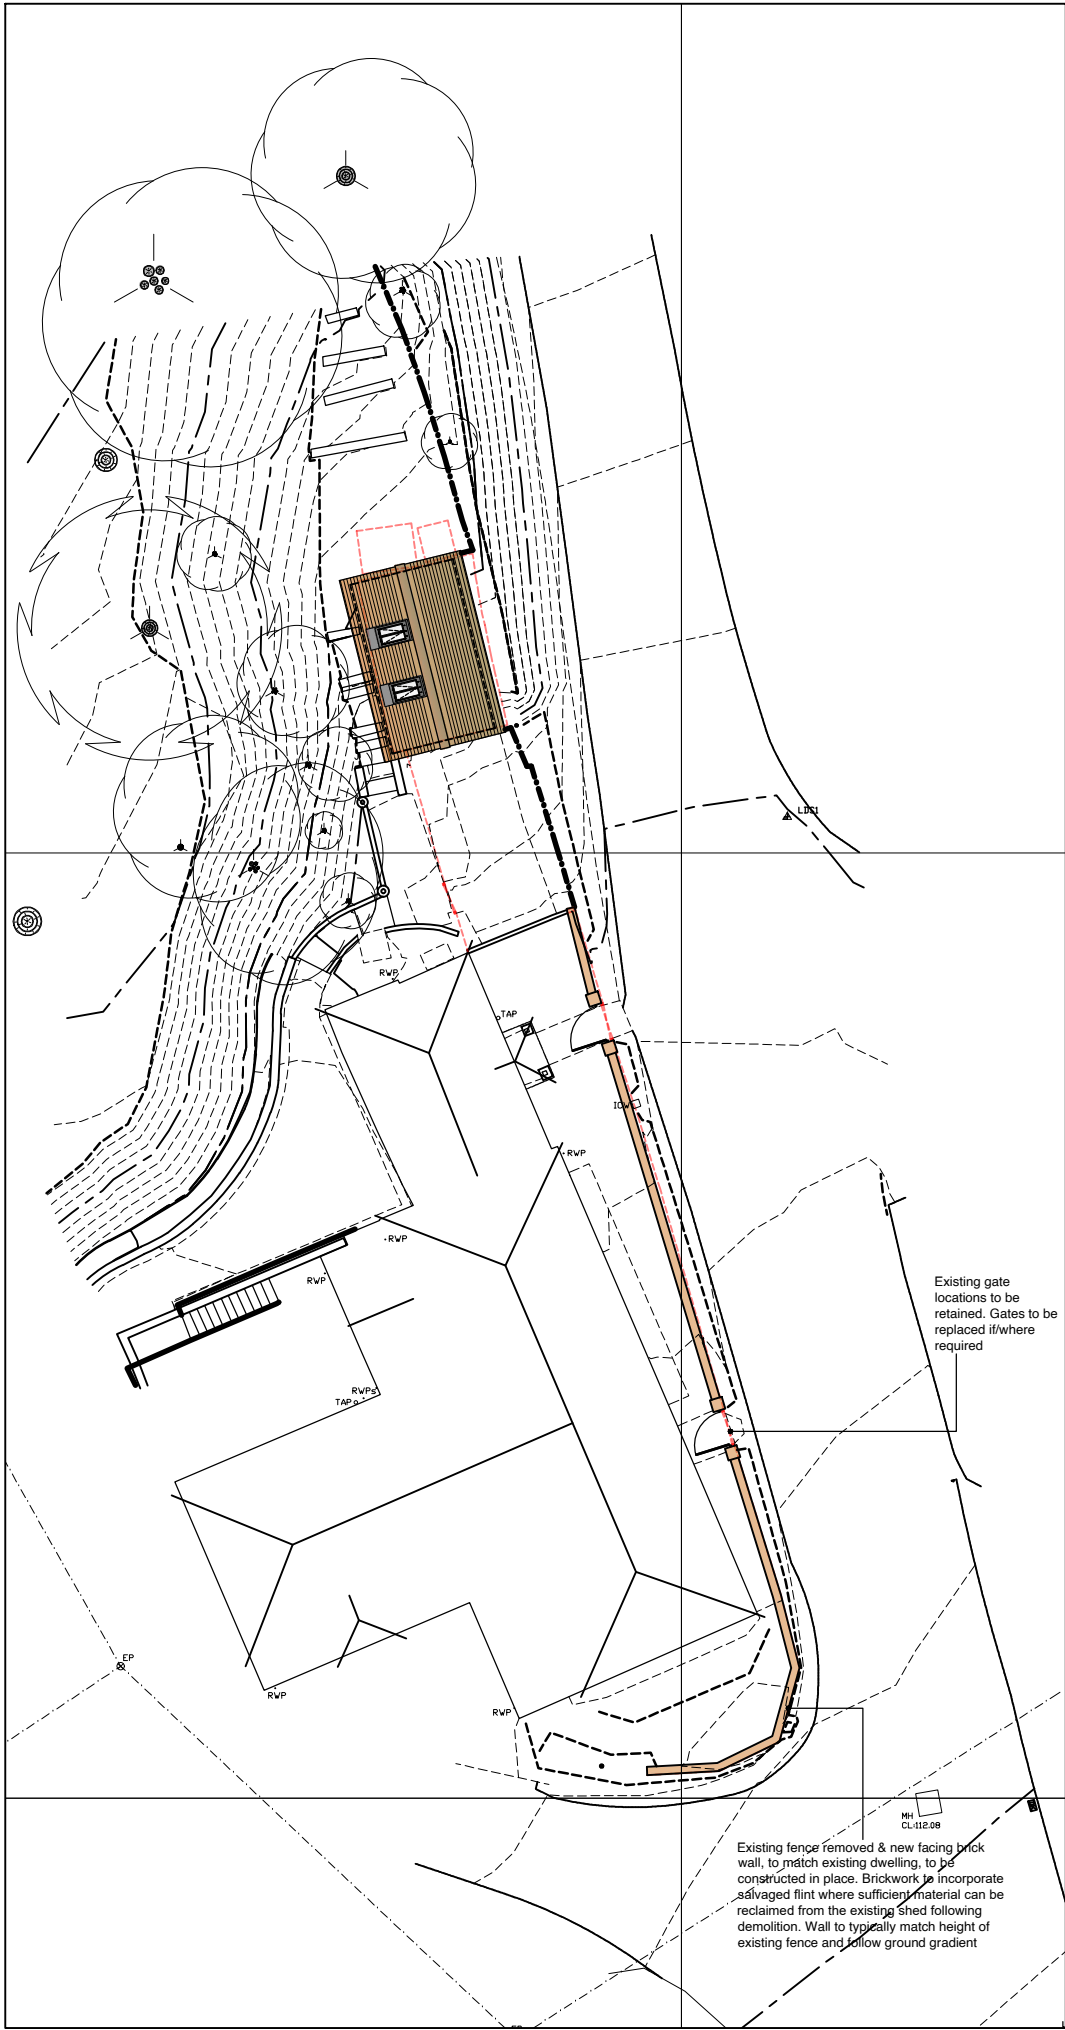

2 Site Plan
1:100@A1 (1:200@A3)

NOTE

- This drawing is copyright of MDC Architecture and is not to be reproduced
- This drawing has been produced to support a sketch scheme/planning application and should not be used for any other purpose
- Material colours indicated are illustrative only. Actual colours may vary between monitors, prints, and final materials. Please consult annotations and/or physical samples or swatches if/where required for accurate colour verification

Rev	Revision Details	Date
-	Householder planning submission	05.08.26

Legend

Proposed boundary wall

Existing elements removed

012345

1:100@A3

Meters

0246810

1:200@A3

Meters

Project North

N

mdca.

07402866166
martin@mdcarchitecture.co.uk

Client

Mr D & Mrs S Allom

Project Address

**Hope Cottage, Livery Road,
Winterslow, Salisbury,
Wiltshire, SP5 1RF**

Description

**Proposed Replacement
Outbuilding & Associated
Alterations**

Title

Proposed Site Plan

Status

PLANNING

Drawn by

MDC

Approved by

MDC

Scale

Refer to drawing

Project No.

2601

Drawing Ref.

PL

Drawing Ref.

01-

Rev