

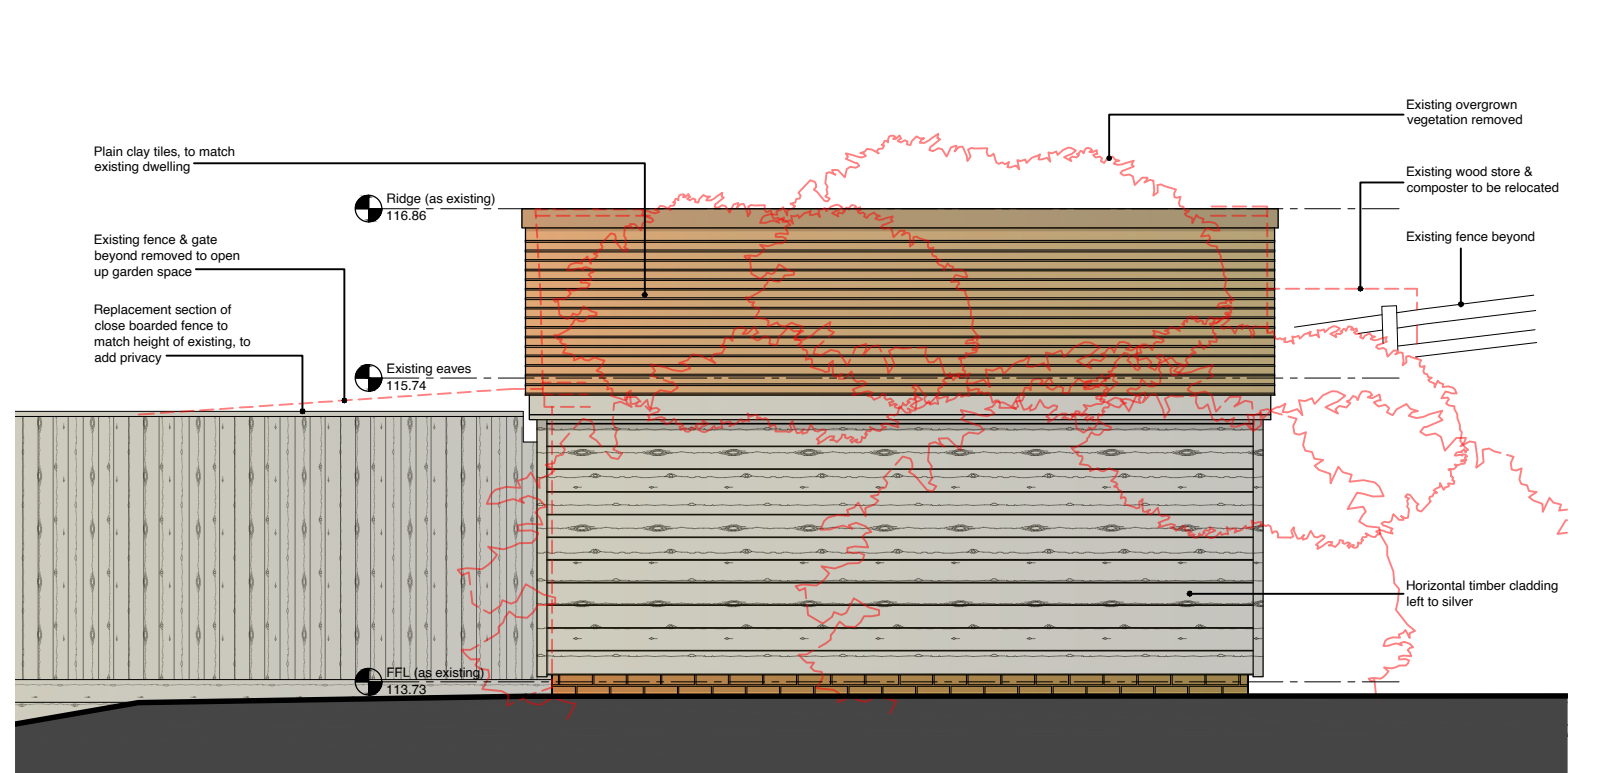


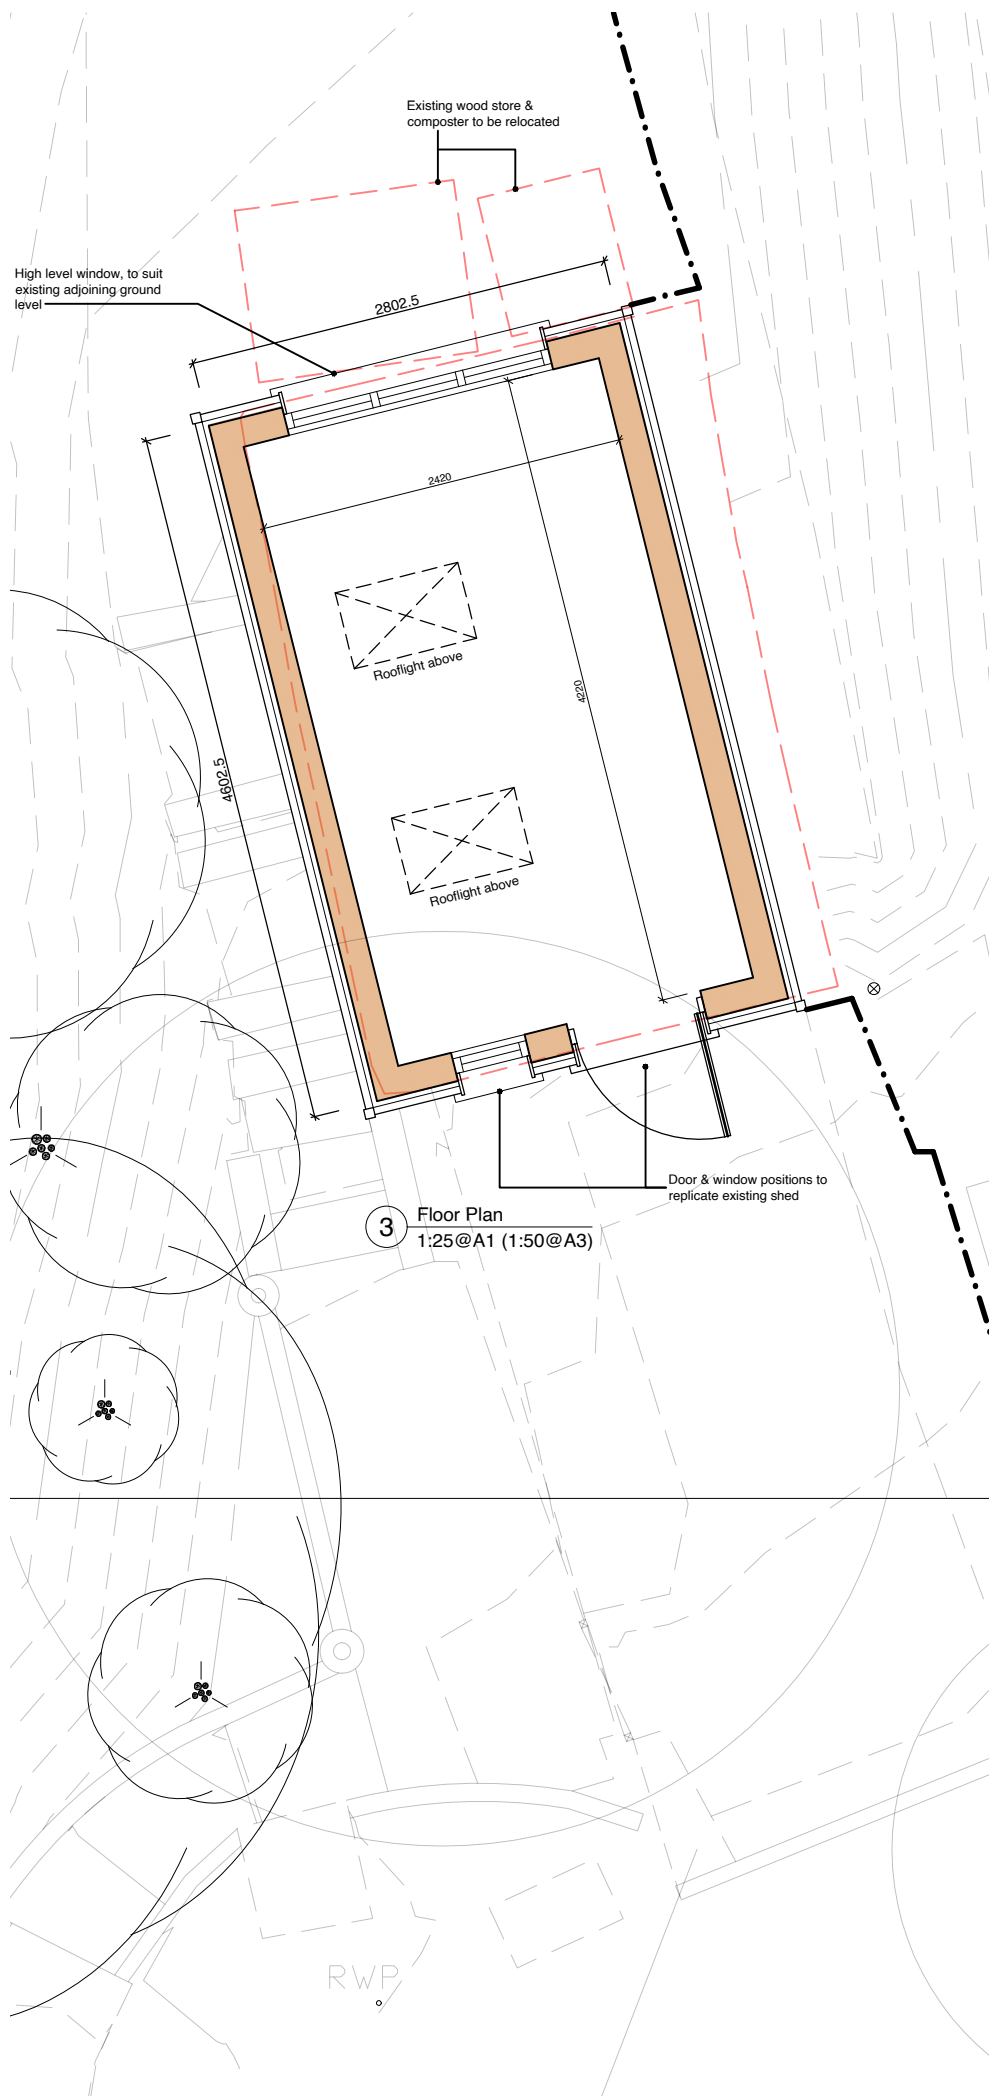

4 East Elevation
1:25@A1 (1:50@A3)

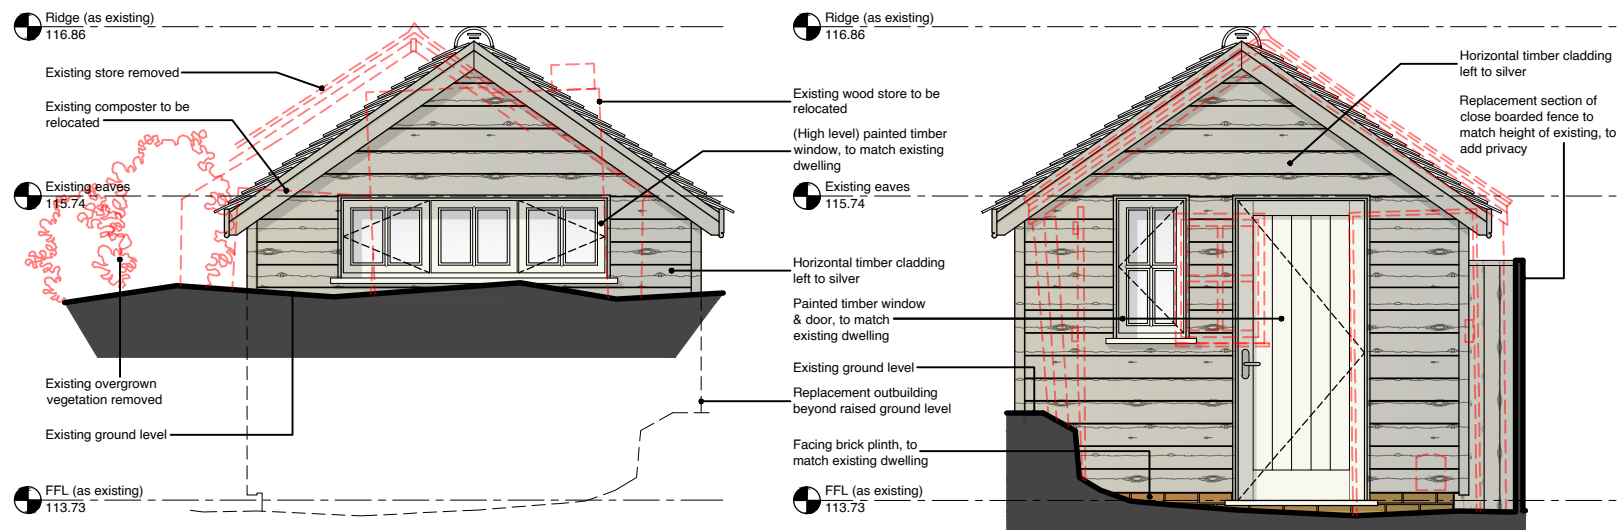

5 North Elevation
1:25@A1 (1:50@A3)

6 South Elevation
1:25@A1 (1:50@A3)



7 West Elevation
1:25@A1 (1:50@A3)

NOTE

- This drawing is copyright of MDC Architecture and is not to be reproduced
- This drawing has been produced to support a sketch scheme/planning application and should not be used for any other purpose
- Material colours indicated are illustrative only. Actual colours may vary between monitors, prints, and final materials. Please consult annotations and/or physical samples or swatches if/where required for accurate colour verification

Rev	Revision Details	Date
-	Householder planning submission	05.08.26

Legend

- Proposed replacement outbuilding/walls
- Existing elements removed

0 0.5 1 1.5 2 2.5
1:50@A3 Meters

Project North

N

mdca.

07402866166
martin@mdcarchitecture.co.uk

Client **Mr D & Mrs S Allom**

Project Address **Hope Cottage, Livery Road, Winterslow, Salisbury, Wiltshire, SP5 1RF**

Description **Proposed Replacement Outbuilding & Associated Alterations**

Title **Proposed Outbuilding Plan & Elevations**

Status **PLANNING**

Drawn by **MDC**

Approved by **MDC**

Scale **1:25 @ A1 (1:50 @ A3)**

Project No. **2601**

Drawing Ref. **PL**

Drawing Ref. **02** - Rev