

NOTES

All existing timber windows to be replaced with new like for like timber framed windows, with the exception of windows on the courtyard facing elevation to Bedrooms 5, 6 and Staff Room that have consent for replacement under planning permissions PL/2024/06491 & PL/2024/06792



Front (North) Elevation

All existing windows to be replaced with like-for-like timber framed windows



Side (West) Elevation

All existing windows to be replaced with like-for-like timber framed windows

Natural slate roof


Outline of existing outbuilding shown in dashed orange line

New timber casement windows with traditional detailing

Stone built replacement outbuilding with traditional detailing

Timber gates with shaped decorative arched head

Stone wall to former laundry retained

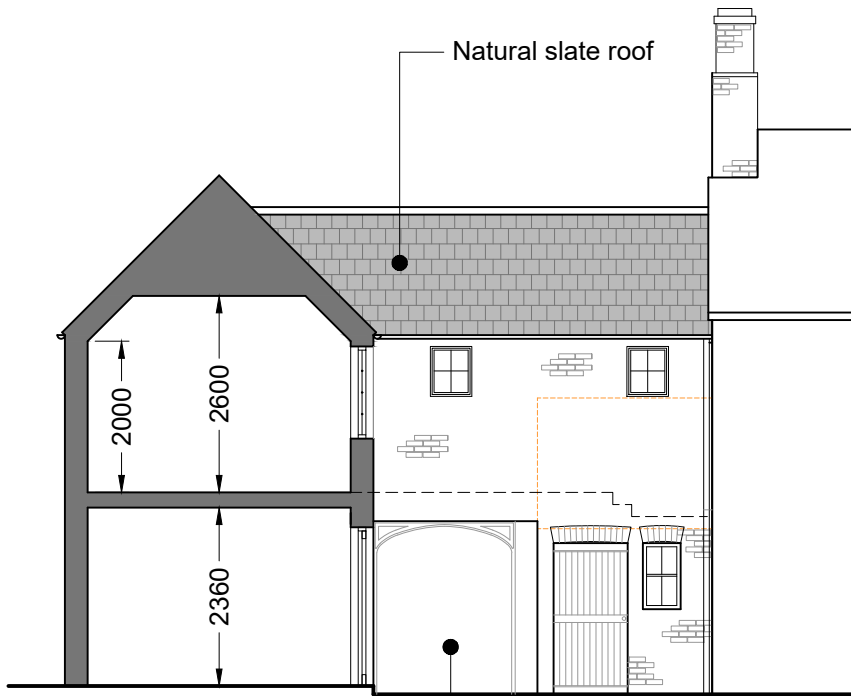

Courtyard (East) Elevation



Courtyard (South) Elevation


All existing windows to be replaced with like-for-like timber framed windows

New sliding folding doors as previous consent




Courtyard (West) Elevation

New sliding folding doors as previous consent

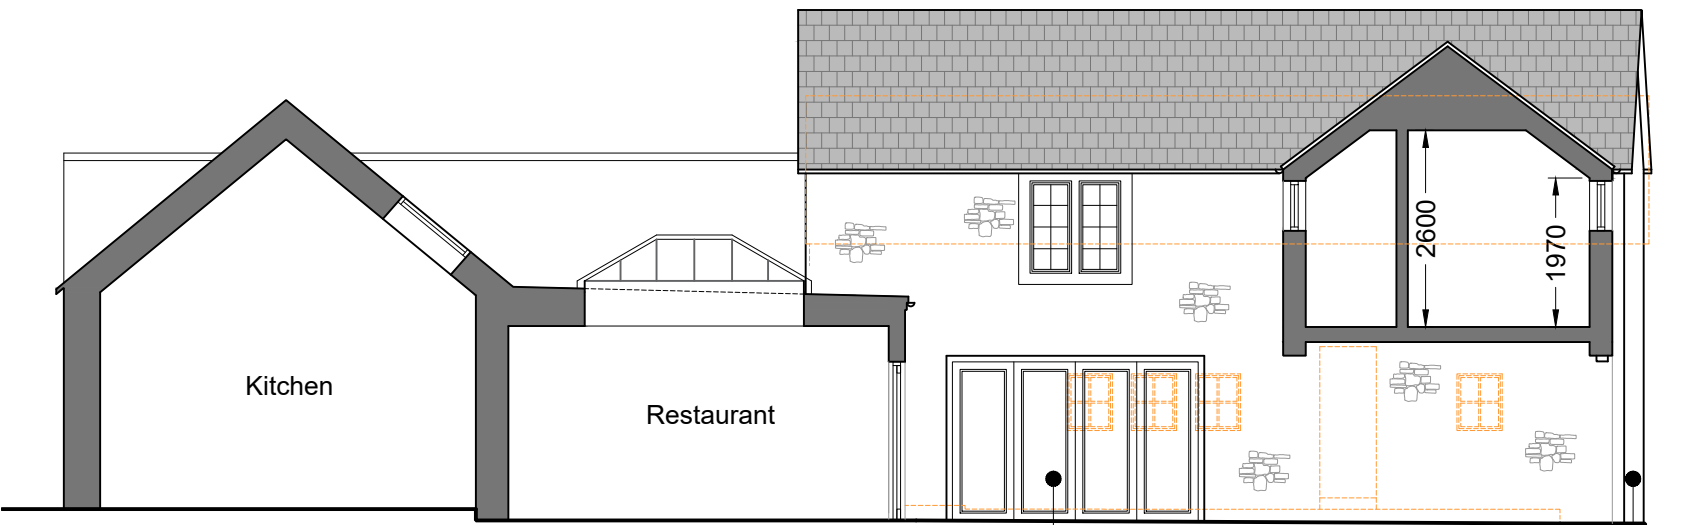


Courtyard (North) Elevation

Proposed structure does not extend further into East Street than the existing building line. Outline of existing shown in orange dashed line

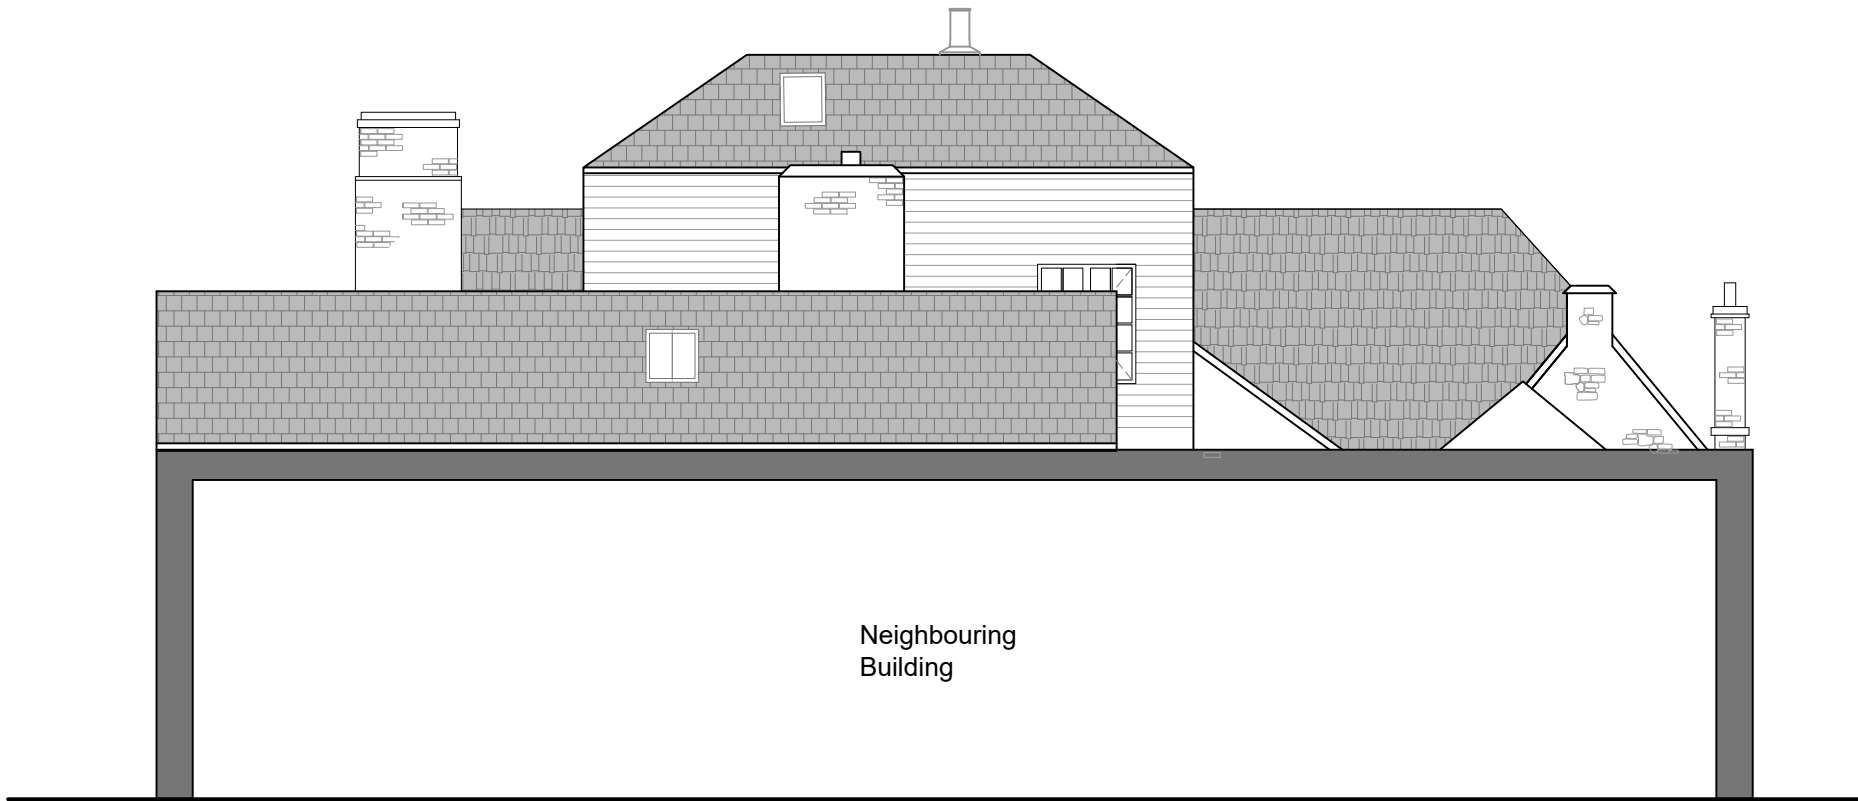

Side (South) Elevation

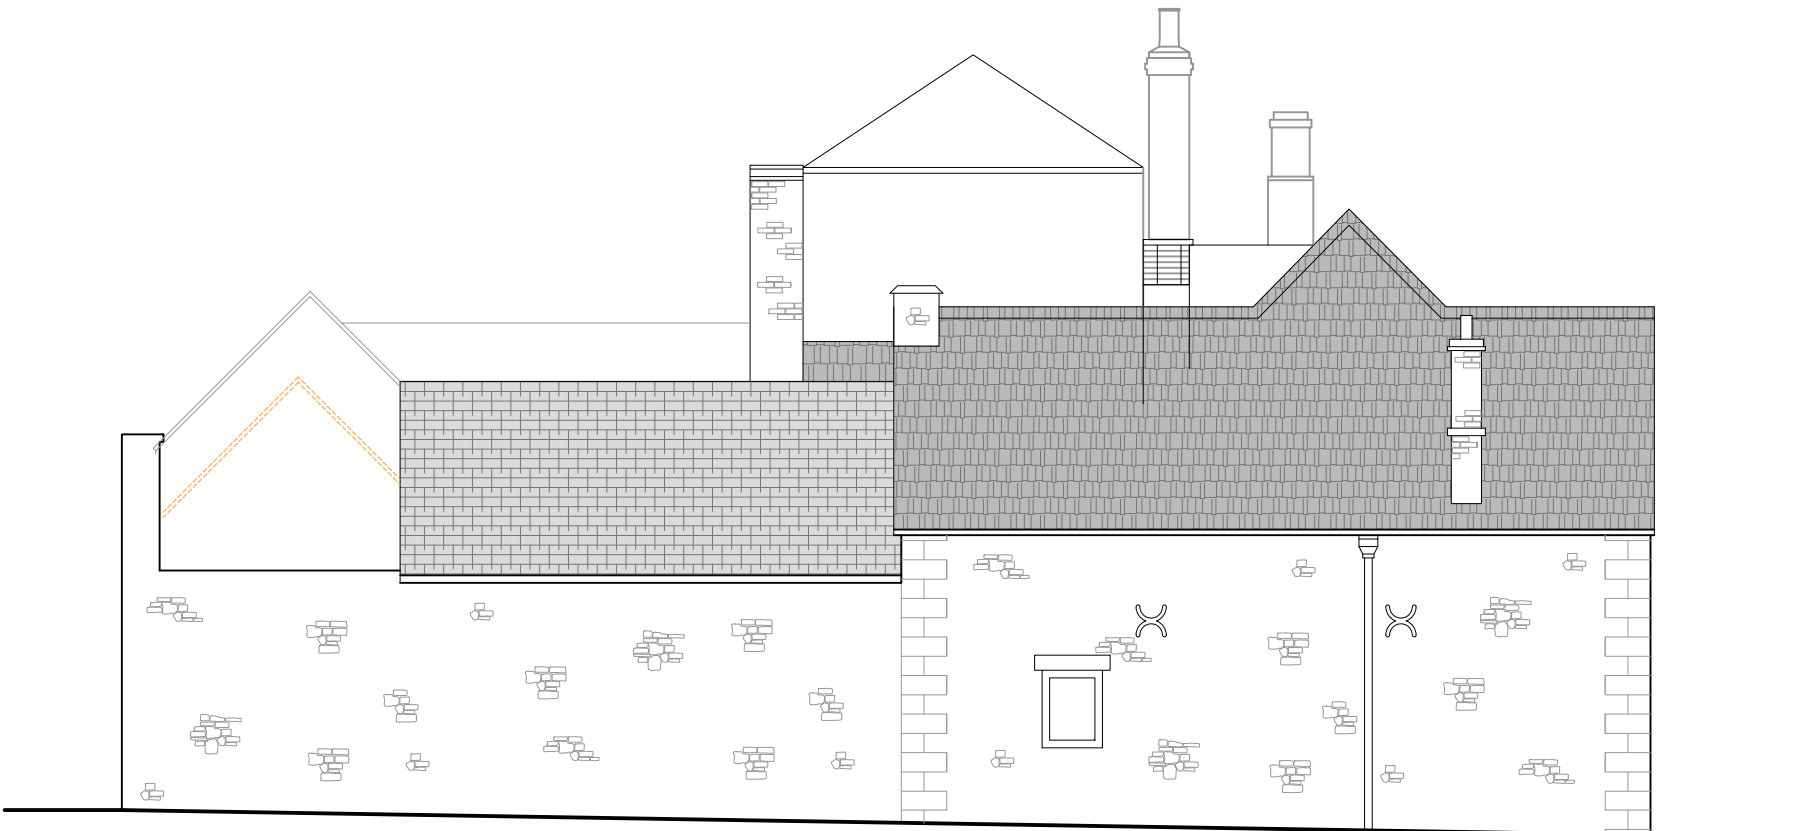

Side (East) Elevation

D	16/07/26	ARW	ARW	Windows replacement note added
C	11/03/26	ARW	ARW	Building Line along East St clarified as not extending further than existing building.
B	07/11/25	ARW	ARW	West Elevation updated following more detailed survey.
A	08/09/25	HB	ARW	PLANNING ISSUE

REV	DATE	DRWN	CHKD	REVISION DETAILS
-----	------	------	------	------------------

PROJECT TITLE
Refurbishment of The Carpenters Arms,
Church Street, Lacock, SN15 2LB

CLIENT
Mr. A. Gott

DRAWING TITLE
AS PROPOSED
Re-development of Outbuilding
Elevations

DRAWING STATUS
PLANNING

DRAWING No.
2397-052

REVISION
D

DRAWN : HB
CHECKED : ARW

SCALE : 1:100 @ A1
DATE : January 2024

0 2 4 6 8m

HPA CHARTERED ARCHITECTS
29 CASTLE HILL, LANCASTER LA1 1YN
01524 32479
hpa@hpa.ltd
www.hpa.ltd

DO NOT SCALE SITE DIMENSIONS FROM THIS DRAWING