
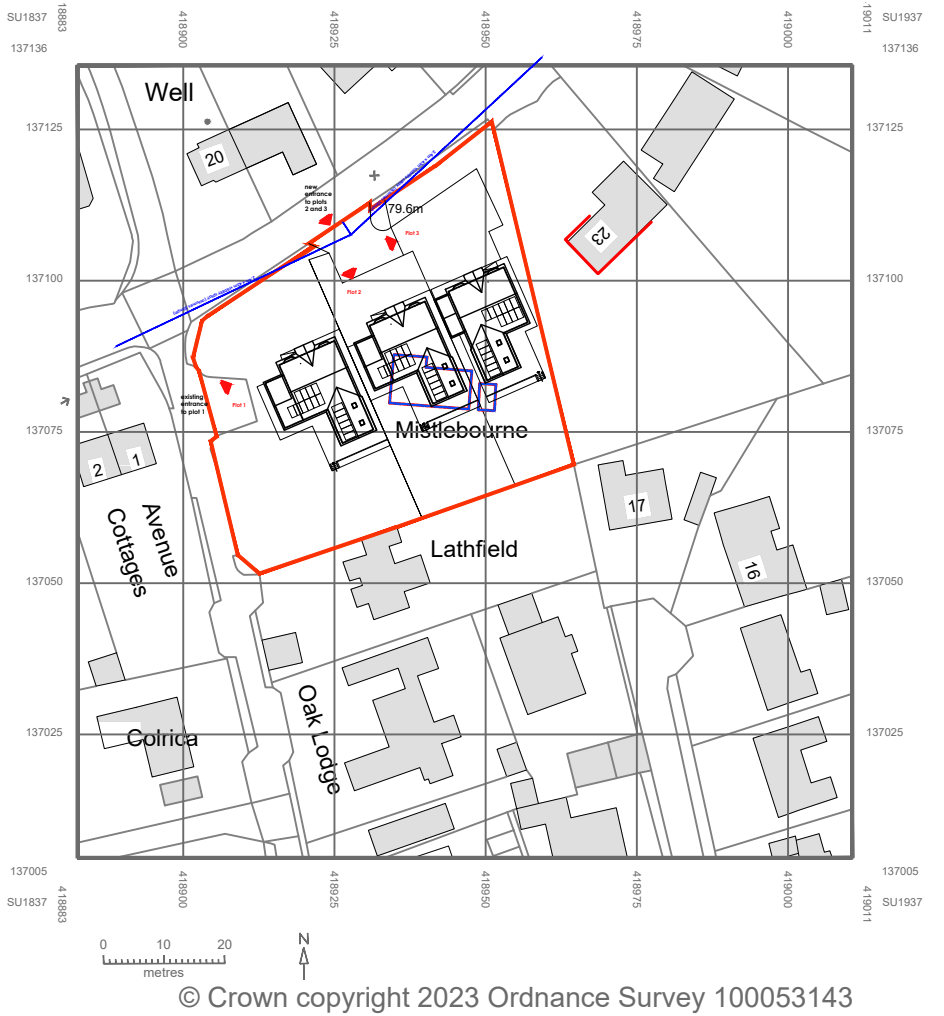




Mistlebourne

This drawing is copyright and is not to be reproduced. The contractor will be held responsible for the accuracy of works involving the setting out and checking of all dimensions on the drawing and on site. Dimensions must not be scaled from this drawing. Unless for planning purposes

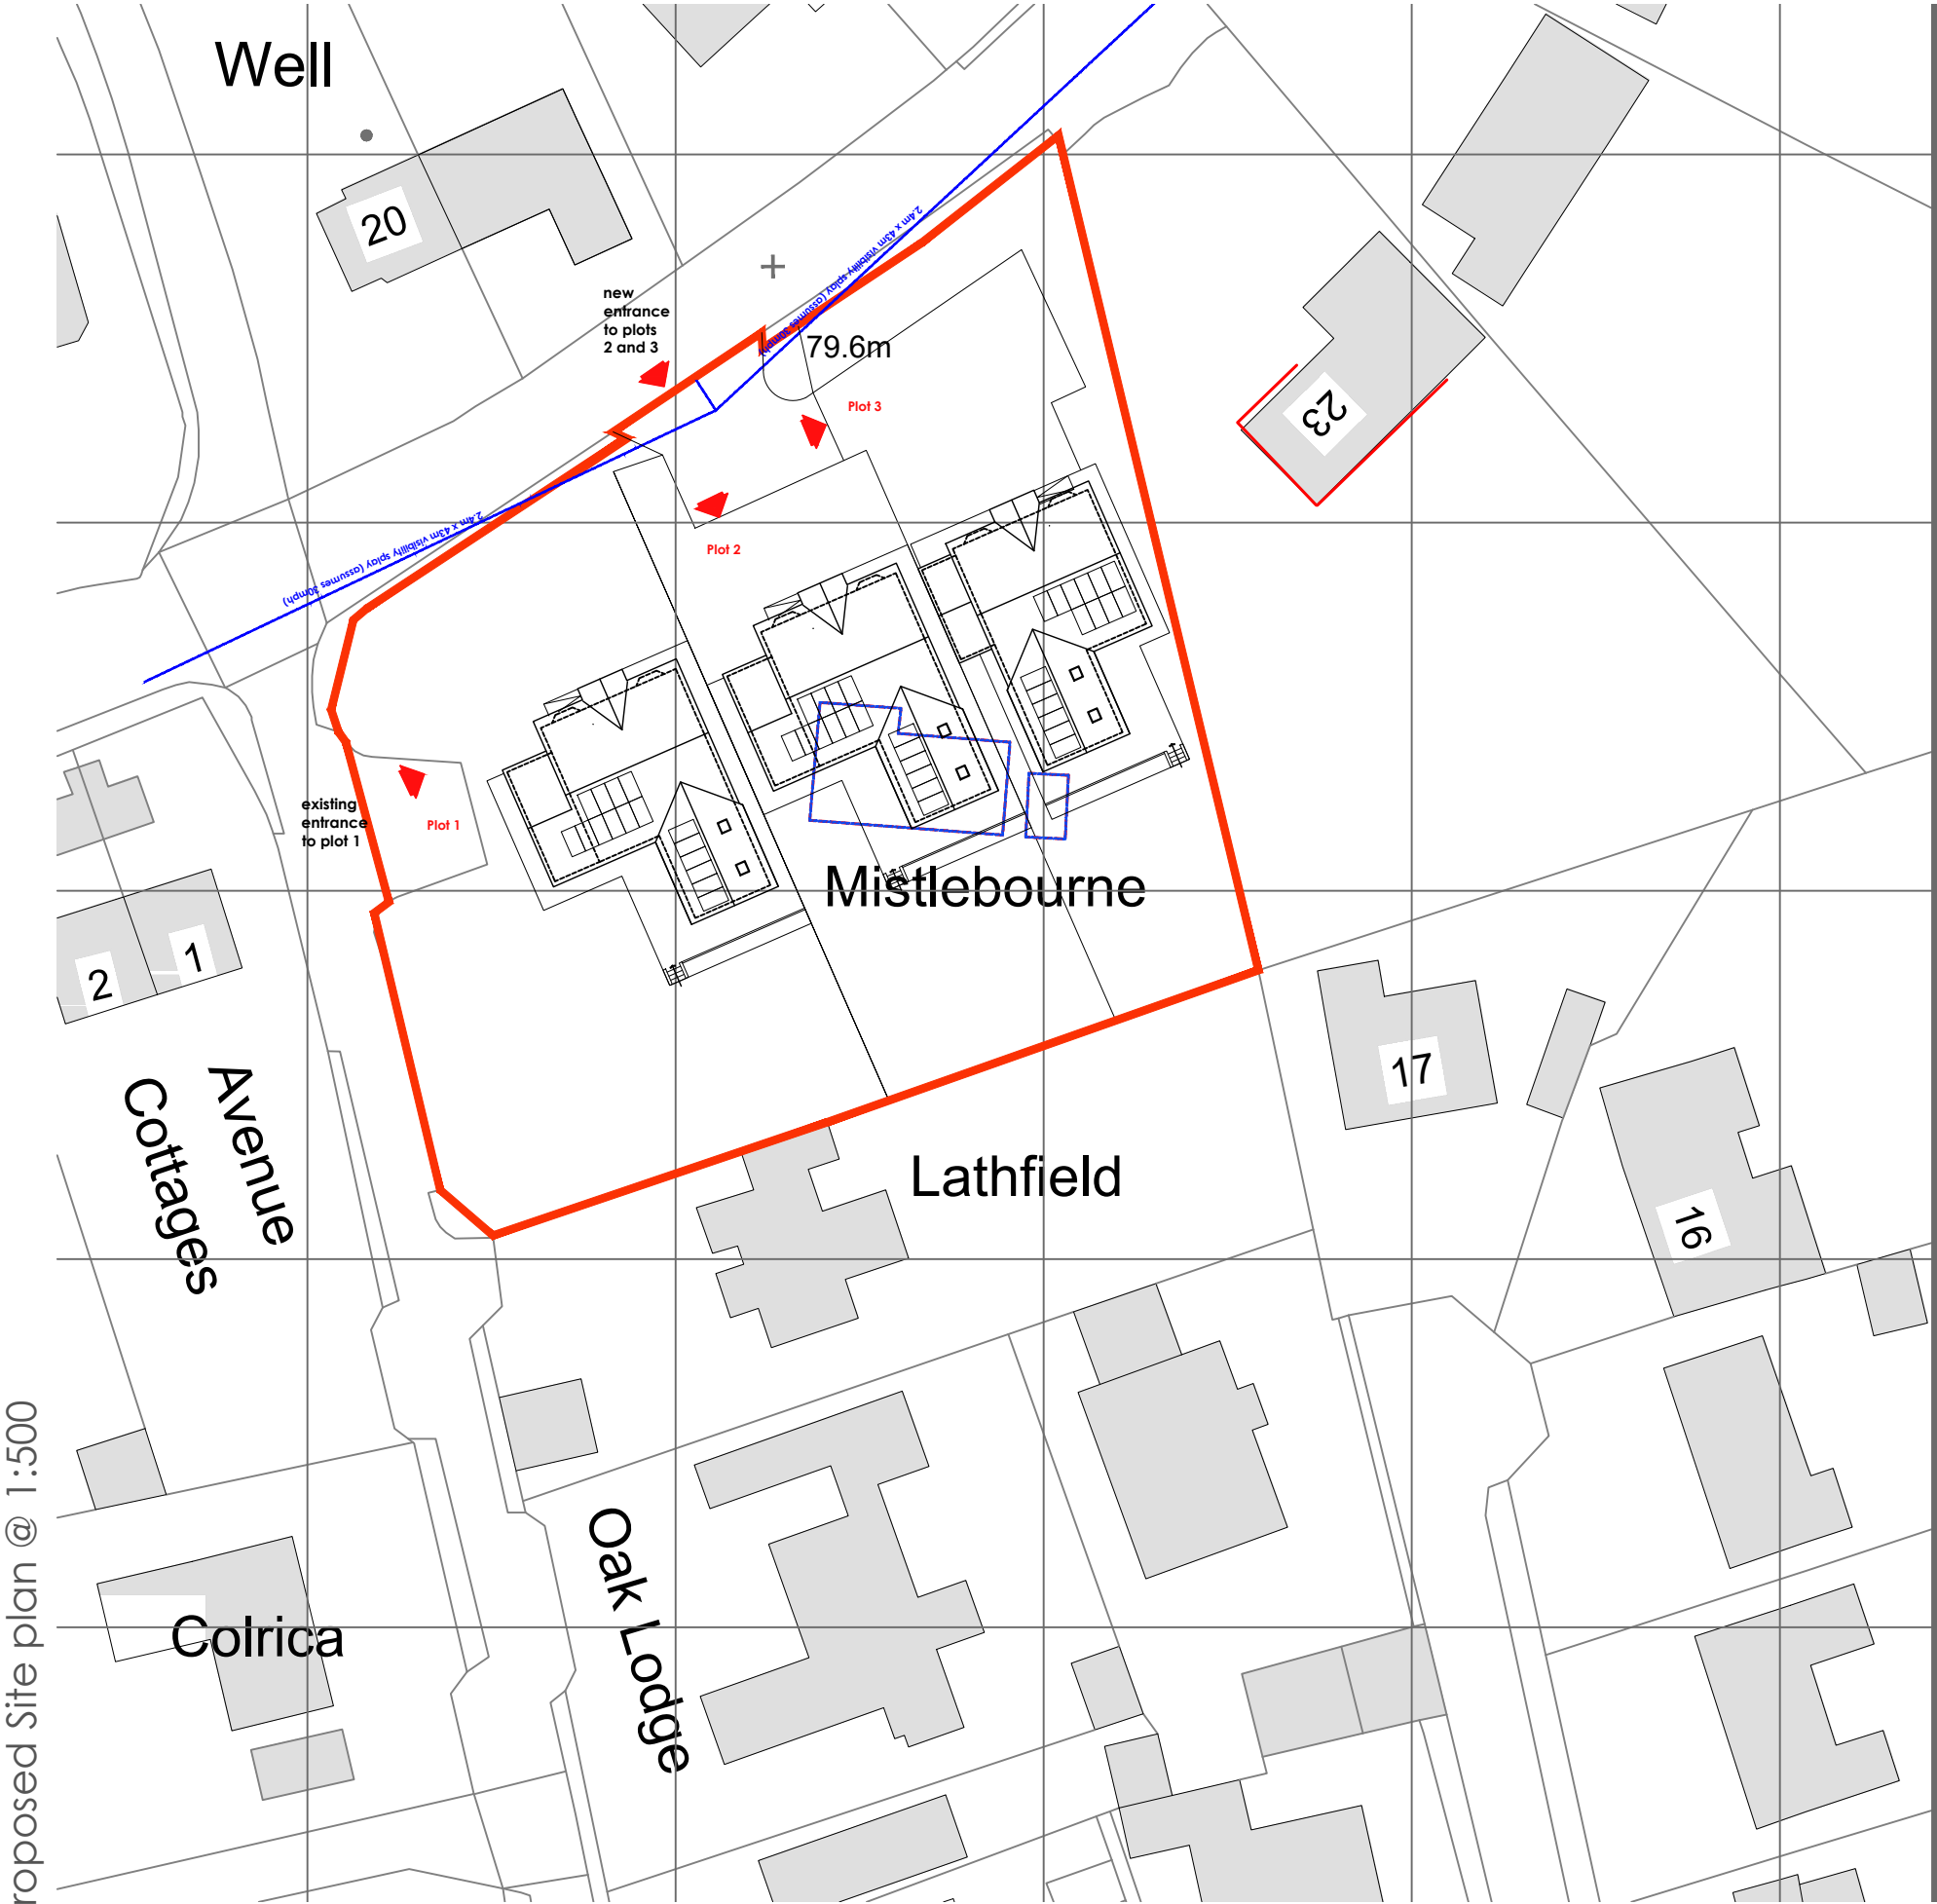

Site plan @ 1:1250

Proposed Site plan @ 1:500

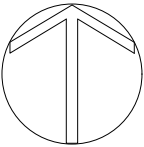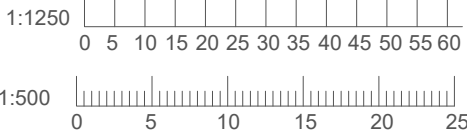

Client: Bluestone Homes		Planning	
Project: Mistlebourne, The Avenue, Porton, Salisbury, SP4 0NT		Drawing No: 436-02-047	Revision:
Title: Proposed Site Location plan	Drawn: nb	Scale: 1:500&1250 @a3	First Issue: July 2026
Check:			

bircharchitects
Lambourne, Grove Lane, Redlynch, Salisbury, Wilts, SP5 2NR
T: +44 (0)1725 510407
e: info@bircharchitects.co.uk