



Existing Floor Plan: Scale 1:50@A1

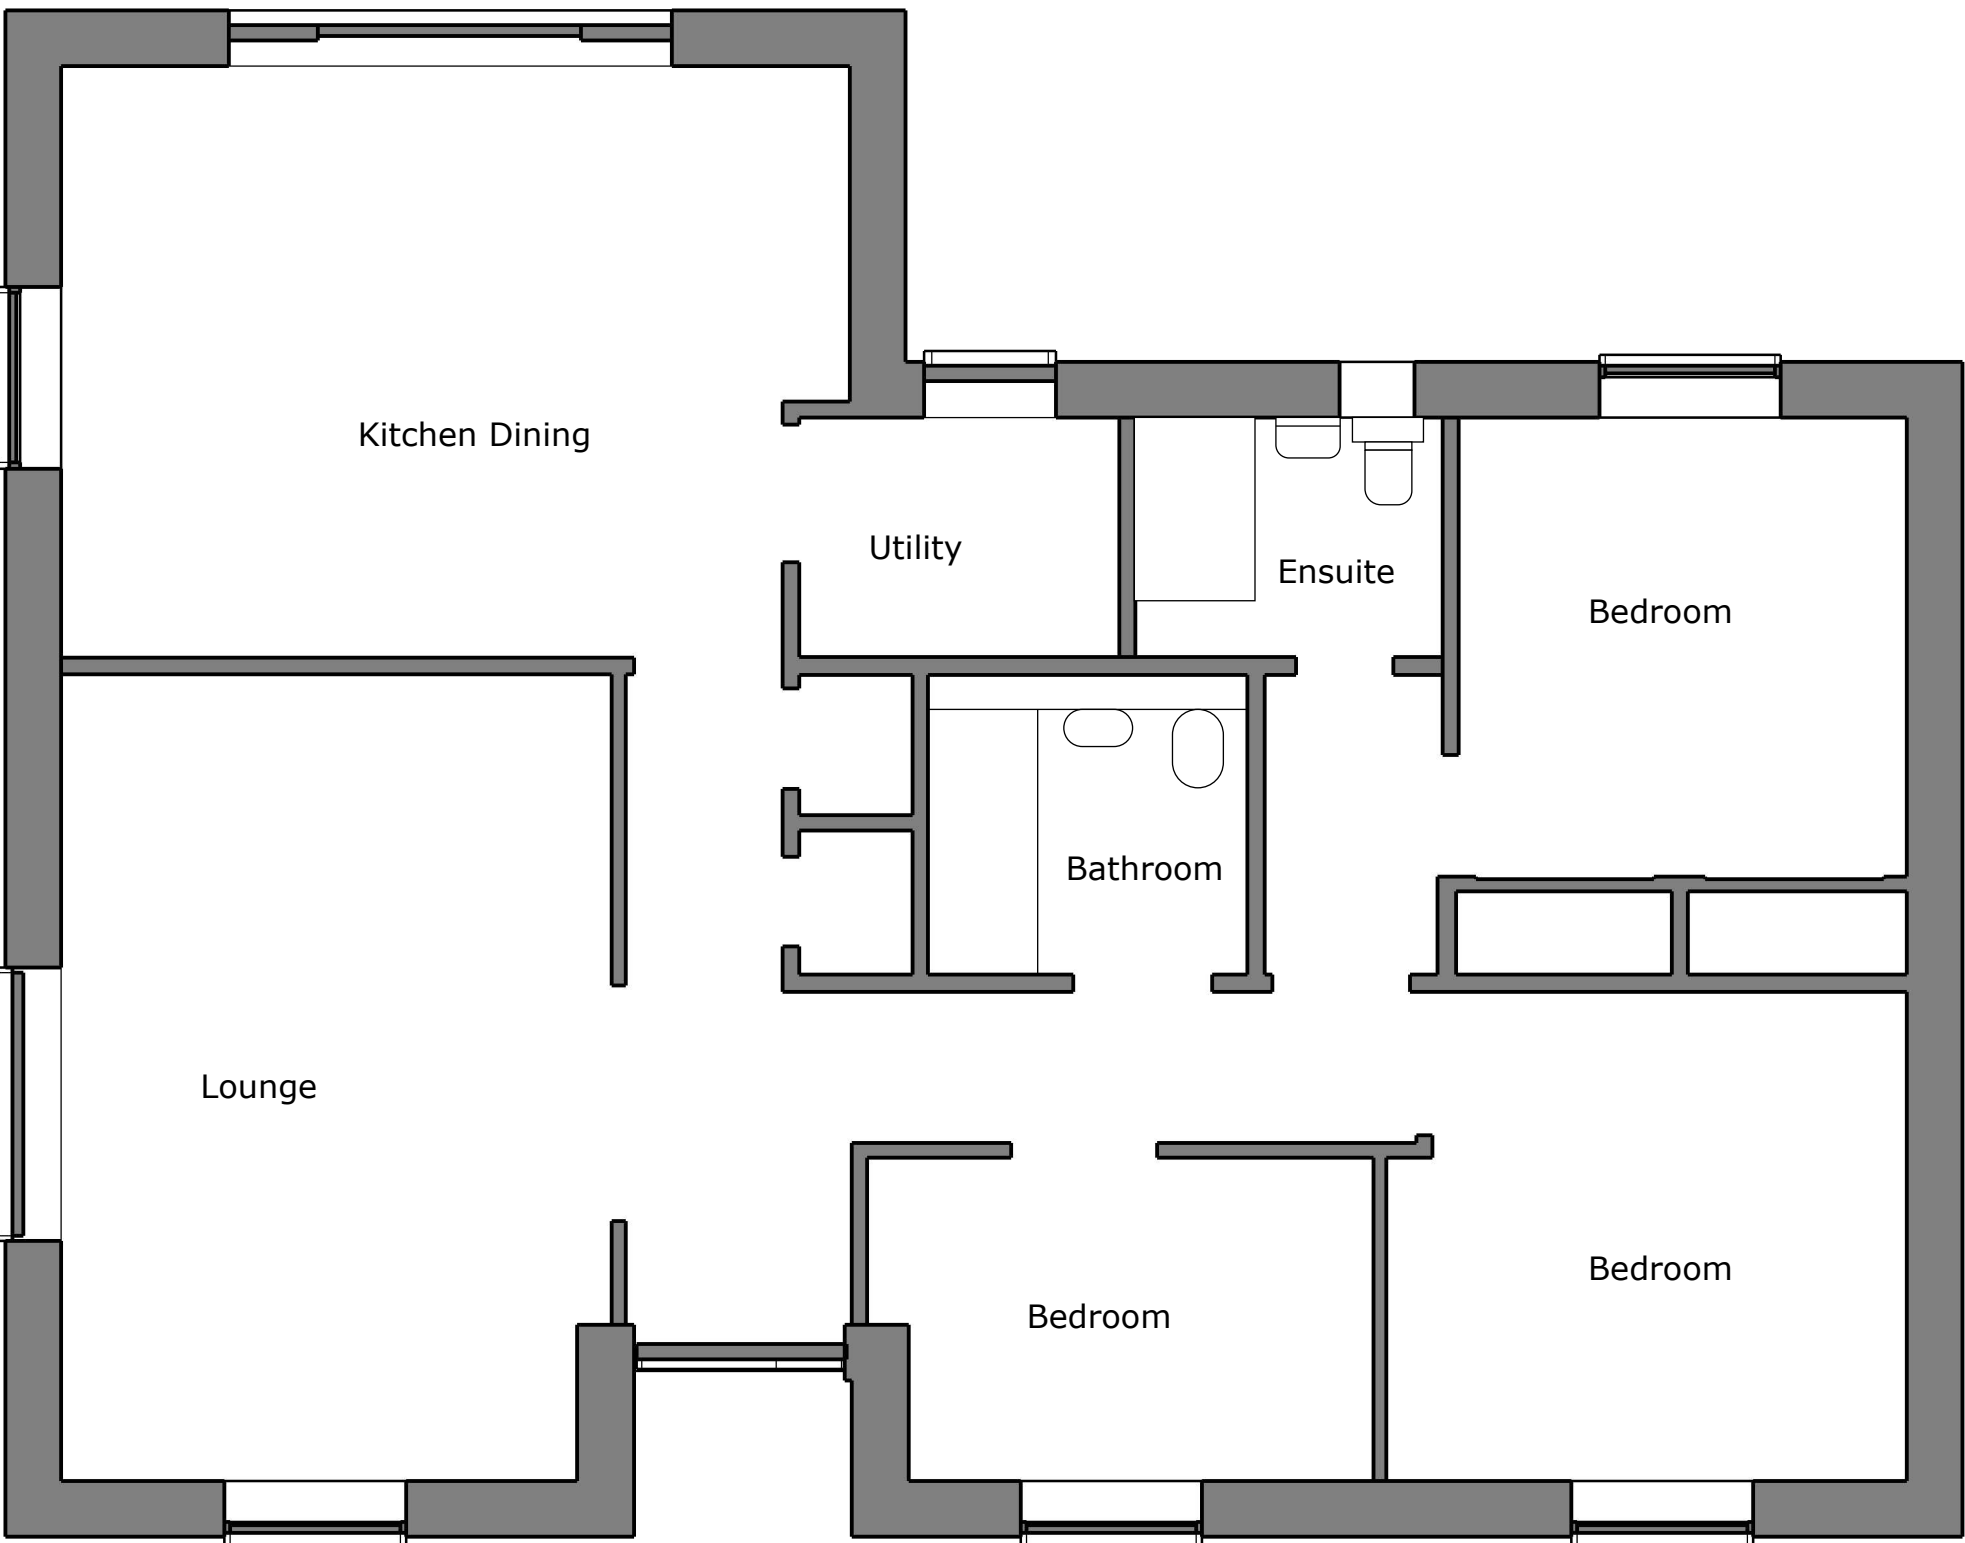

MATERIALS
Roof: Siga 112s Natural slate to match existing
Flat roof edpm.
Walls: Reconstituted Cotswold Tumbled to match existing
Composite cladding around gable window to match window colour
Doors: Aluminium.
Windows: White UPVC to East elevation.
Gable window to match new aluminium doors


Proposed Floor Plan: Scale 1:50@A1

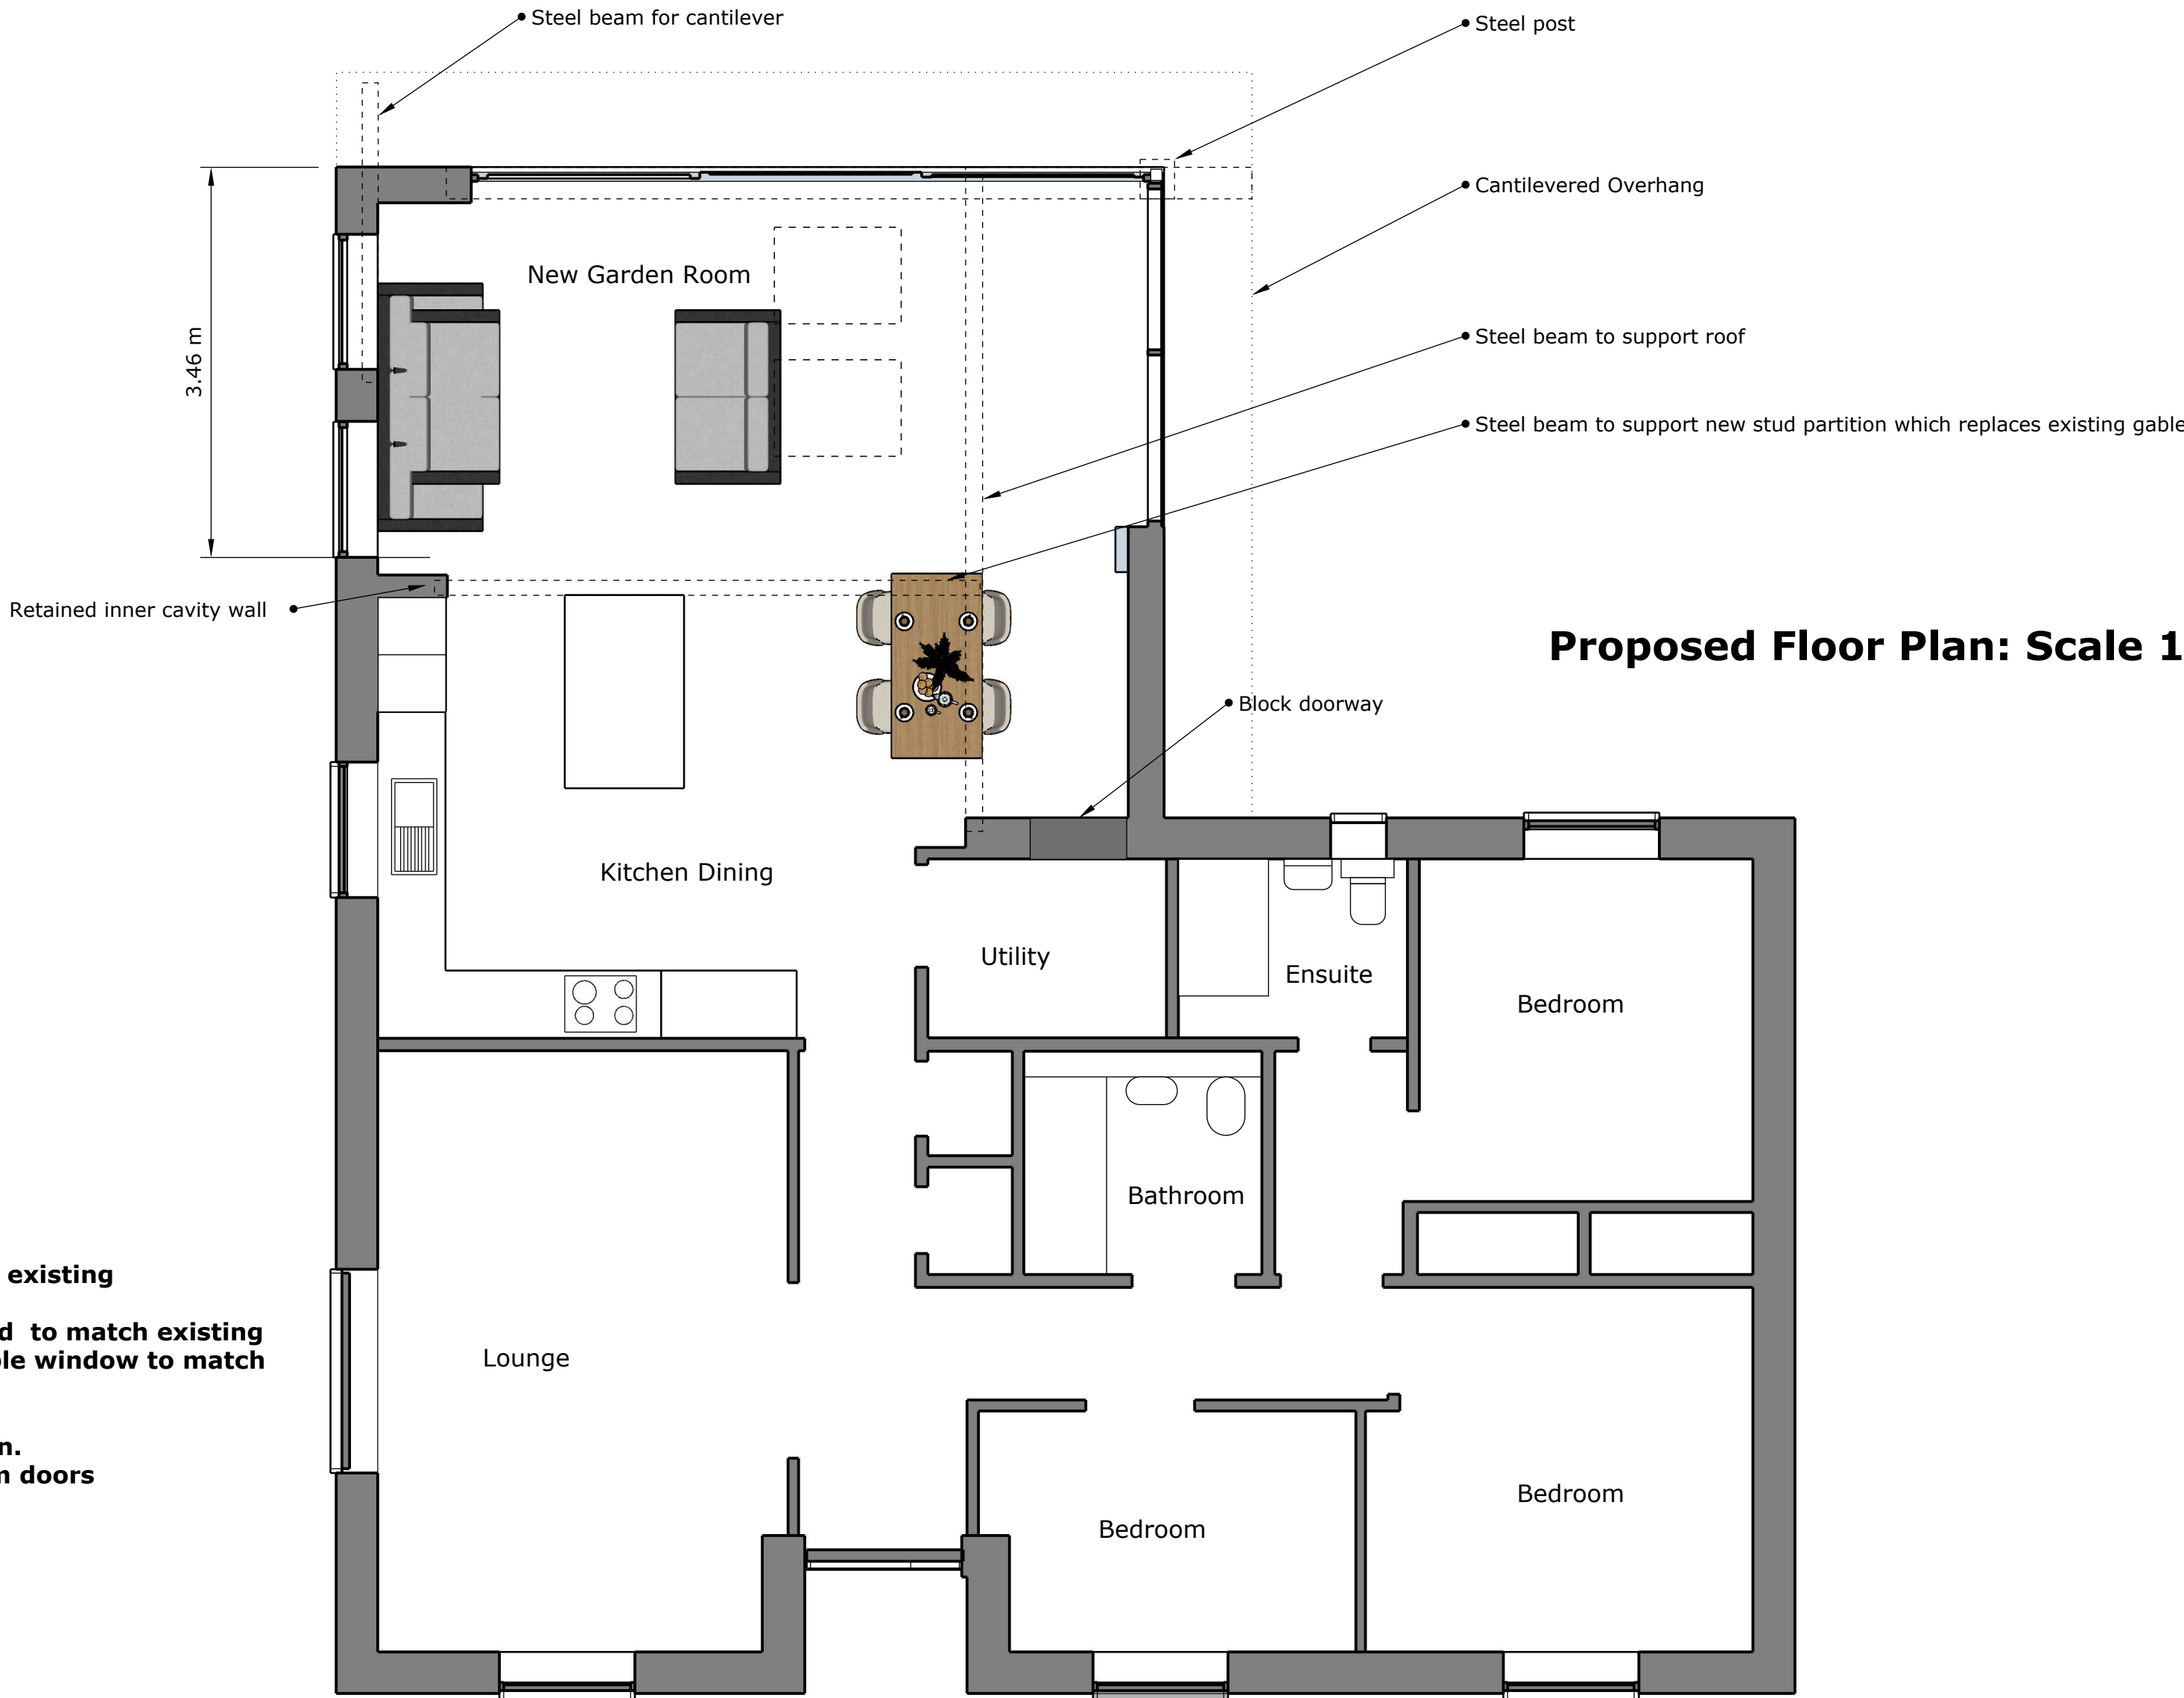

North



South

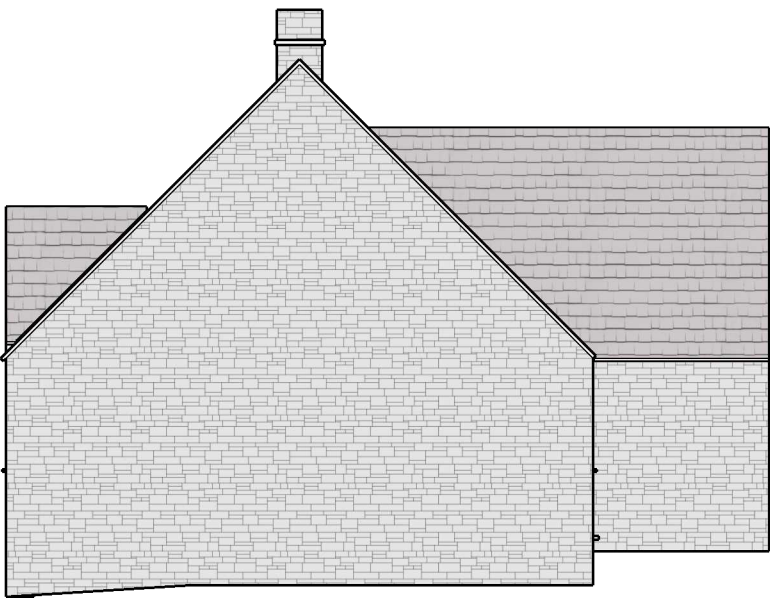

West




East


Existing Elevations: Scale 1:100@A1




North

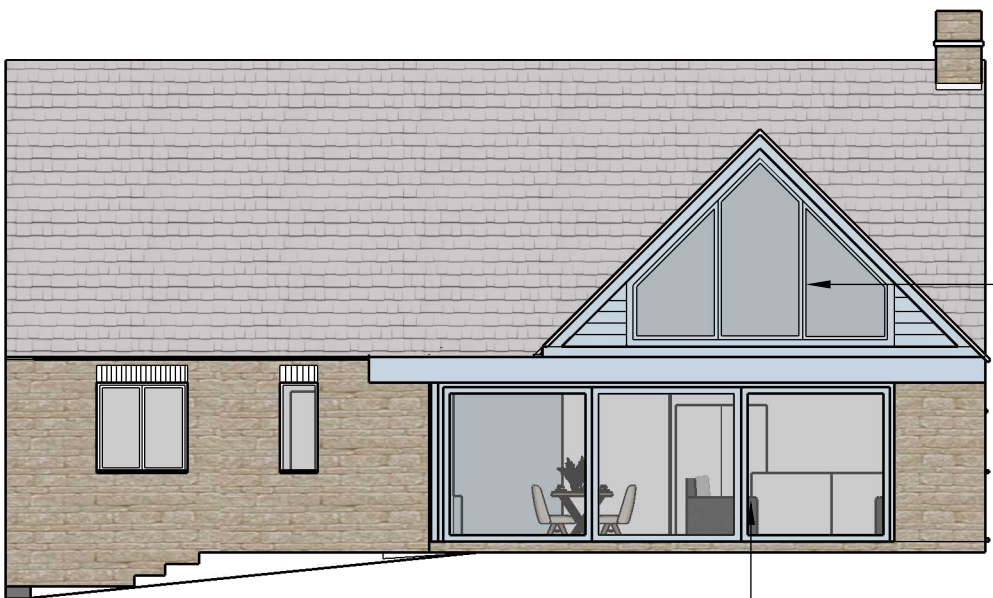

South

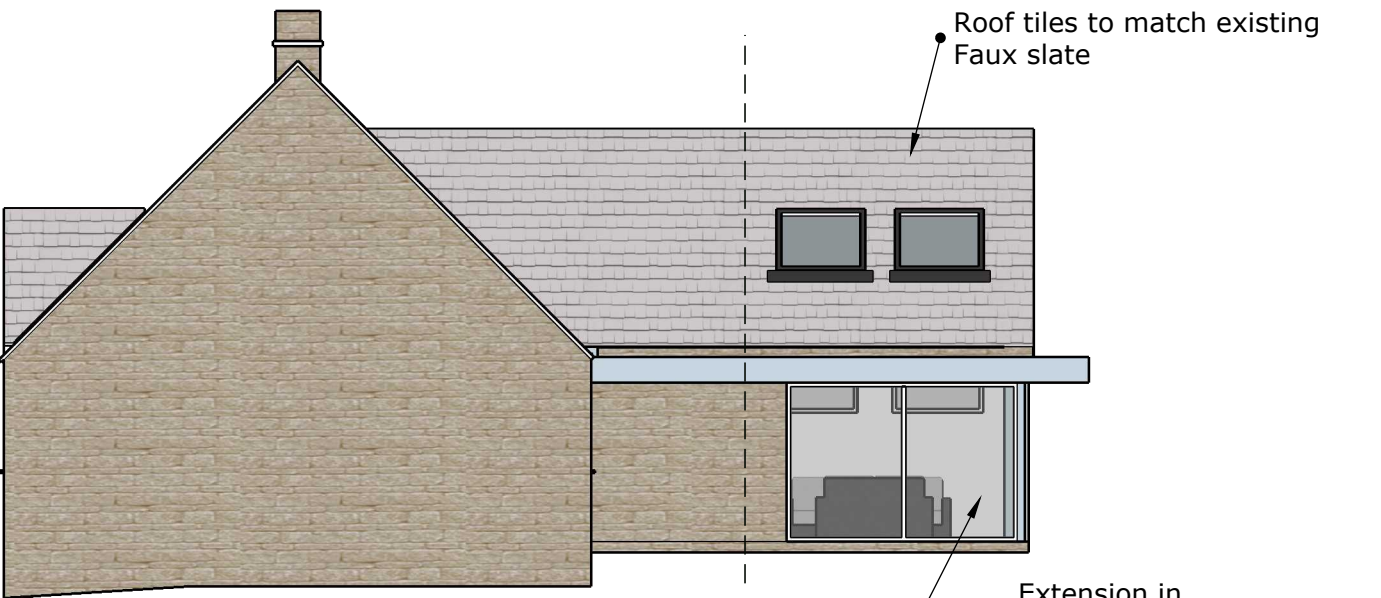

West

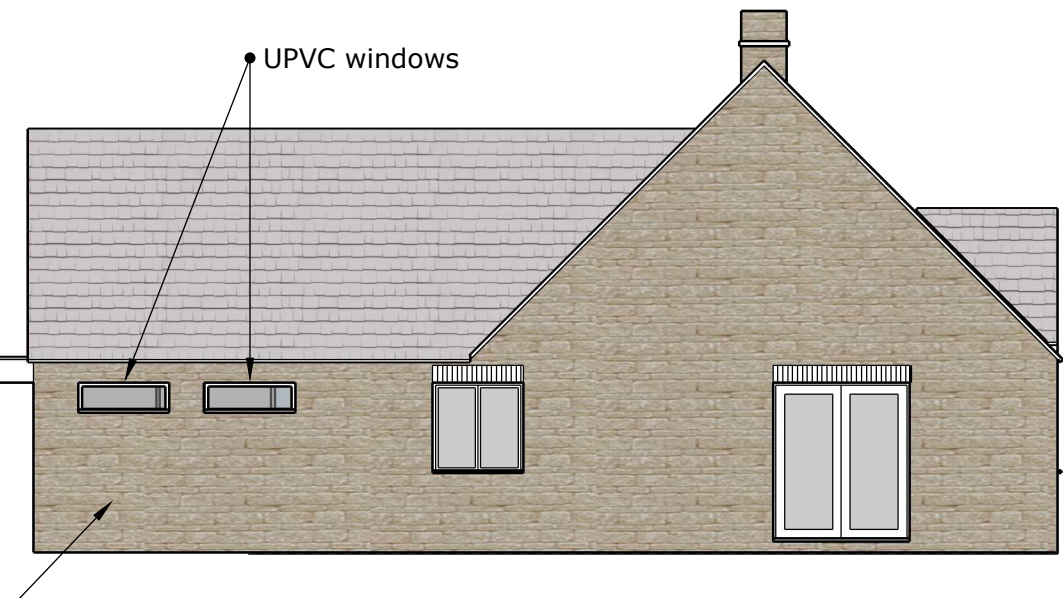

East

Proposed Elevations: Scale 1:100@A1