



NOTES
All levels, dimensions and construction details to be checked on-site by the contractors before work commences. All construction details to comply with the latest Building Regulations, British Standard Specifications and Codes of Practice.




SIDE ELEVATION

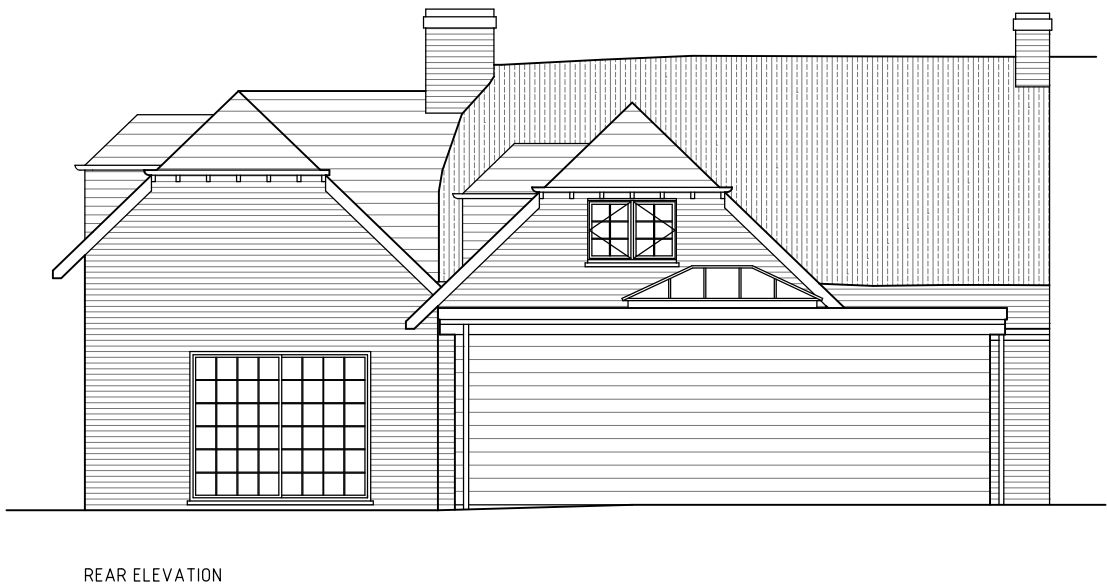


REAR ELEVATION

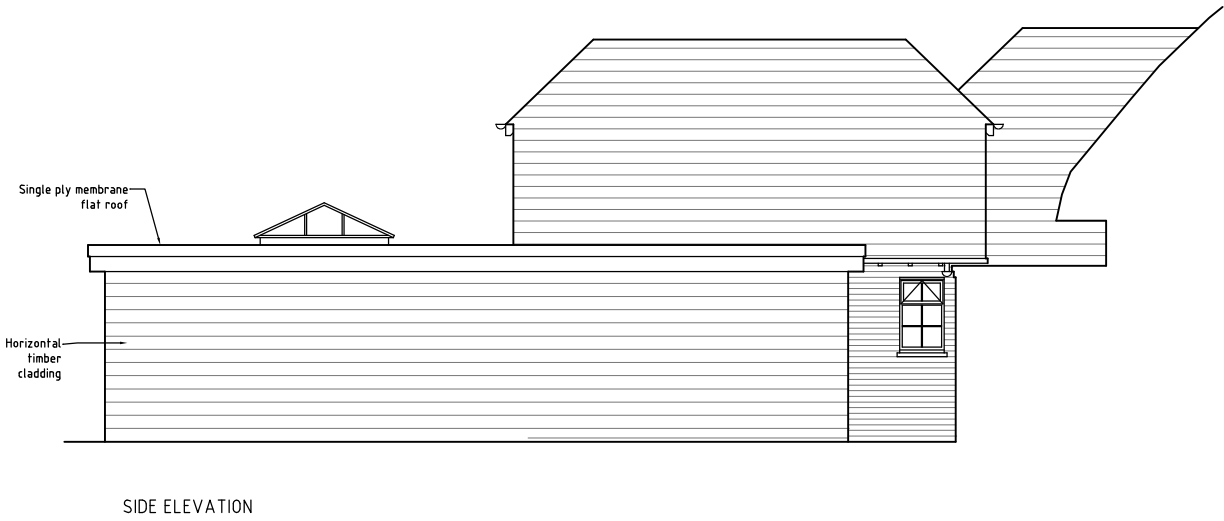


SIDE ELEVATION

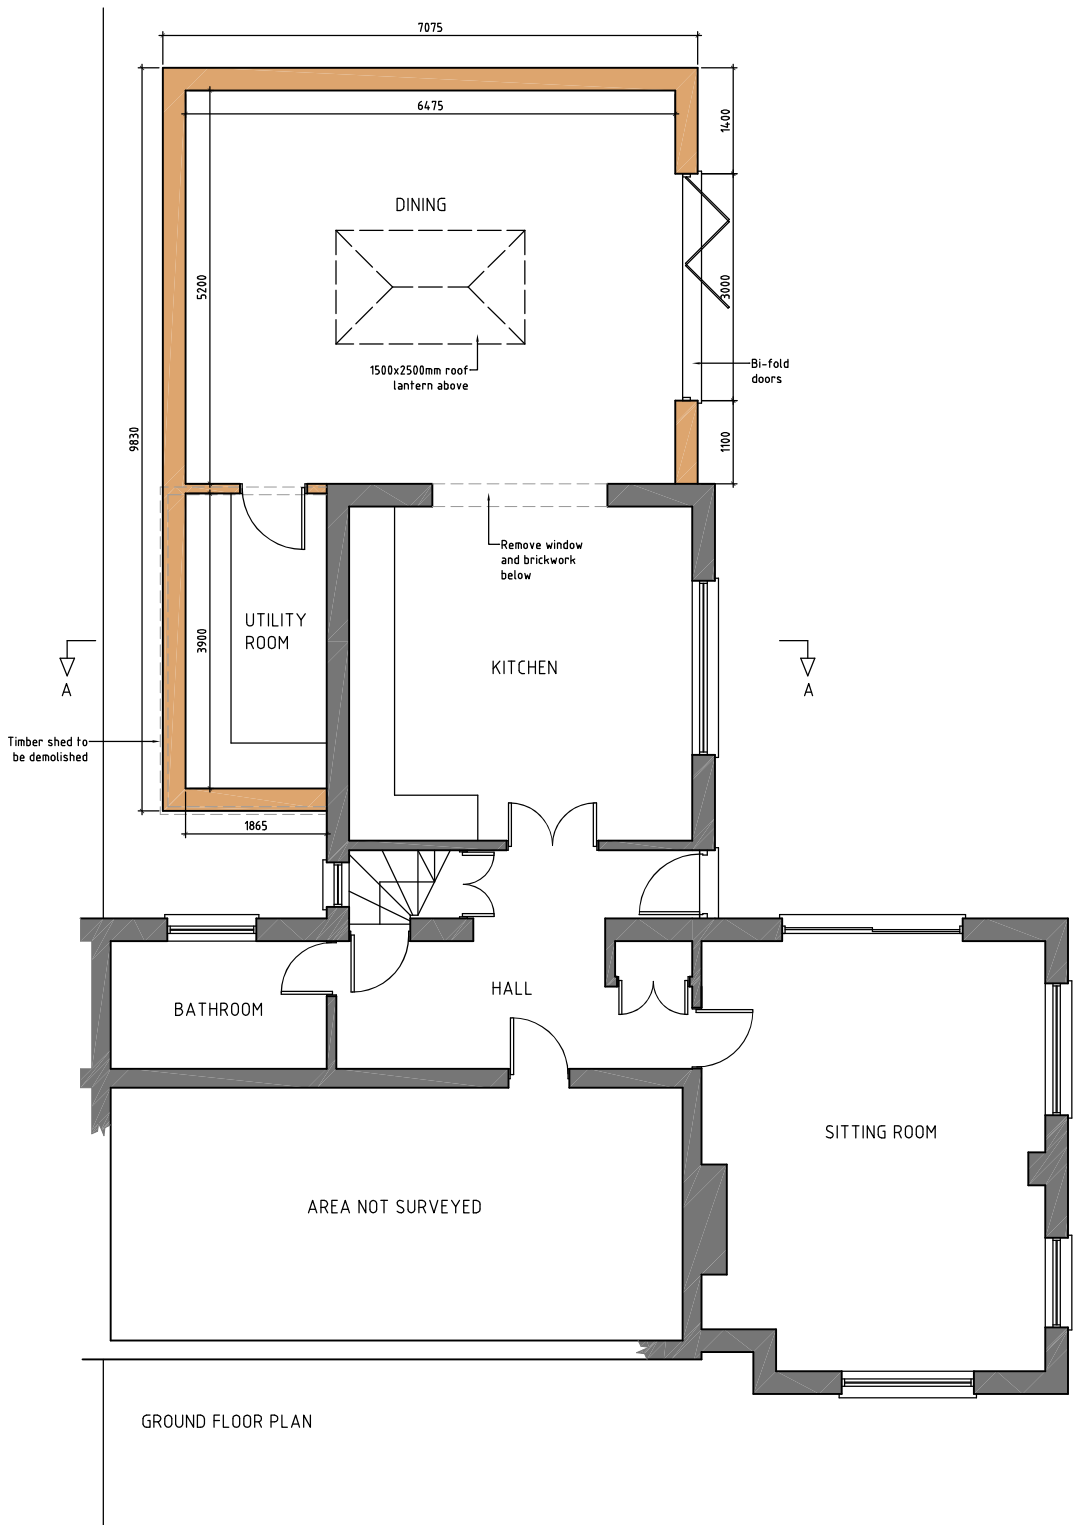

GROUND FLOOR PLAN

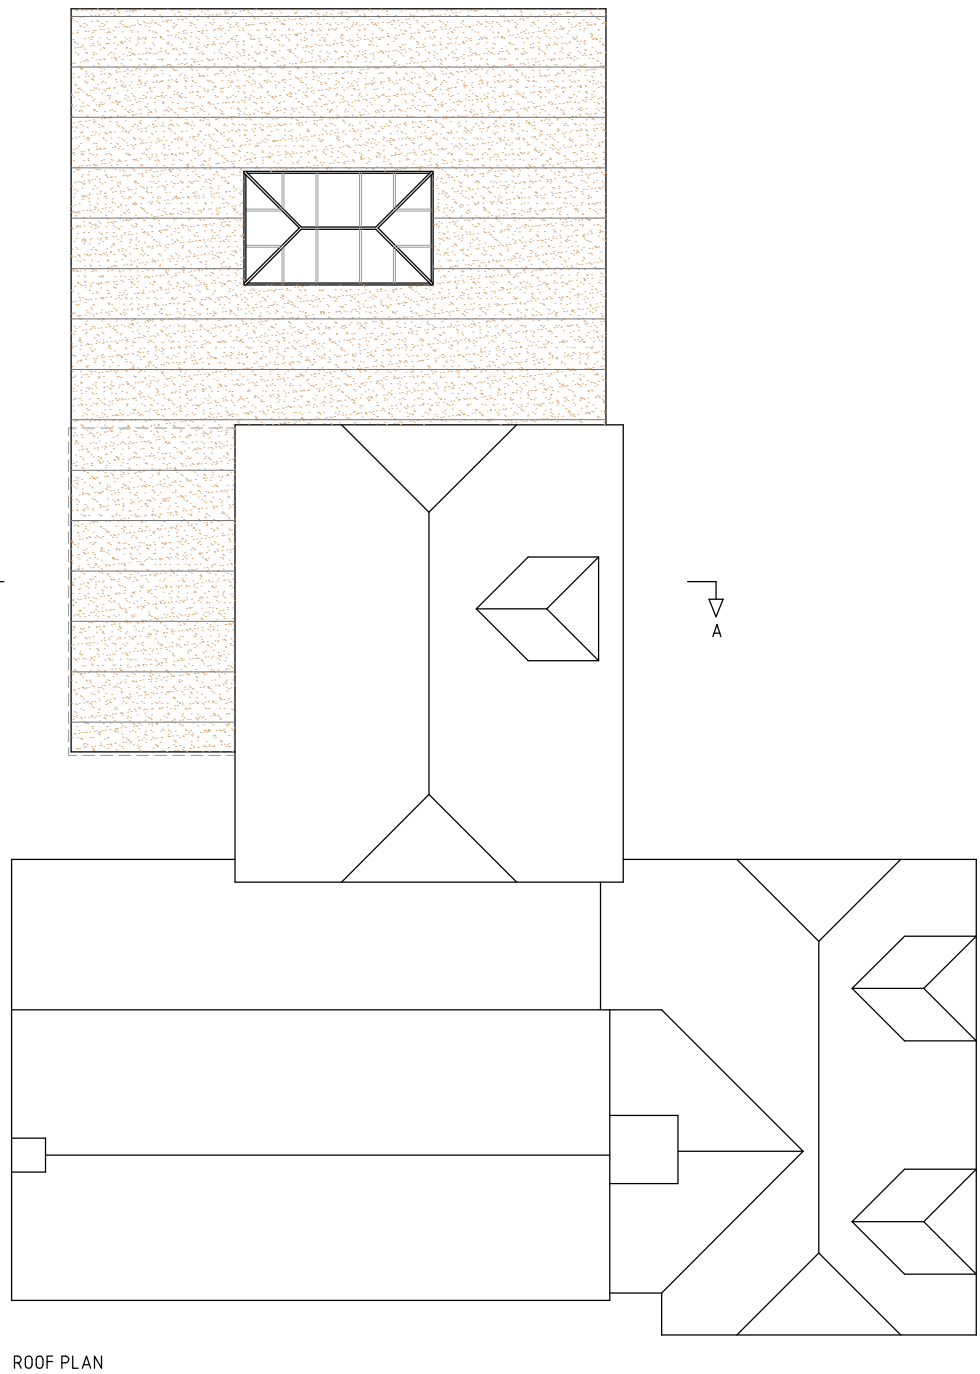

ROOF PLAN

 

CHILTON HOUSE, CHARNHAM LANE
HUNGERFORD, BERKSHIRE. RG17 0EY
TEL :- 01488-683424 FAX :- 01488-683500

DRAWING TITLE			
Proposed Rear Extension Walnut Tree Cottage, Ram Alley, SN8 3BL for Mr & Mrs L. Winham			
SCALE	DATE	DRAWN BY	APPROVED BY
1:100	June 2026	JS	

DRAWING NUMBER		REV
3453-02C		
CAD REFERENCE		
Proposed		A2