



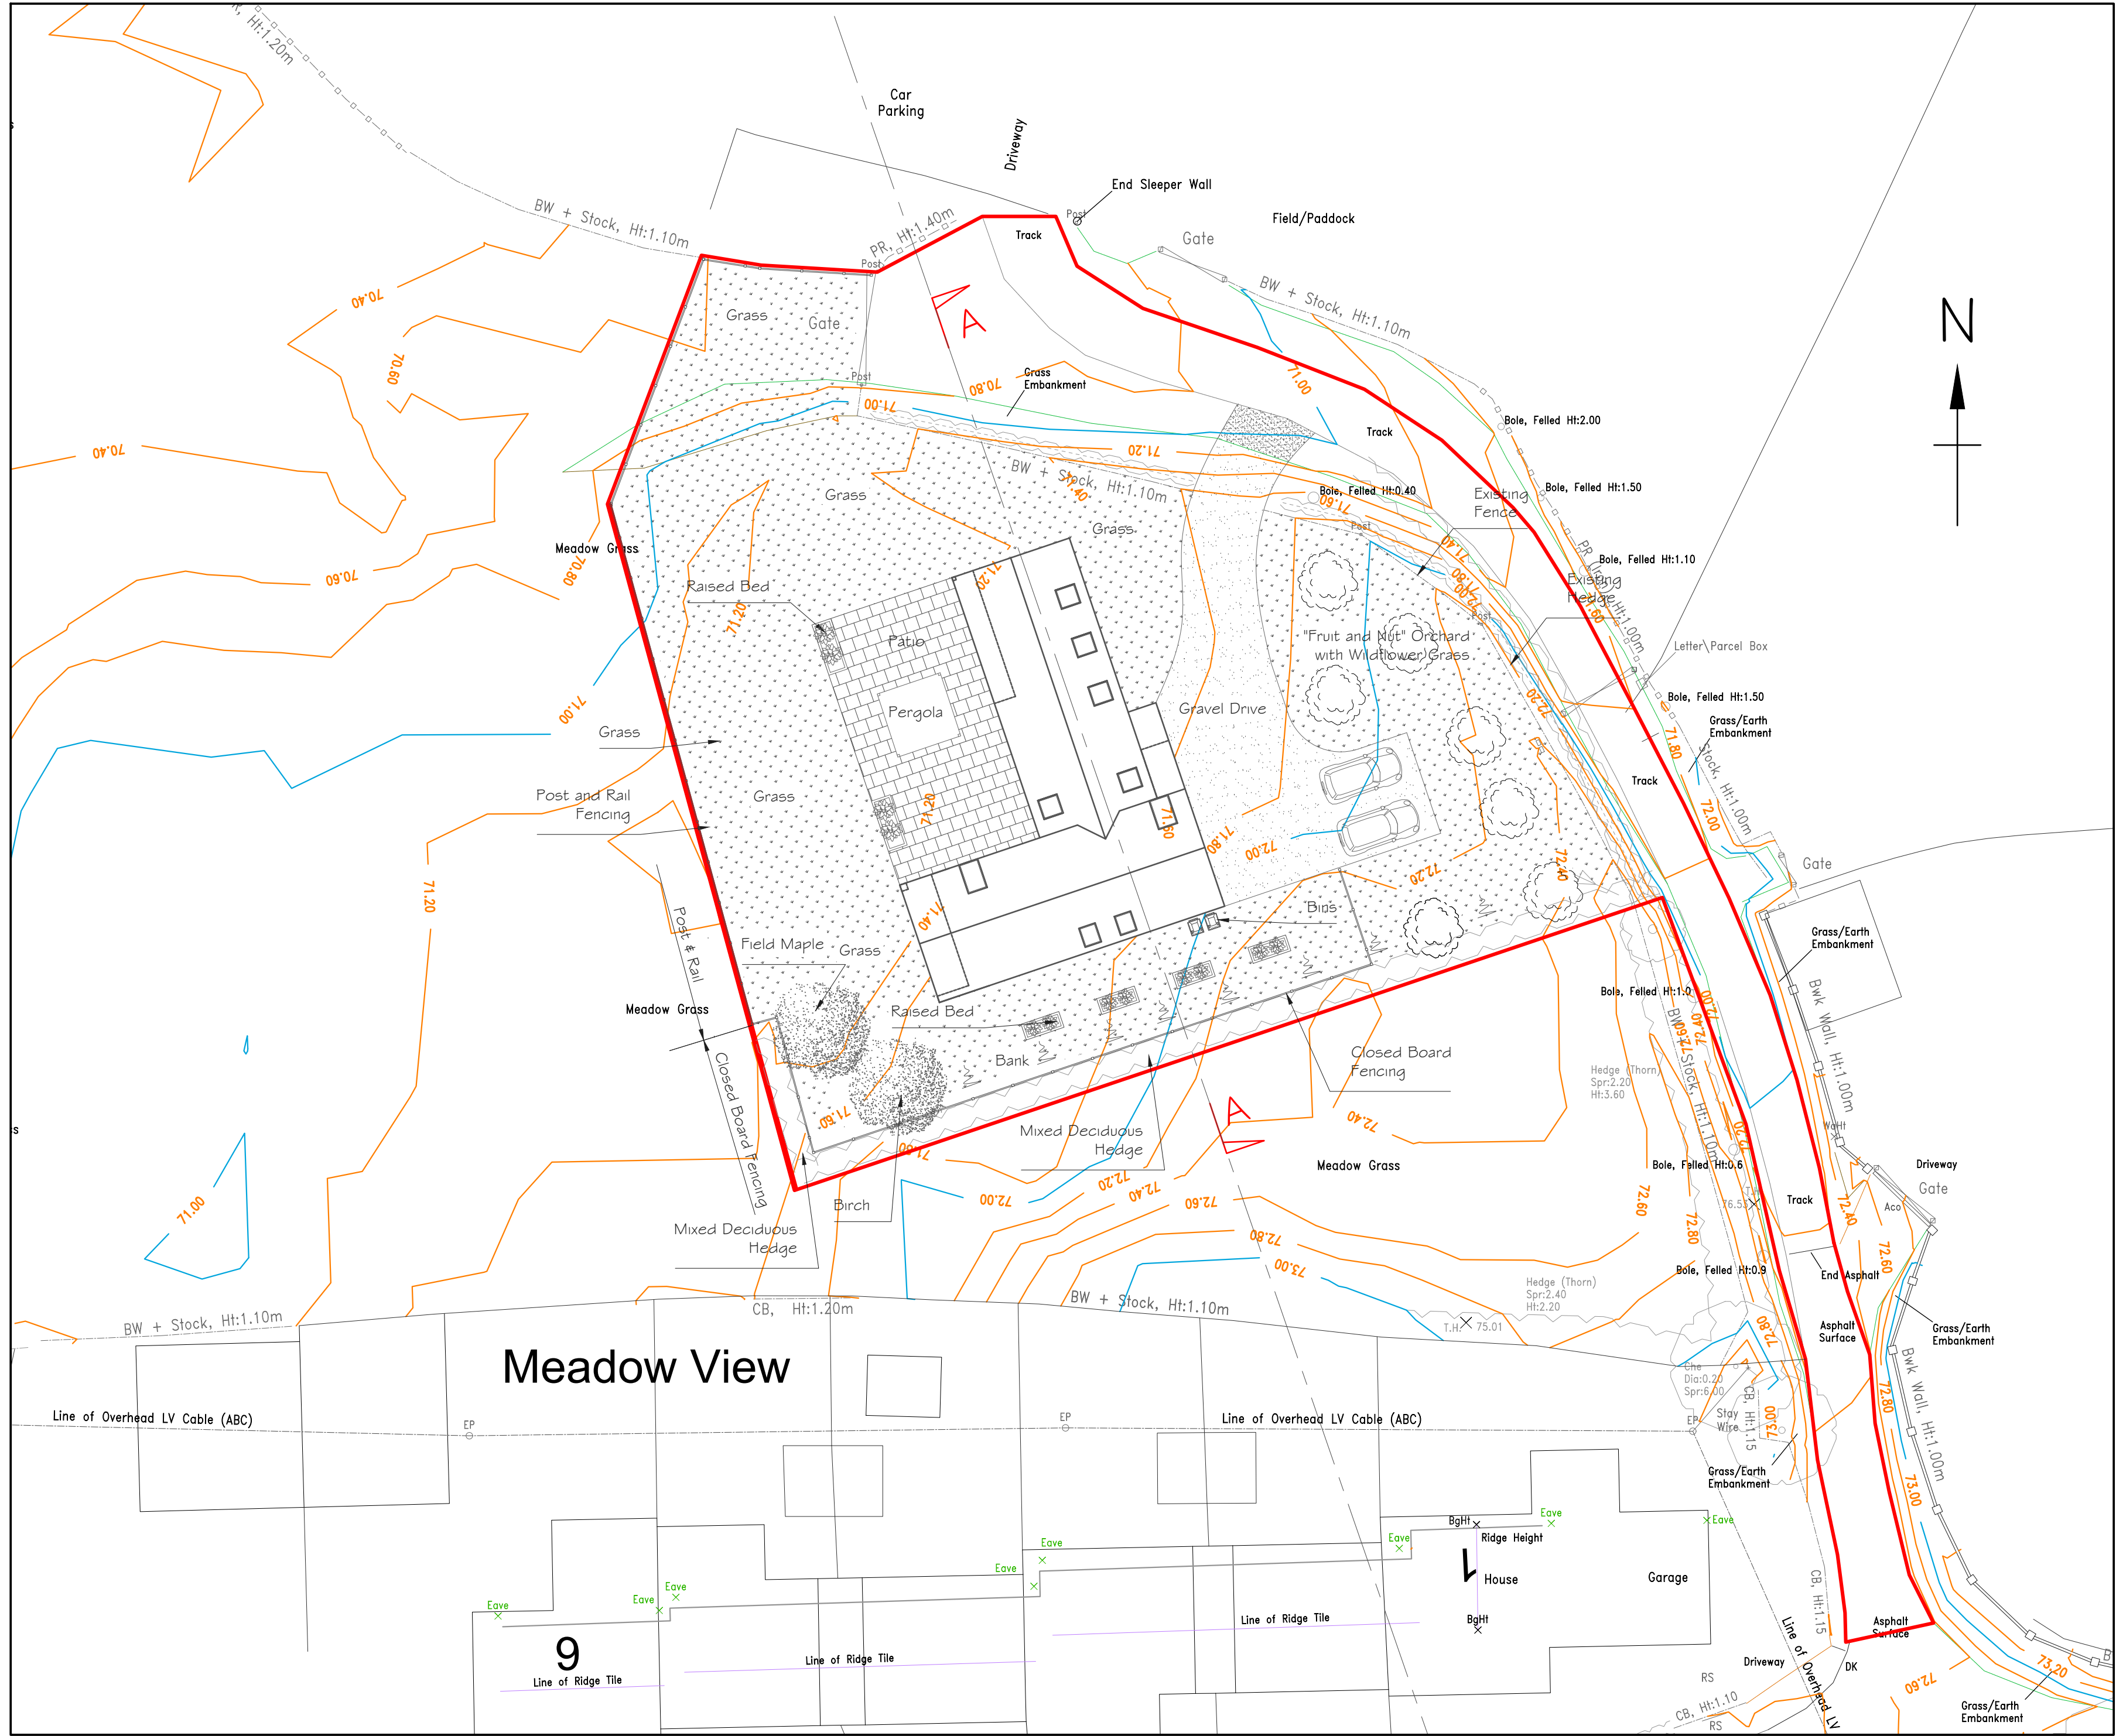


Meadow View


ROOF PLAN
Scale 1:200

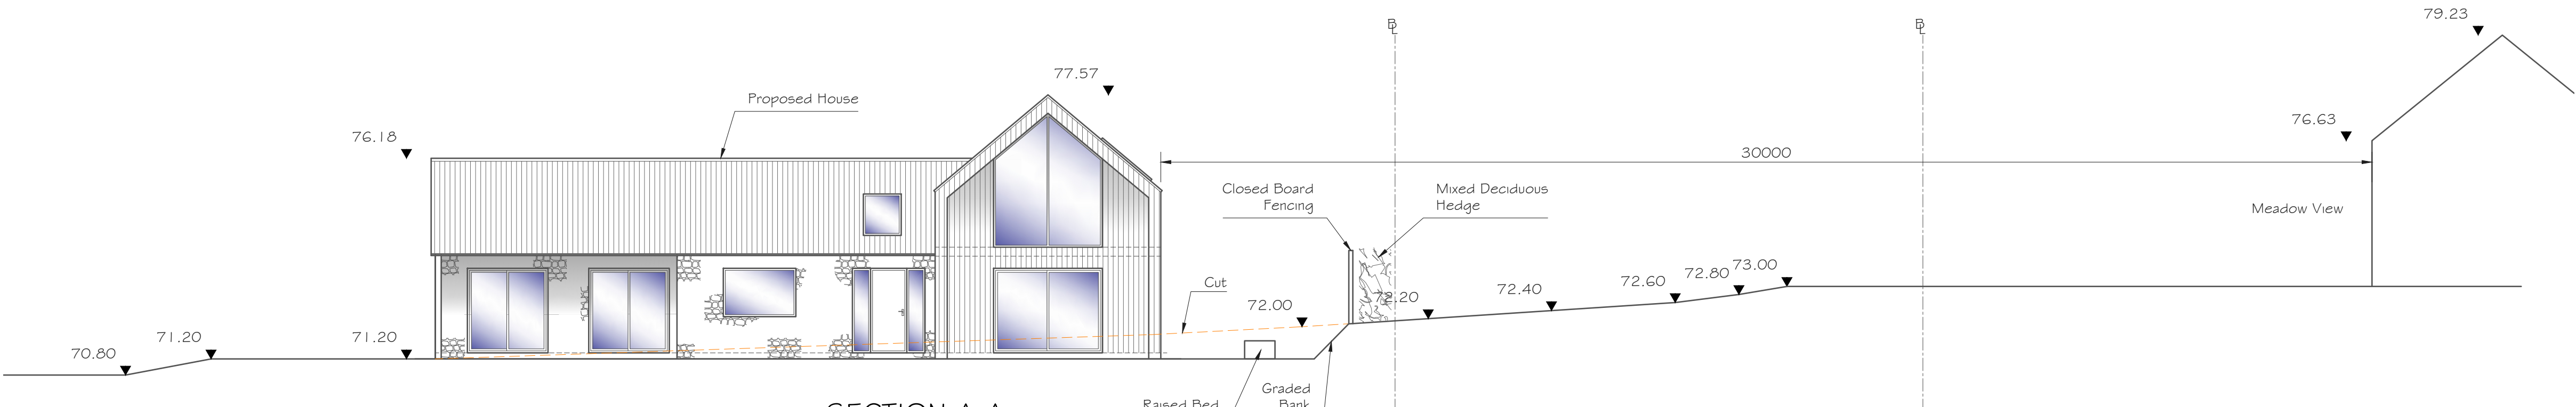


SECTION A-A
Scale 1:100

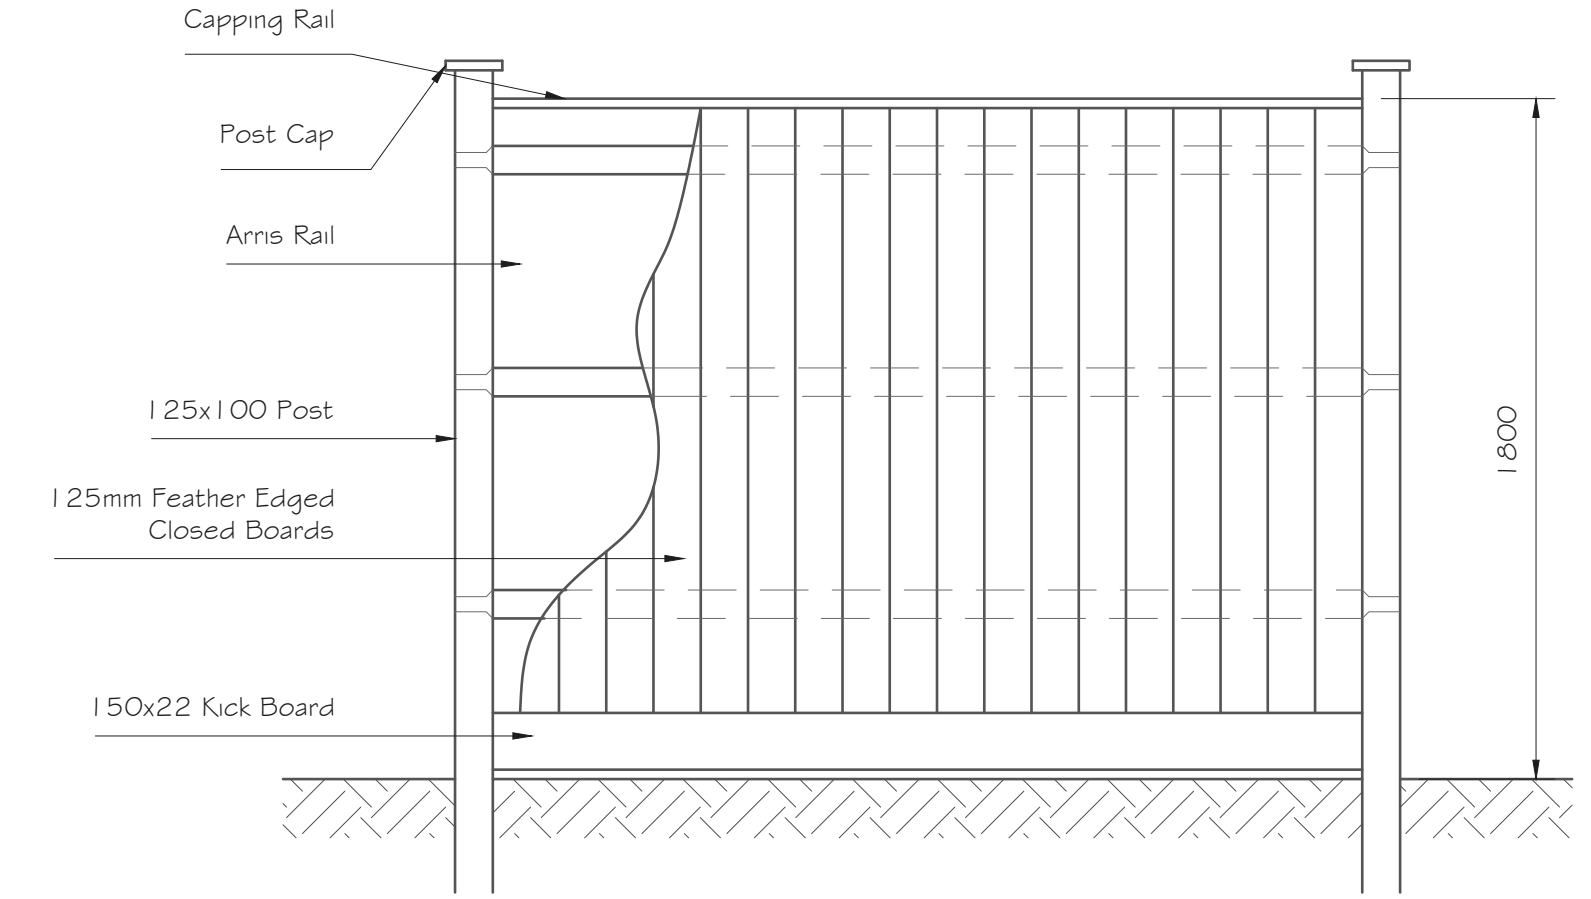


CLOSED BOARD FENCING
Scale 1:20

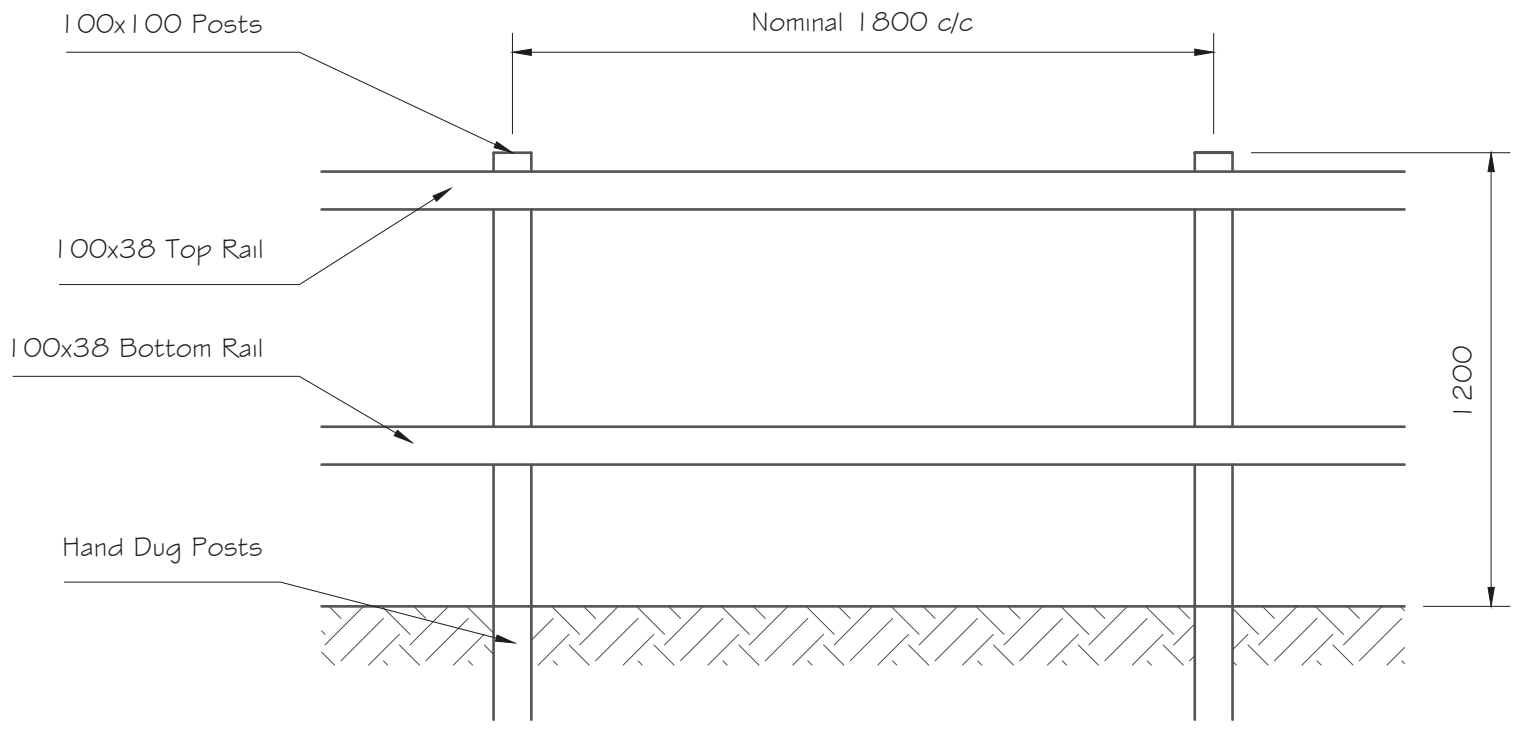

POST AND RAIL FENCING
Scale 1:20

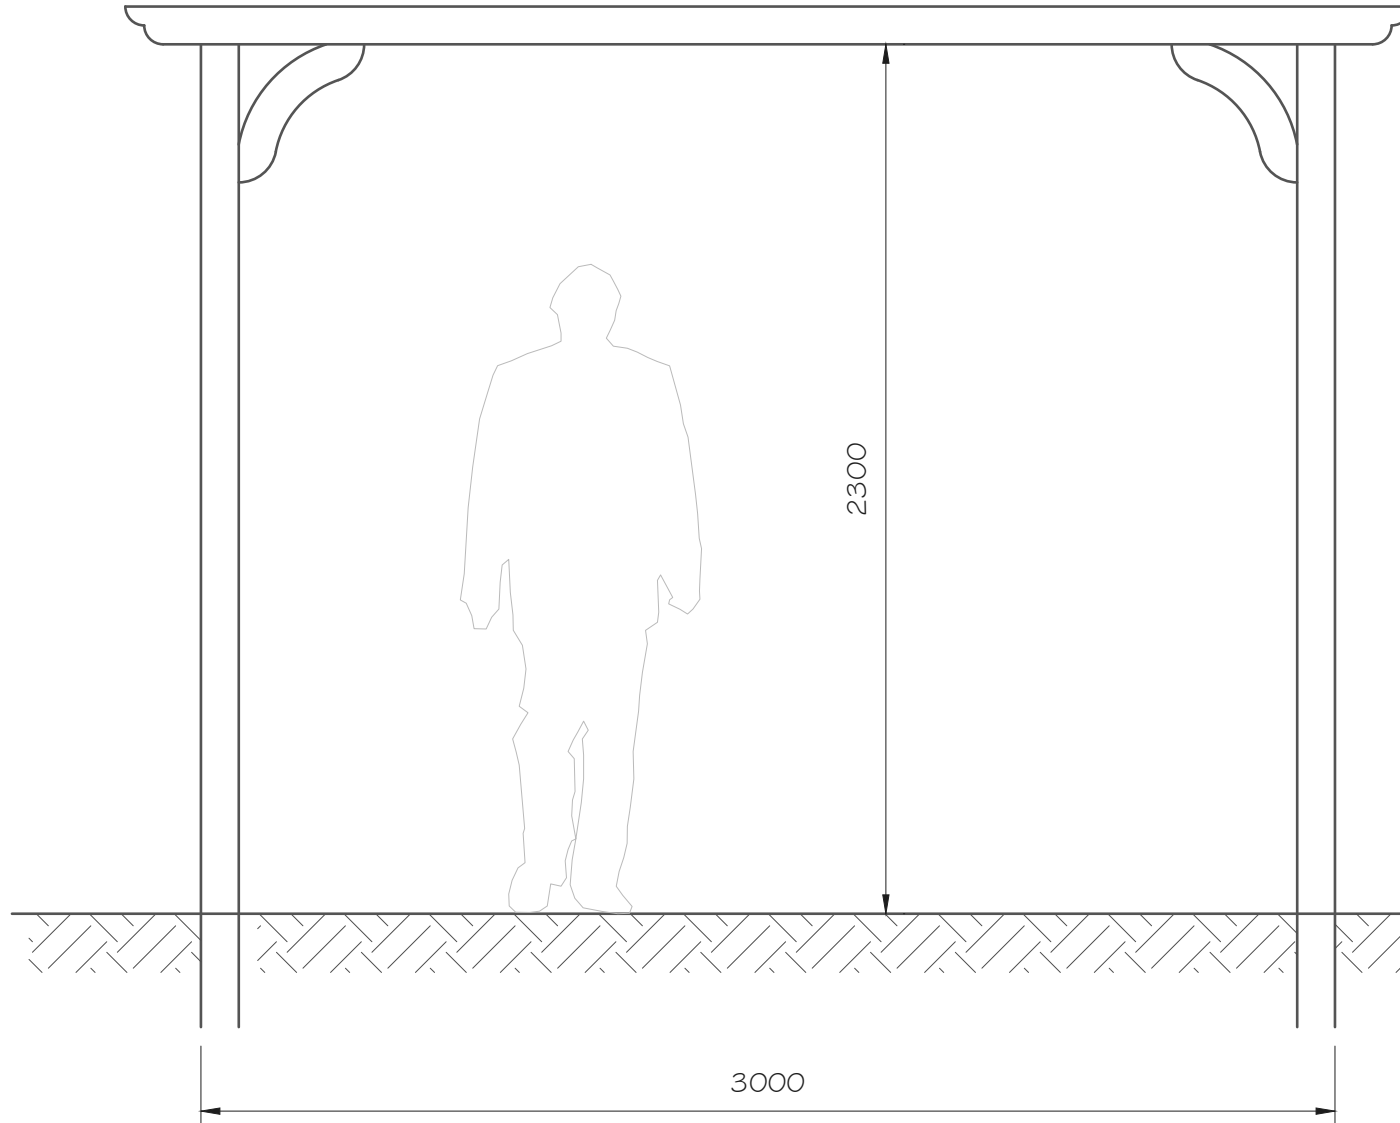

PERGOLA
Scale 1:20

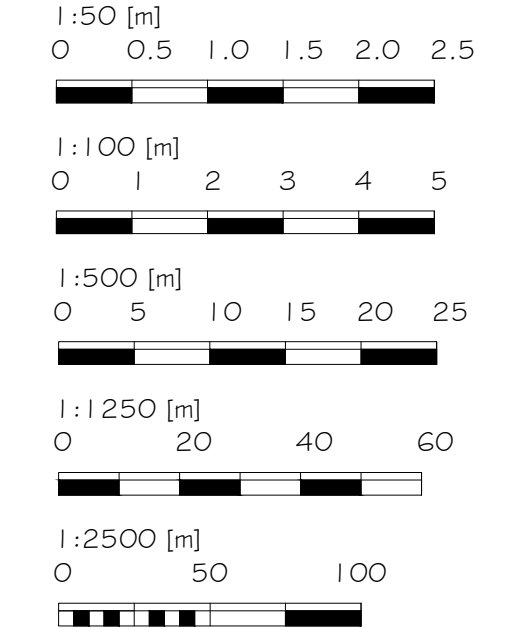

Alex Dawson www.addraughting.co.uk alex@addraughting.co.uk 01672 511412 07791 341698		 AD DRAUGHTING ARCHITECTURAL SERVICES
59 Barrow Close Marlborough Wiltshire SN8 2BE		
Client		
FIONA TURNER		
Job Title		
HOUSE AT: MEADOW VIEW, WINTERBOURNE STOKE, SALISBURY, WILTSHIRE, SP3 4SZ.		
Drawing Title		
ROOF PLAN		
Scale		
AS SHOWN		
Date	26/07/2026	Drawn AD
Drawing No.		Rev
I 600-03		D