



PROPOSED CONVERSION of 2 COTTAGES into 1 & EXTENSION
at
JACKS & RABBIT COTTAGES, WEST CRUDWELL COTTAGES,
WEST CRUDWELL, WILTS, SN16 9EF
for
DAVID COWLE

Scale: 1:50 @ A1 Drawing no: 3028/03 Date: March 2026

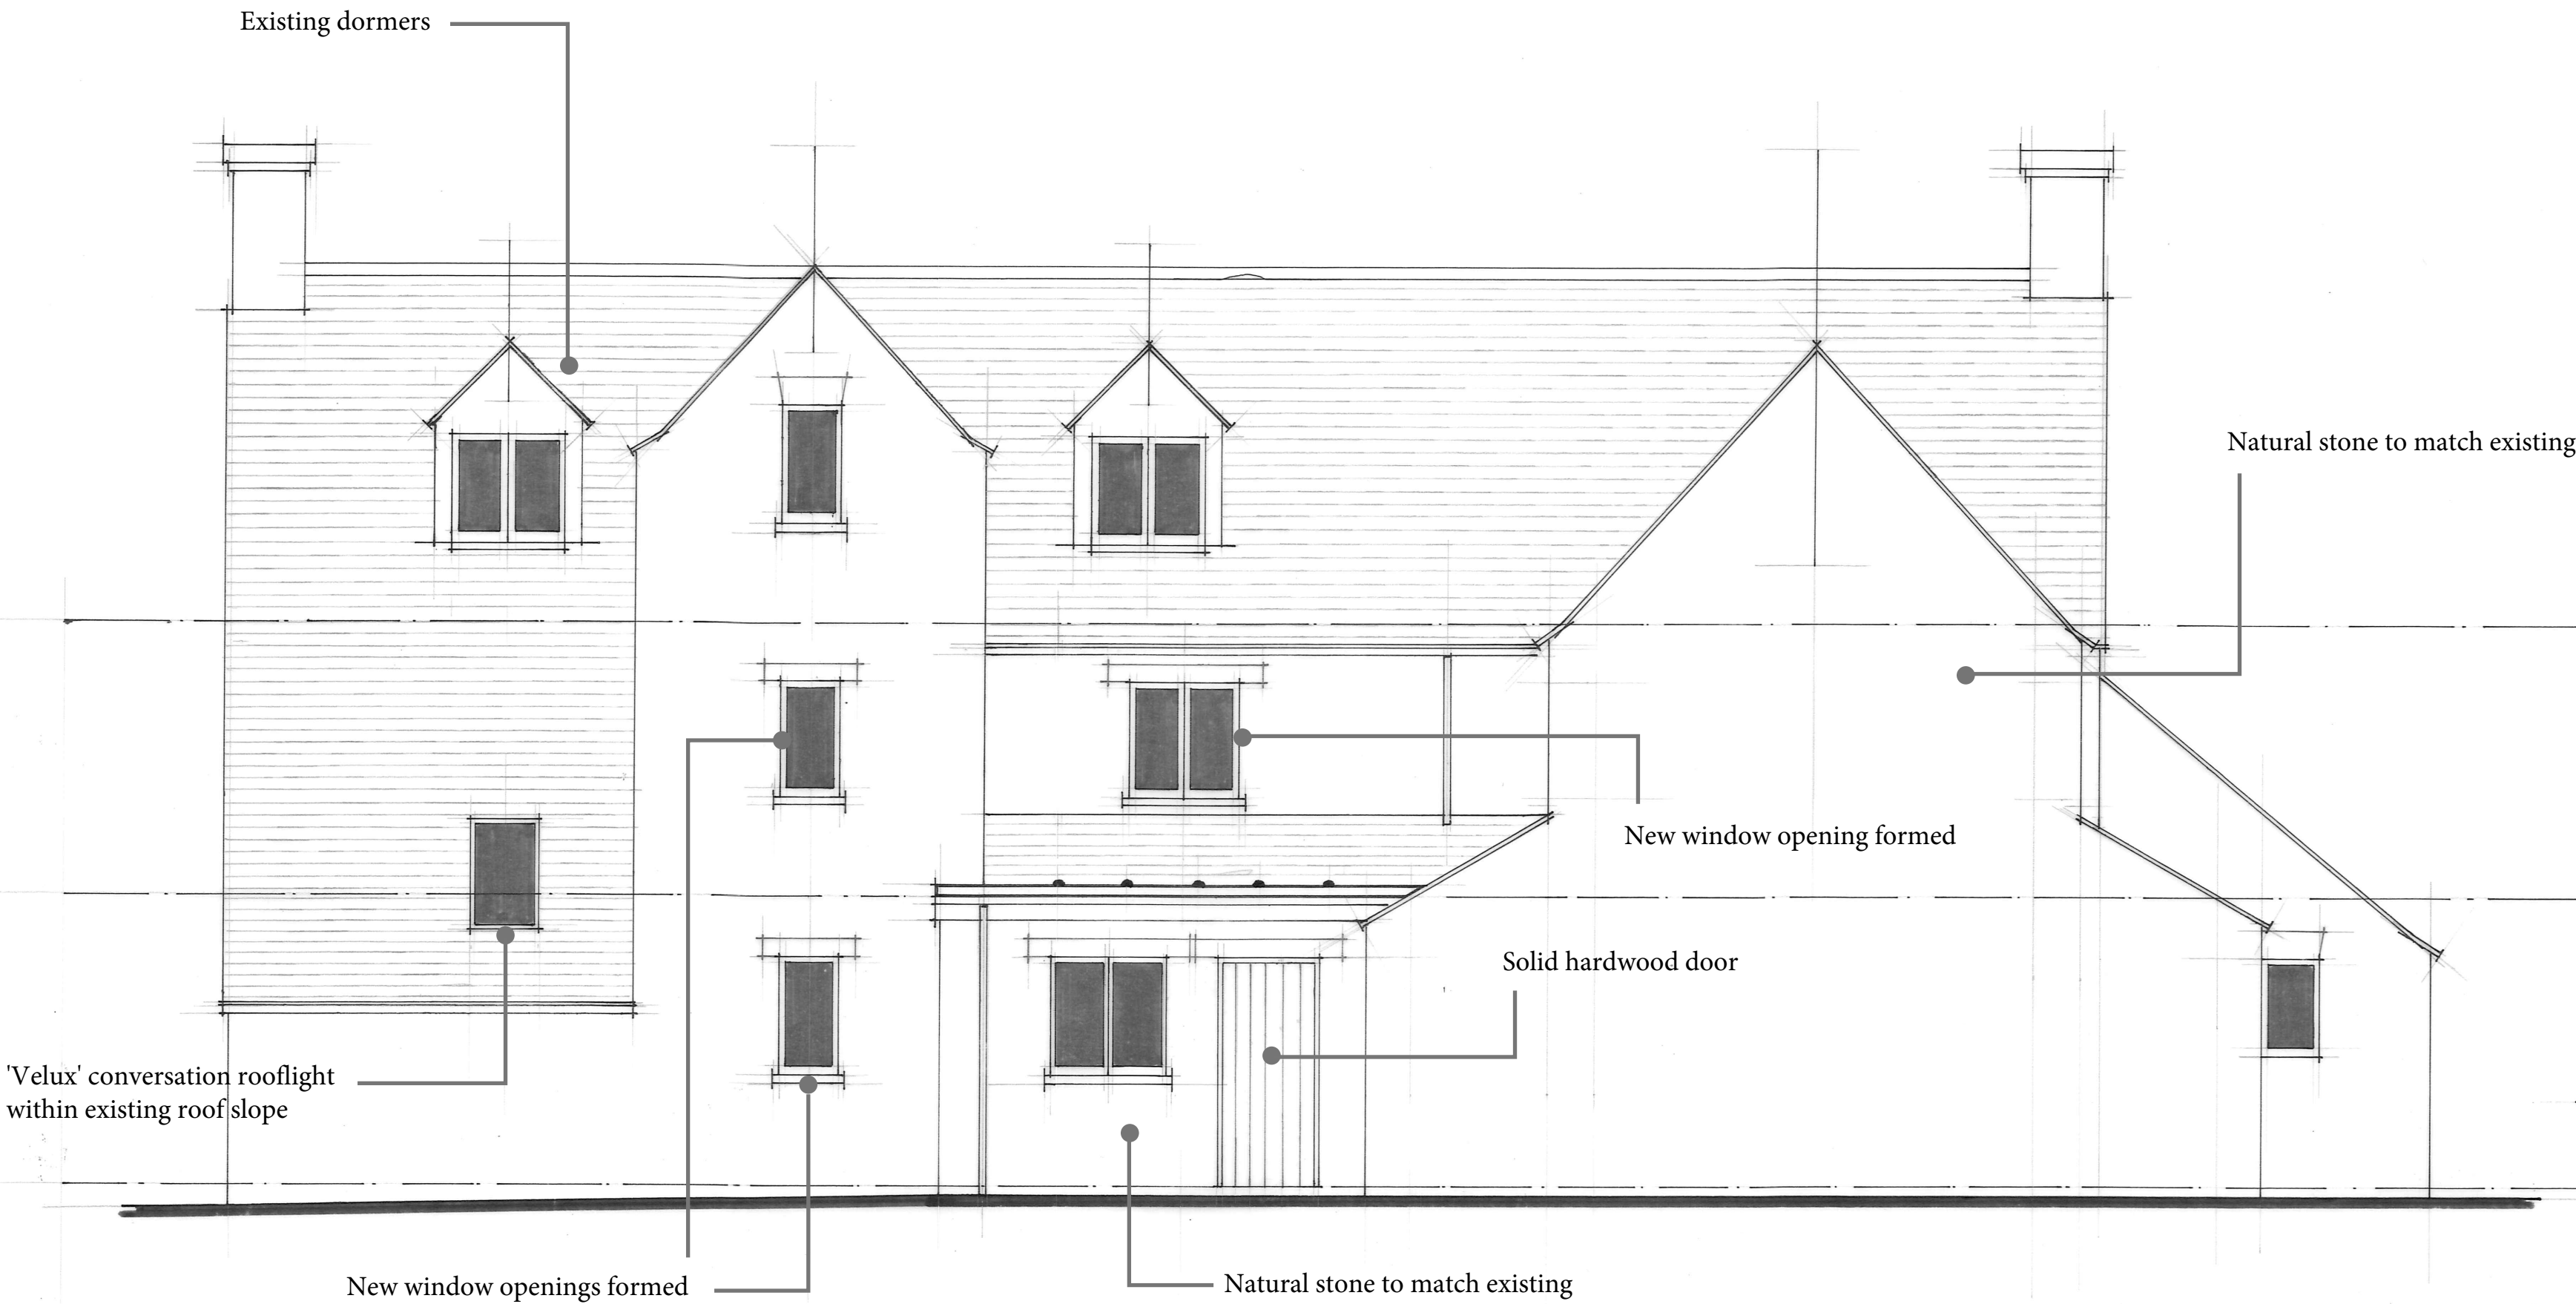

SOUTH ELEVATION

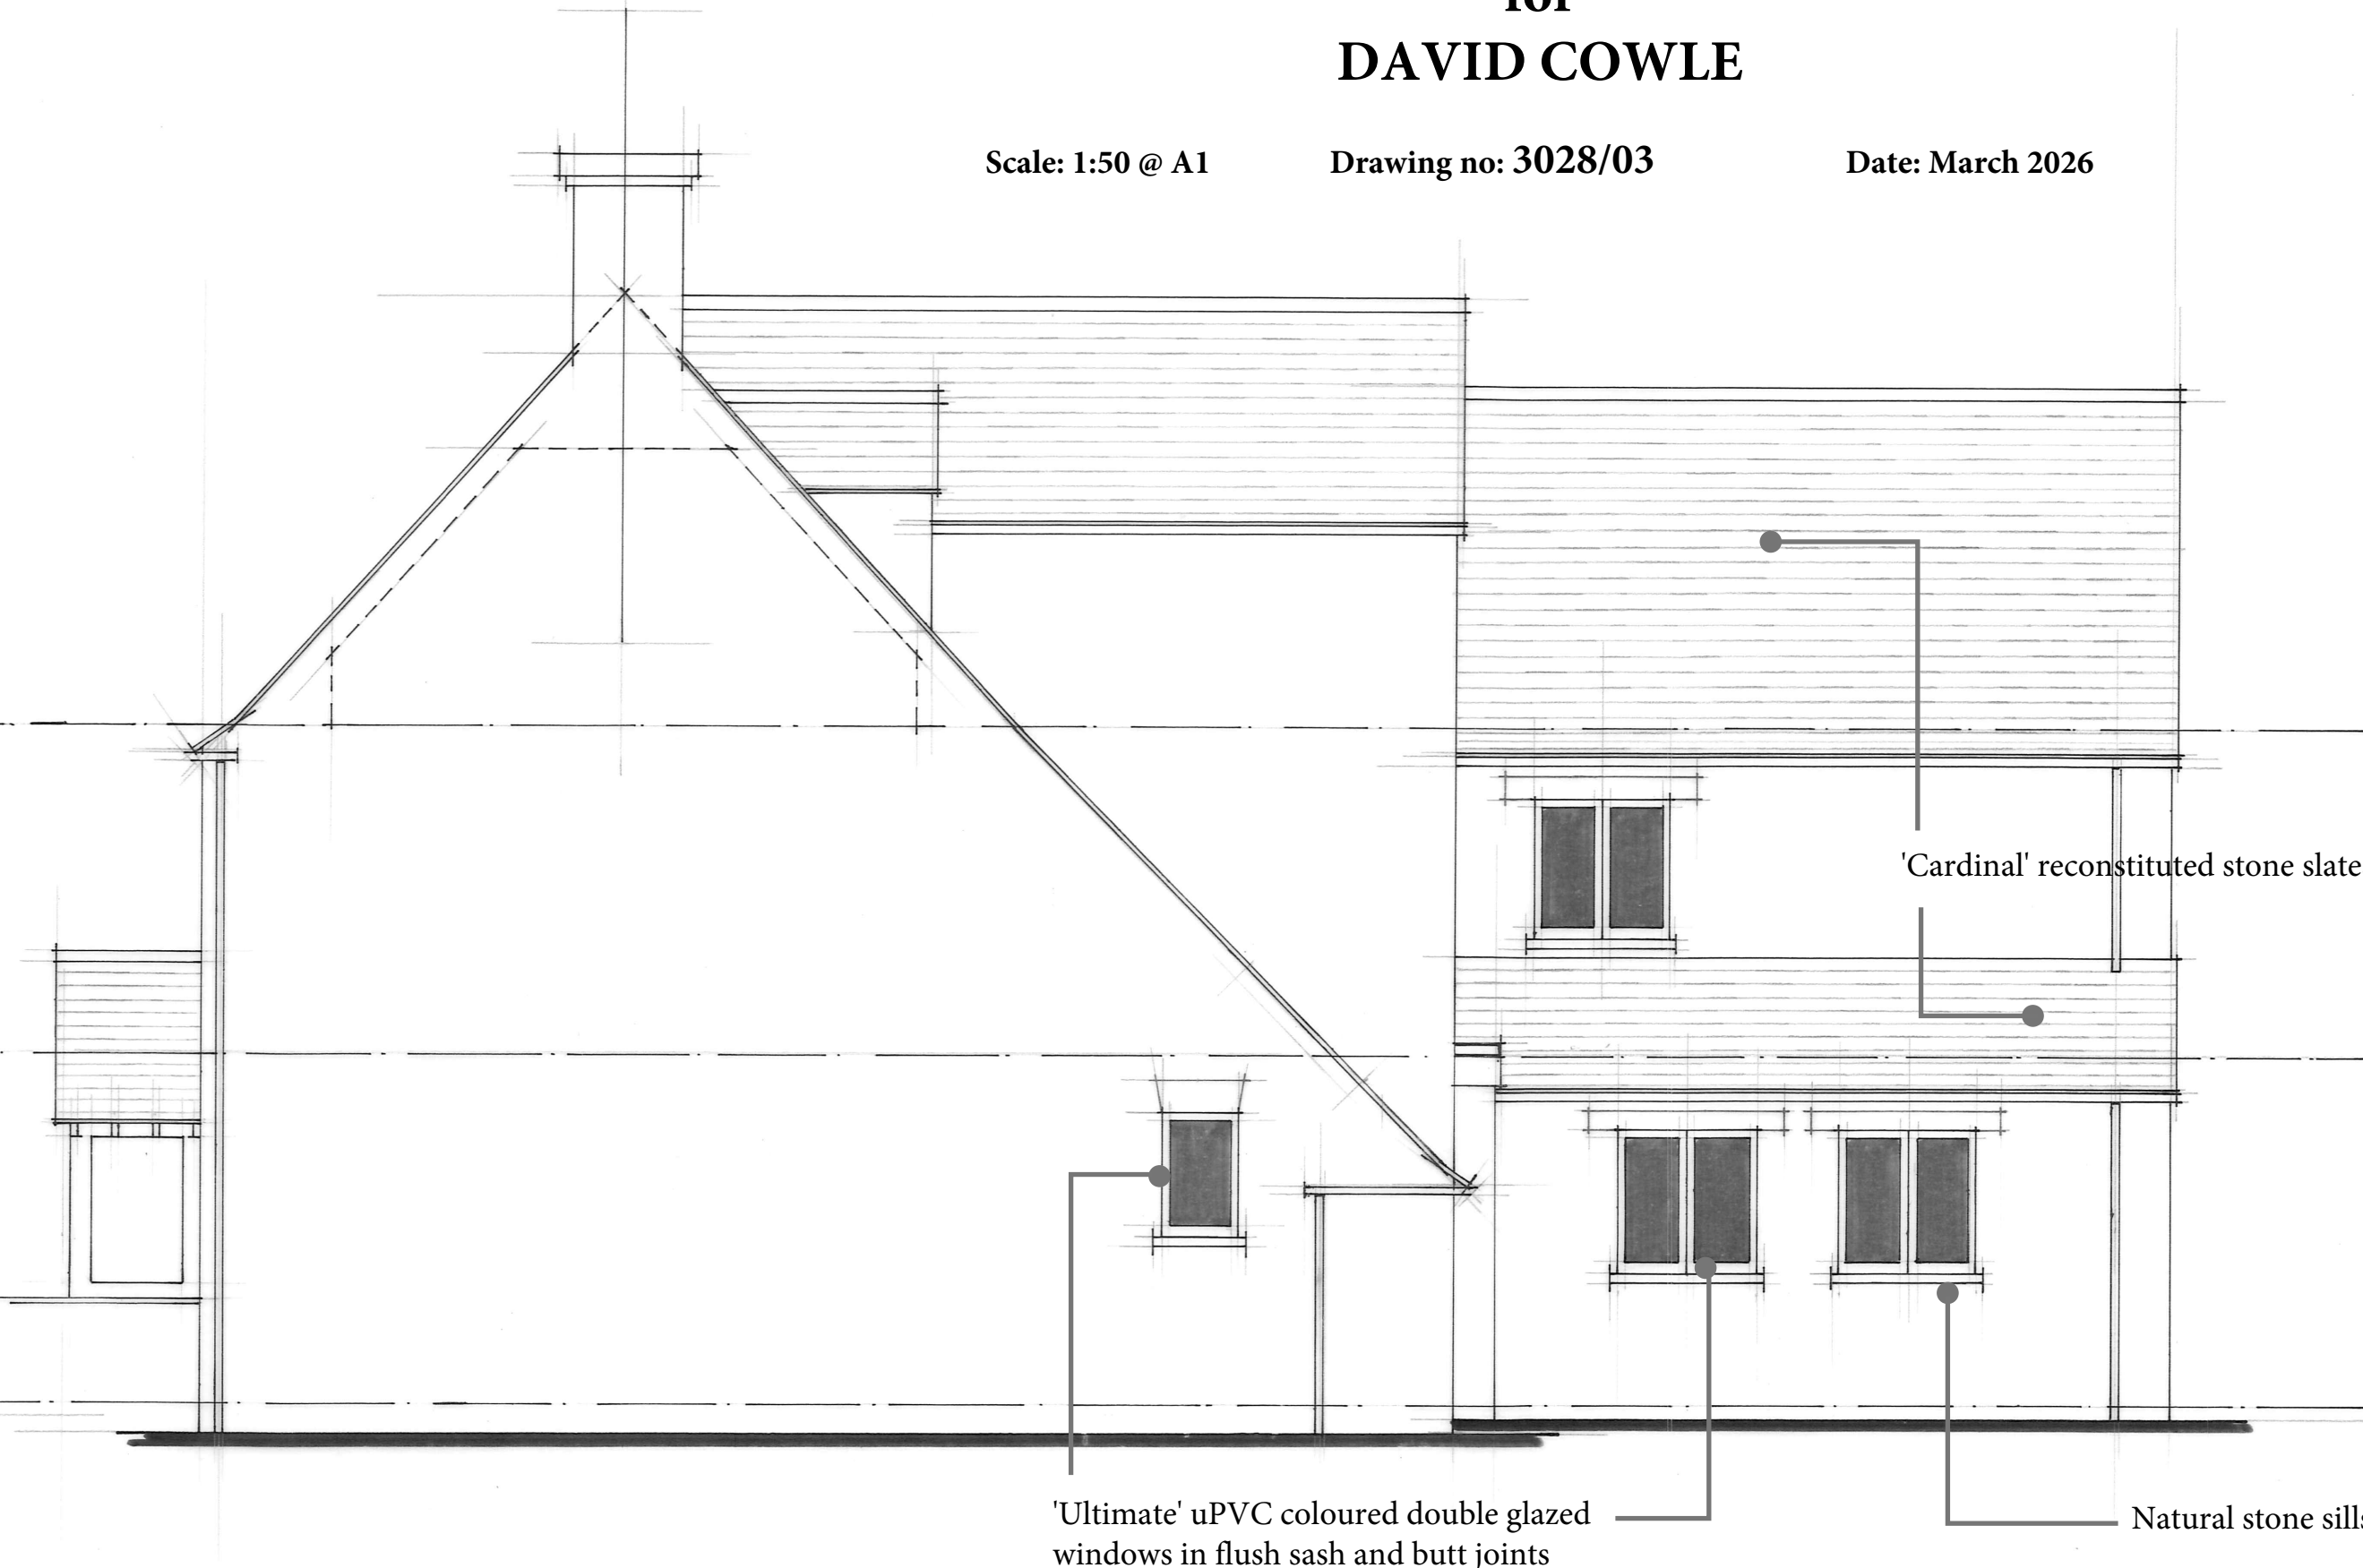

WEST ELEVATION



NORTH ELEVATION



EAST ELEVATION

PROPOSED ELEVATIONS

