



Section Existing - Scale 1:100

0 5m

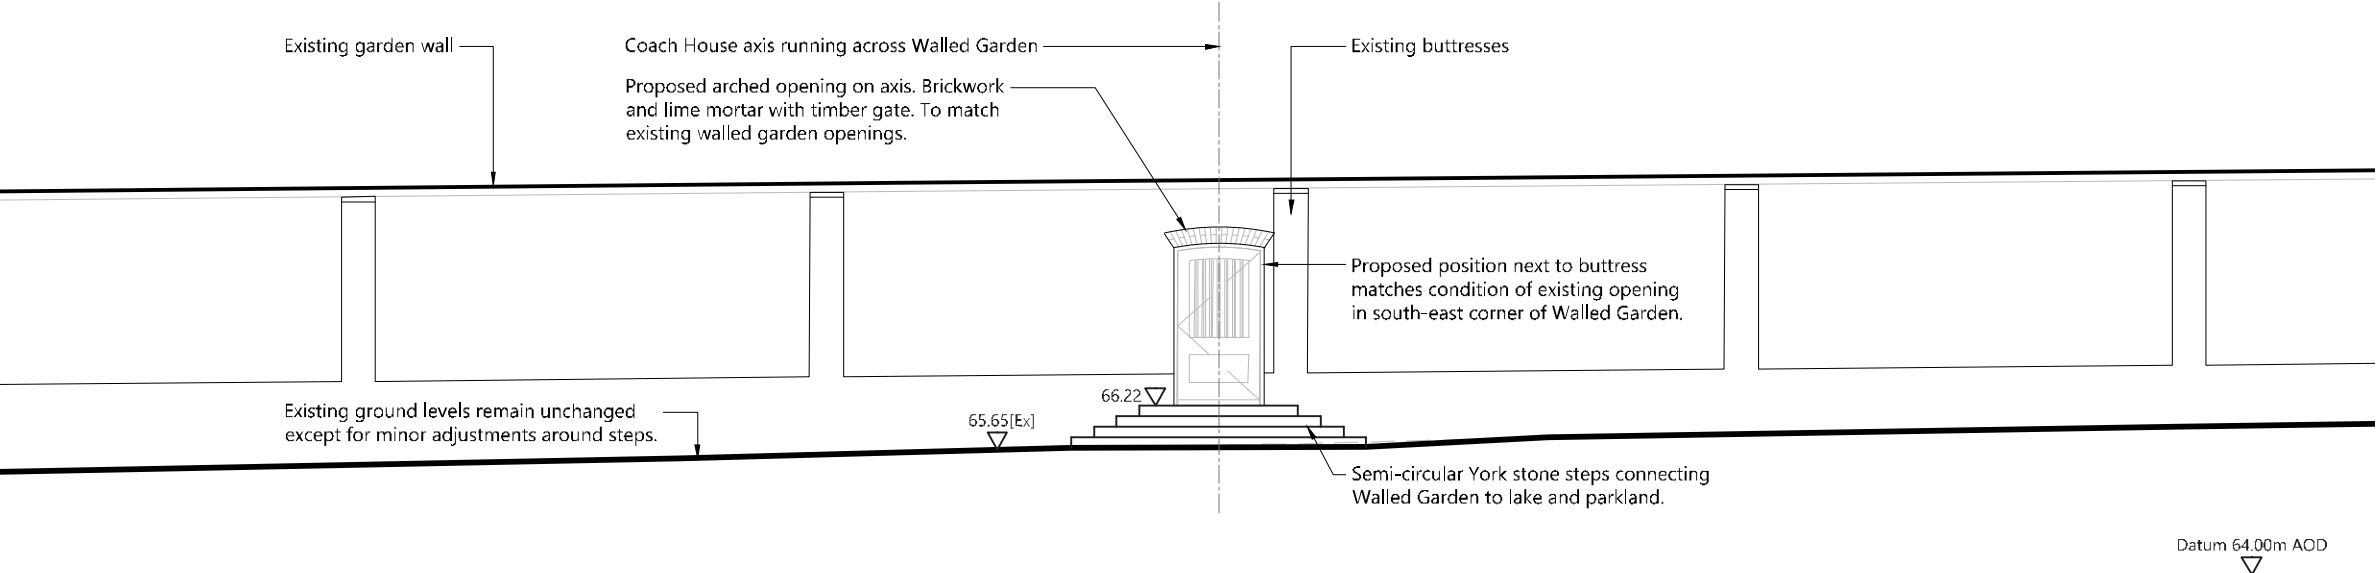

Section Proposed - Scale 1:100

0 5m

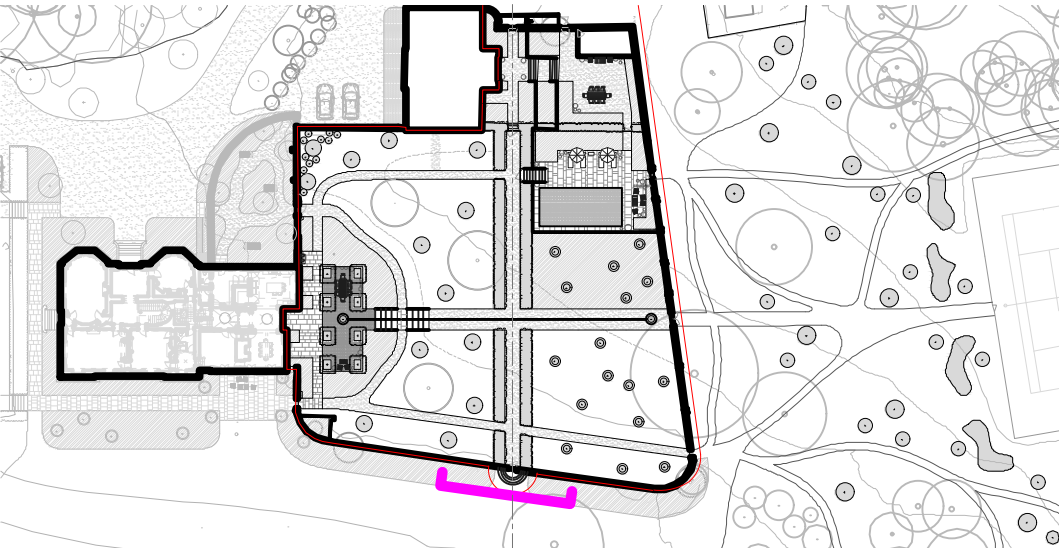

Section Location Plan - Scale 1:1000

Rev	Comment	Date
P00	First issue for planning.	20.04.2026
P01	Revised red line. Planning Issue.	05.08.2026

PROJECT:
Alderbury House

DRAWING TITLE:
**South Wall Section
Existing & Proposed**

STATUS:
Planning

DRAWING NO.	33-L-P-815
REVISION	P01
DATE	20.04.2026
SCALE	As shown at A3

Charlie Hawkes Ltd
Landscape Design

Fairhills House, Milkhouse Water
Pewsey, Wiltshire SN9 5JY

T: [REDACTED]
E: charlie@chariehawkes.co.uk