


1

E-03

EAST ELEVATION AS EXISTING

1:100

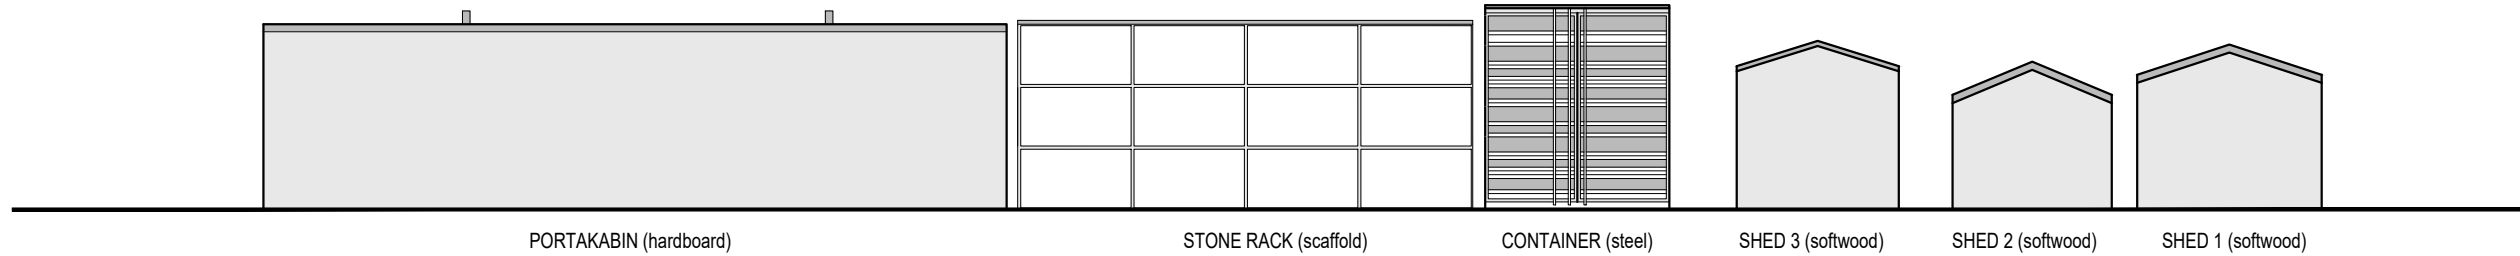


2

E-03

WEST ELEVATION AS EXISTING

1:100

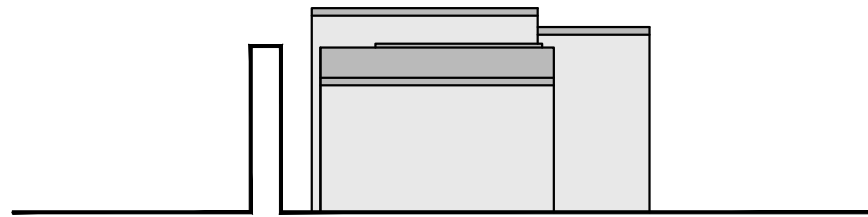


3

E-03

SOUTH ELEVATION AS EXISTING

1:100

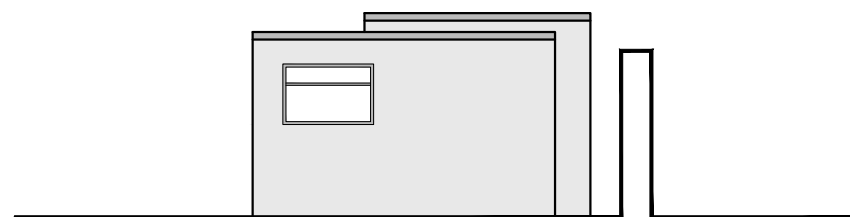

4

E-03

NORTH ELEVATION AS EXISTING

1:100

Rev	Date	Purpose of issue	By	All drawings are copyright of DHV Architects and shall not be reproduced without the consent of the designers.	 	North	Studios 12-13, 9 Bath Buildings, Bristol, BS6 5PT E info@dhva.co.uk W www.dhva.co.uk T 0117 914 8317							dittrichhudsonvasettiarchitects							
A	15/06/2026	West elevation added. Submitted for planning permission.	EM				Job Title	Jesse Window			Drg Title	Existing Storage Sheds Elevation									
						Client	Salisbury Cathedral			Scale	1:100 @ A3	Drawn	EM	Checked	IH	Job No	1207(JWS)	Drg No	E-03	Rev	A