




THIS DRAWING MUST NOT BE SCALED AND ALL DIMENSIONS ARE TO BE CHECKED ON SITE BEFORE WORK IS COMMENCED. THE DESIGN AND DRAWING ARE THE COPYRIGHT OF THE CONSULTANTS AND MUST NOT BE USED OR REPRODUCED WITHOUT THEIR PERMISSION. ANY DISCREPANCIES ARE TO BE REPORTED IMMEDIATELY TO THE CONSULTANTS. ALL INFORMATION SHOWN ON THE DRAWING IS SUBJECT TO OBTAINING THE NECESSARY STATUTORY CONSENTS.

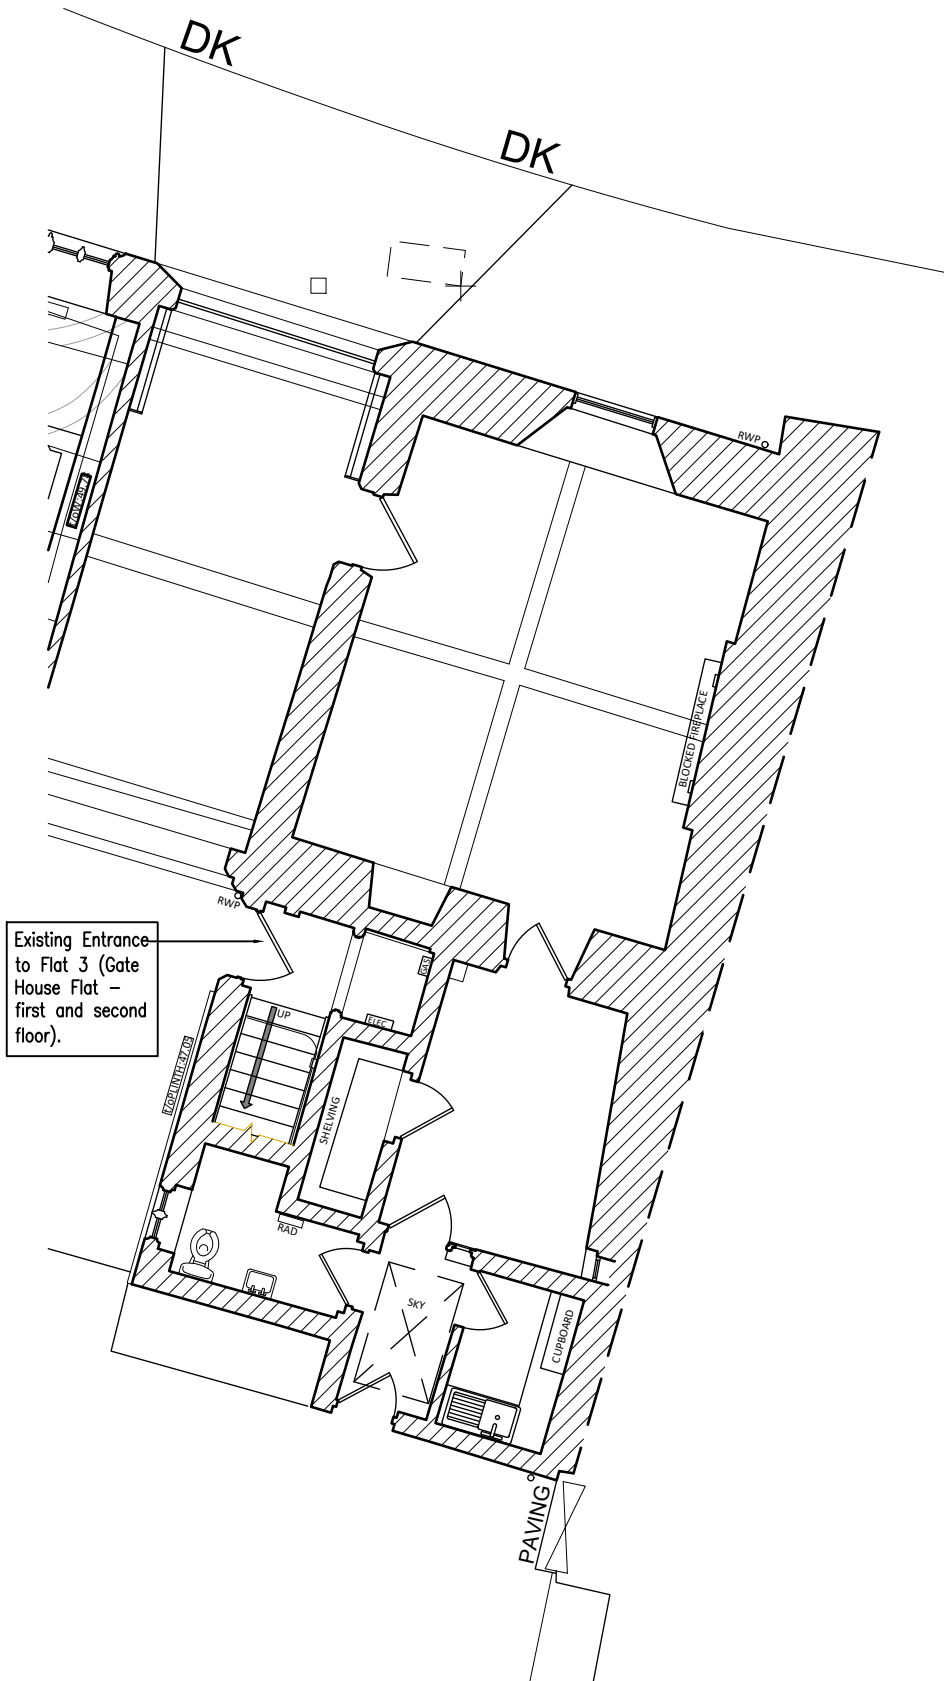

EXISTING GROUND FLOOR PLAN, GATE HOUSE, SCALE 1:100@A2.

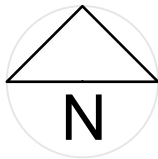

EXISTING FIRST FLOOR PLAN, GATE HOUSE FLAT (FLAT 3)  
SCALE 1:100@A2.

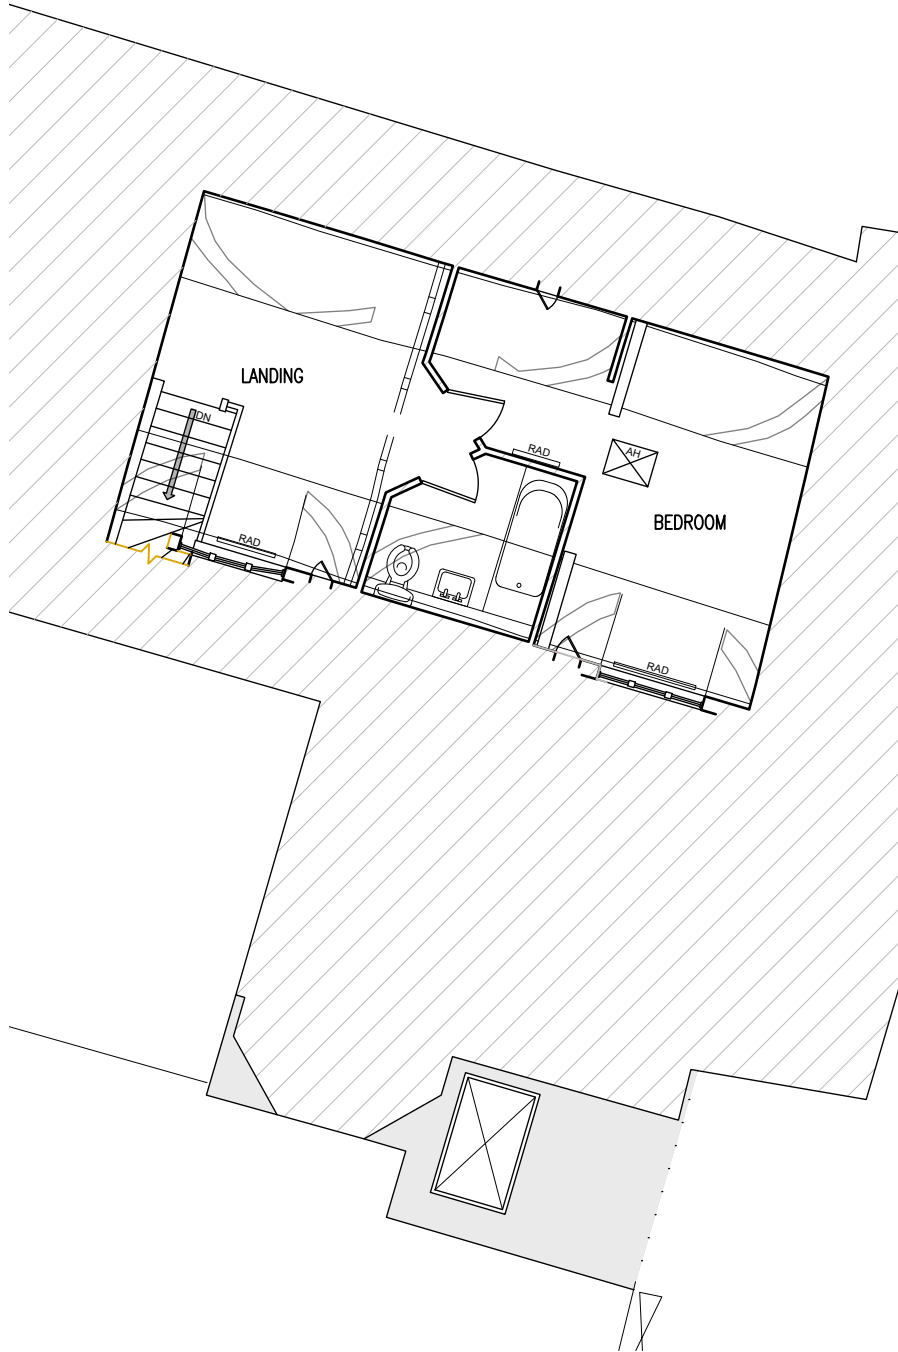

EXISTING SECOND FLOOR PLAN, GATE HOUSE (FLAT 3)  
SCALE 1:100@A2.

NOTE  
PROPOSALS RELATE TO THE FIRST FLOOR OF GATE HOUSE ONLY.  
THE EXISTING GROUND FLOOR PLAN AND SECOND FLOOR PLAN HAVE BEEN INCLUDED FOR REFERENCE/CONTEXT ONLY.



REVISIONS

PLANNING

**RADLEY  
HOUSE**  
PARTNERSHIP | CHARTERED  
ARCHITECTS

t. 01962842228  
e. architects@radleyhouse.co.uk  
w. www.radleyhouse.co.uk

20 Staple Gardens | Winchester | SO23 8SR

JOB | CHURCH HOUSE

DWG | GATE HOUSE -  
EXISTING PLANS

S | 1:100 @A2

D | AUG 26 No. | 8307\_E015