



THIS DRAWING IS COPYRIGHT
Contractor must take site sizes

Any discrepancies between the
drawing and site conditions
should be reported to the
Principal Designer

THIS DRAWING HAS BEEN
BASED
ON M. READ ON SITE
SURVEY AND PROMAP

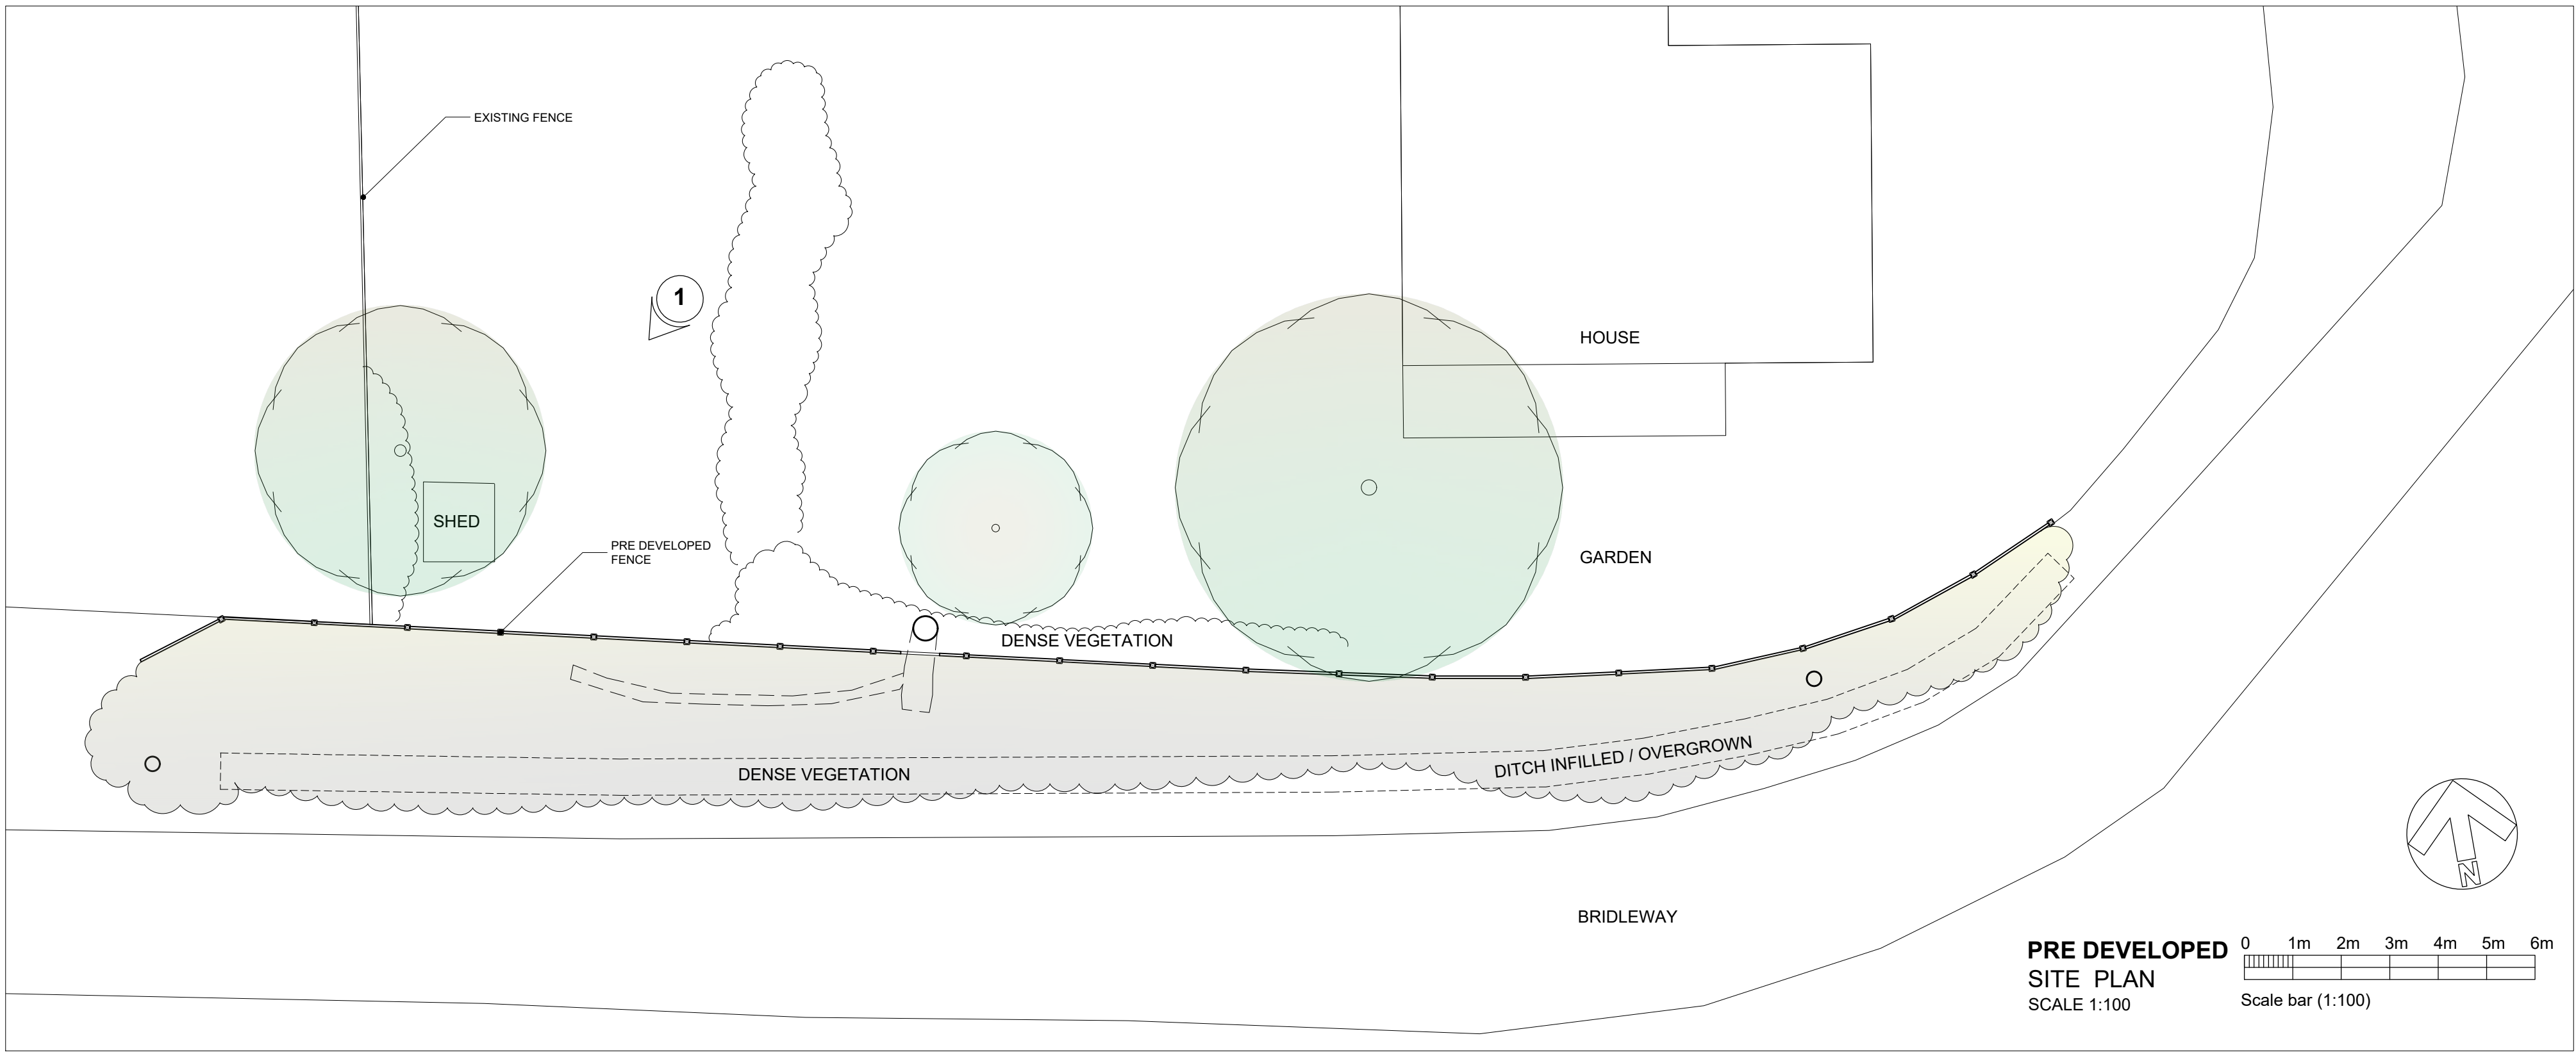




1. Pre developed
photograph taken on 06.08.2025

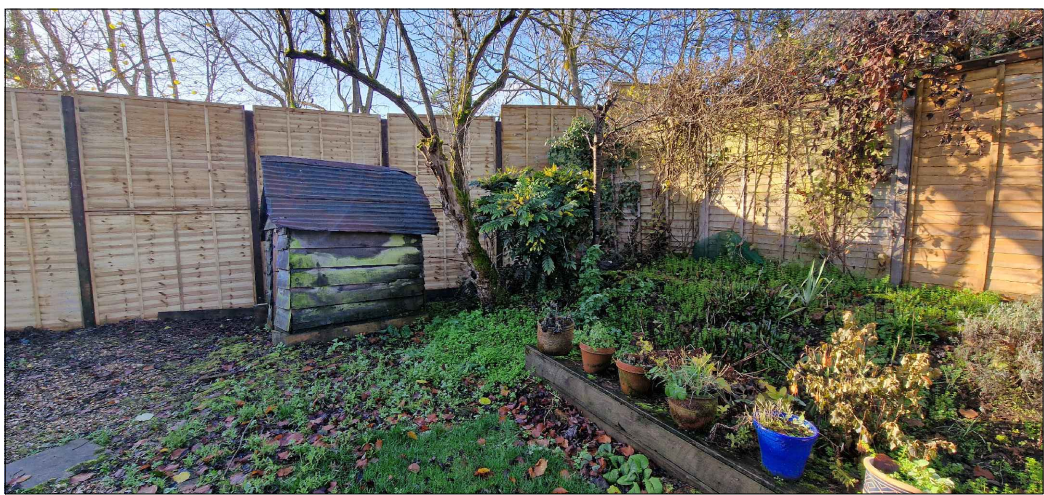


2. As developed
photograph taken on 02.12.2025



3. As developed
photograph taken on 02.12.2025

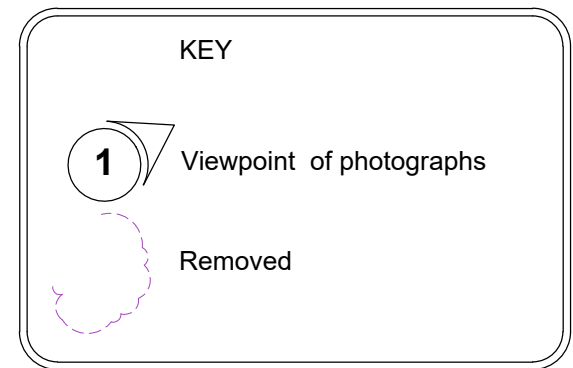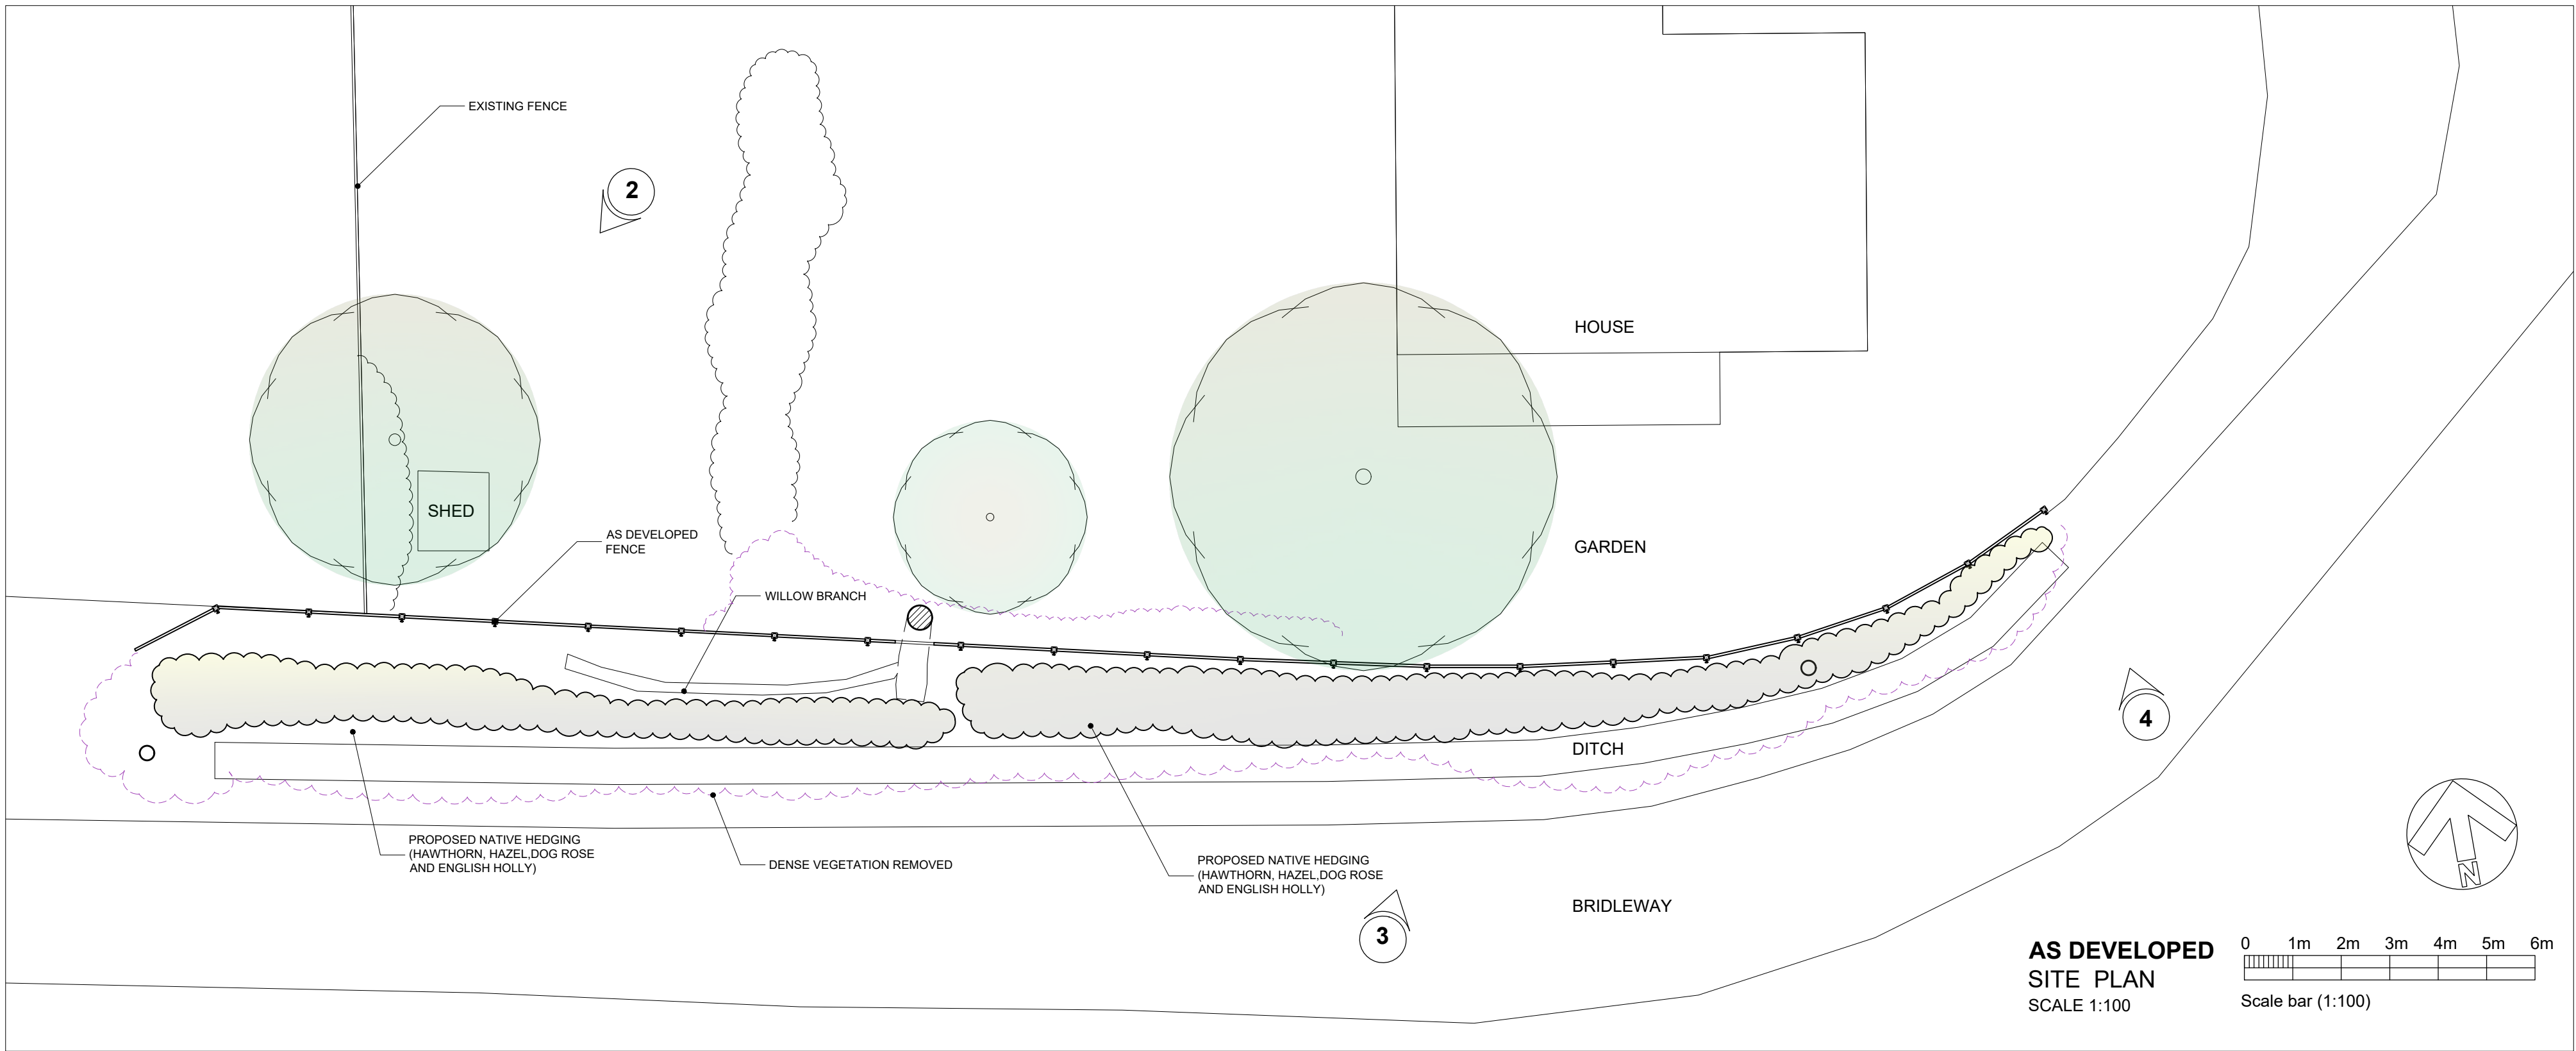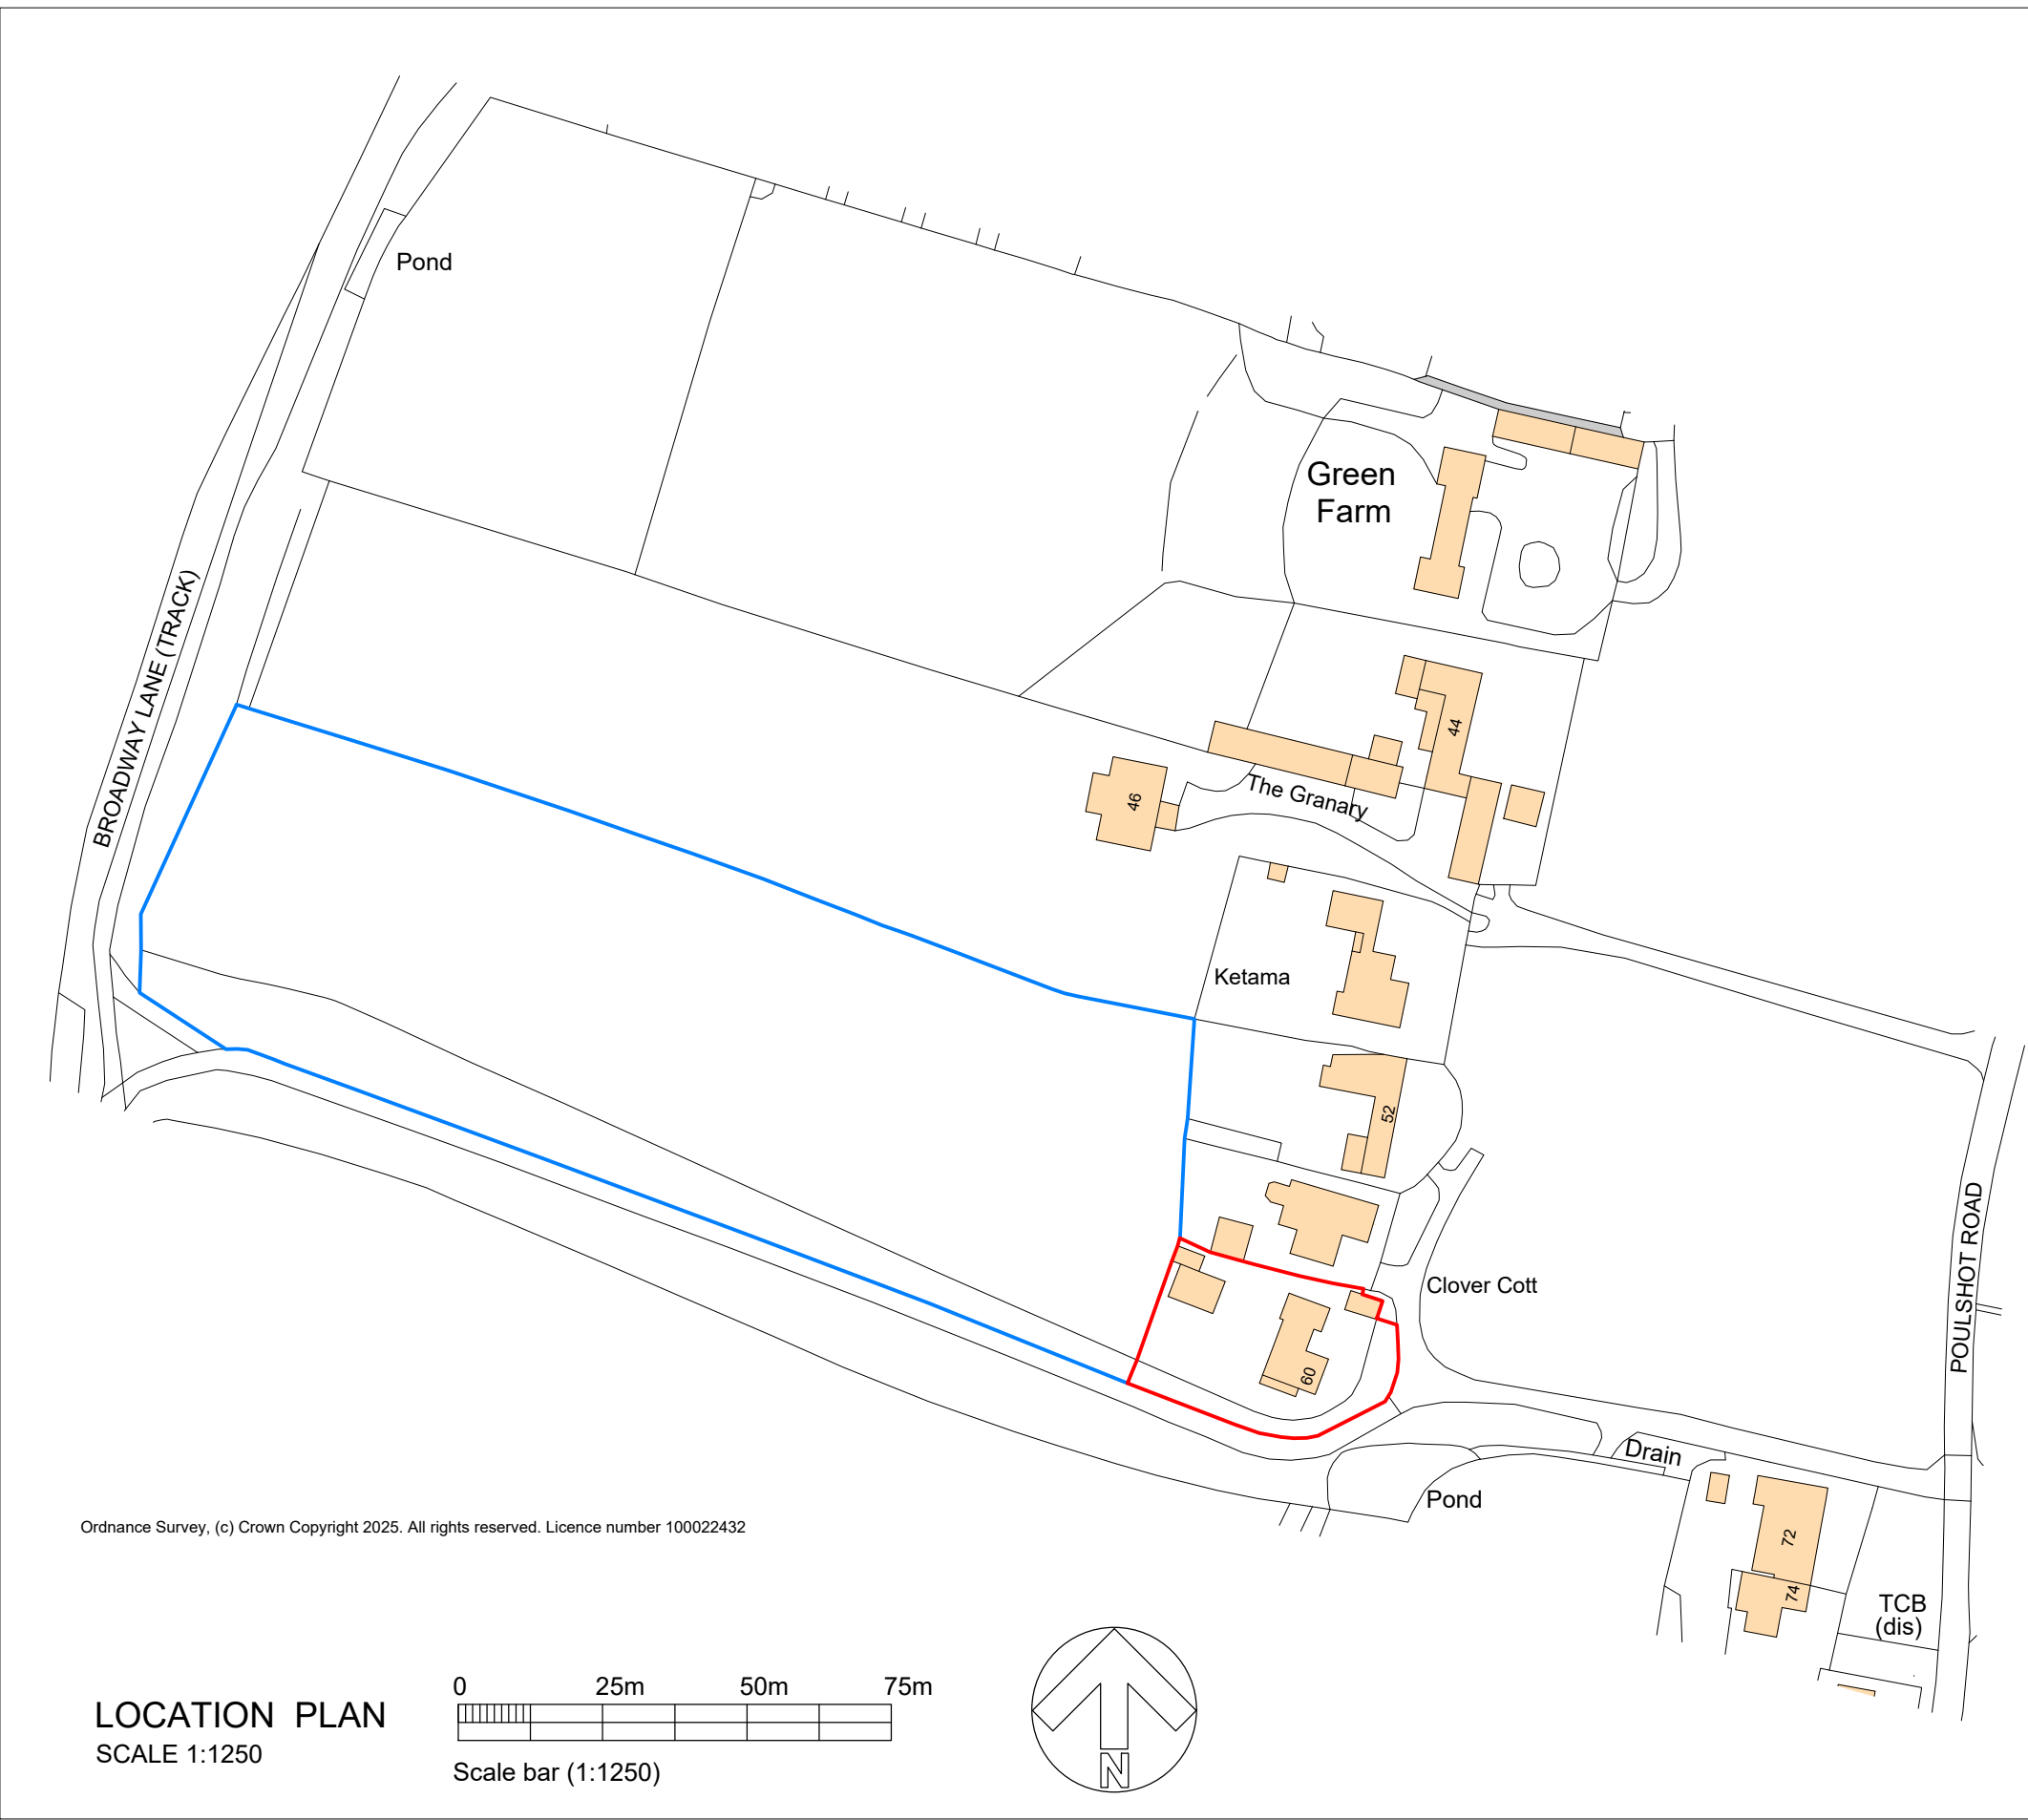

4. As developed
photograph taken in December 2025

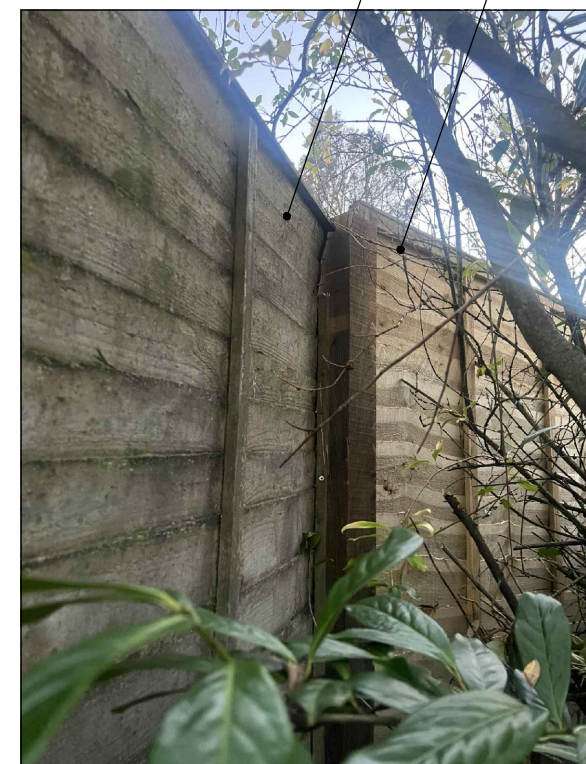

5. As developed
photograph taken in August 2026

B	06/08/26	Photo 5 shown.	EK
A	13/01/26	Planning issue.	EK
Rev.	Date		Init
CLIENT			
Mrs D. CLEVERLY			
PROJECT			
FENCE AS DEVELOPED POND COTTAGE, 60 THE GREEN, POULSHOT, DEVIZES			
DRAWING			
PRE DEVELOPED AND AS DEVELOPED SITE PLAN AND LOCATION PLAN			
DRAWN: EK	Date: 05/12/2025	Scale: as noted @ A1	
Drawing number: 4403-05	Rev. B		
DOLMAN			
ARCHITECTURAL DESIGNERS		BUILDING SURVEYORS	
COST CONSULTANTS		CDM PRINCIPAL DESIGNERS	
Sussex House Bath Road Devizes		Tel: 01380 729456 Web: www.dolmansurveyors.co.uk Email: info@dolmansurveyors.co.uk	
Wiltshire SN10 2AF			