


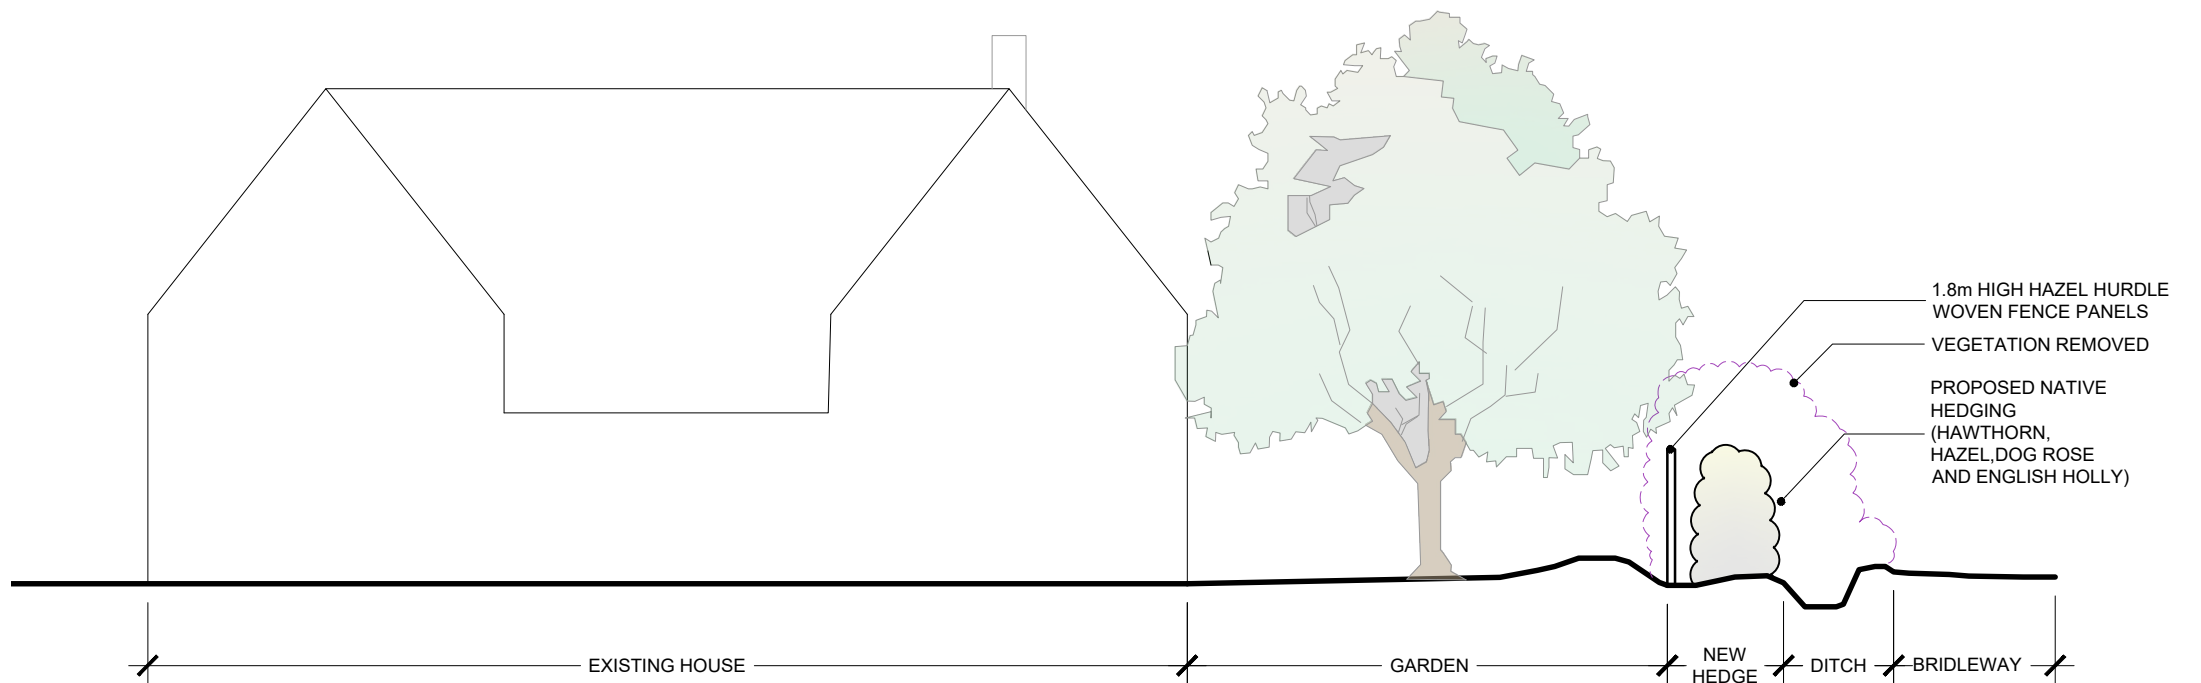


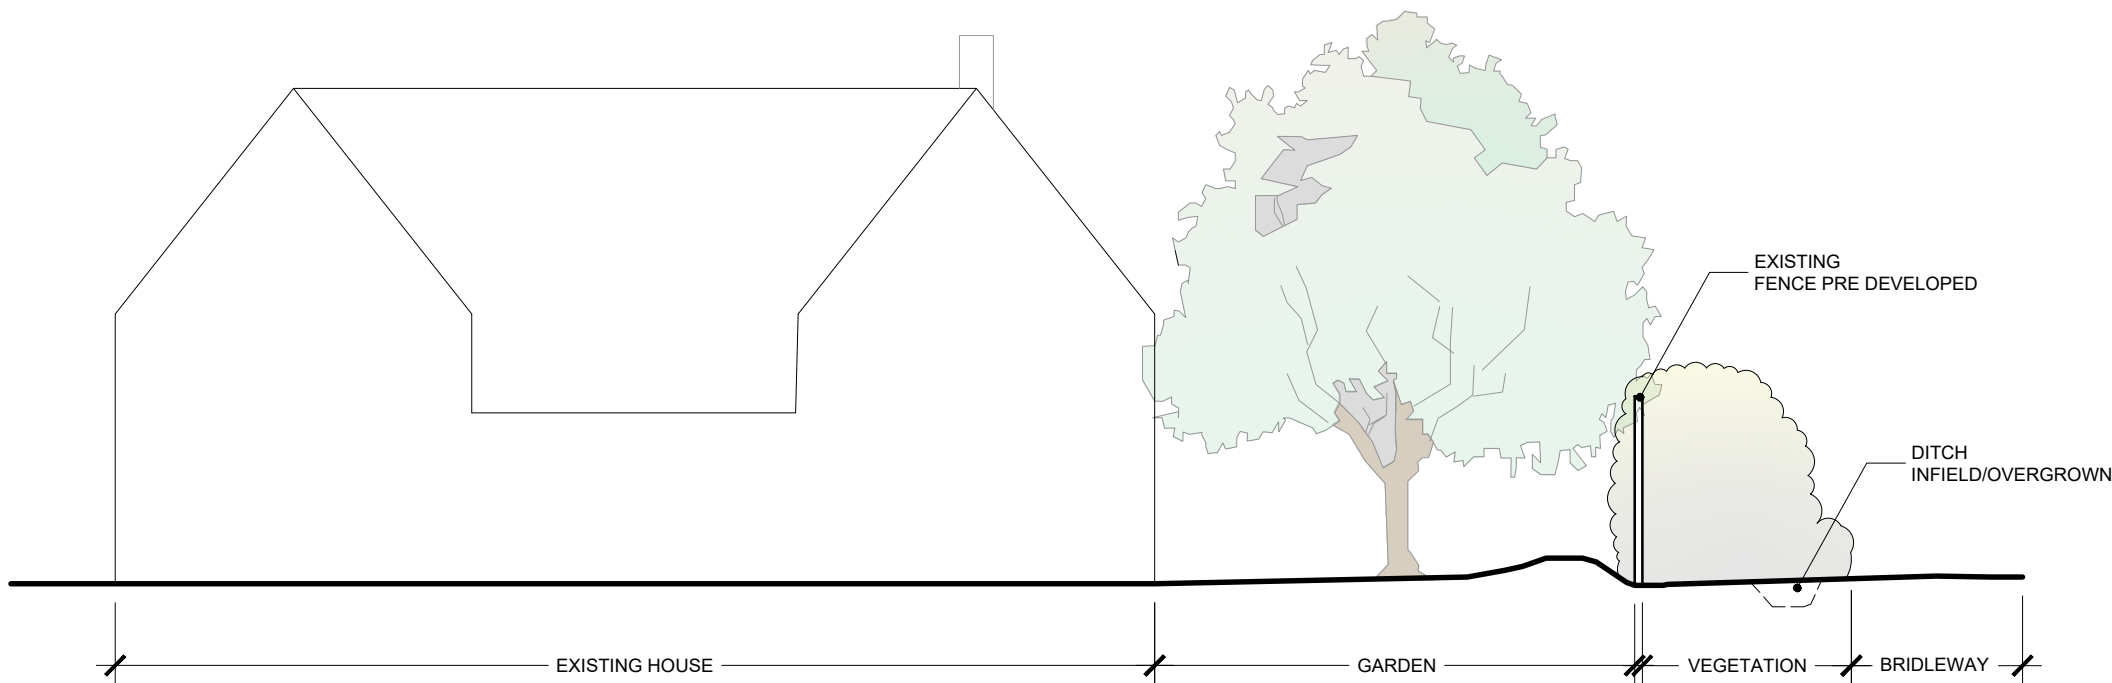

PRE DEVELOPMENT
INDICATIVE SITE SECTION
SCALE 1:100

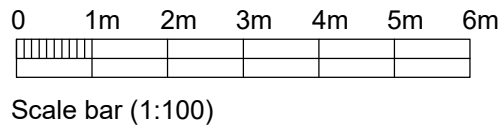


PROPOSED
INDICATIVE SITE SECTION
SCALE 1:100

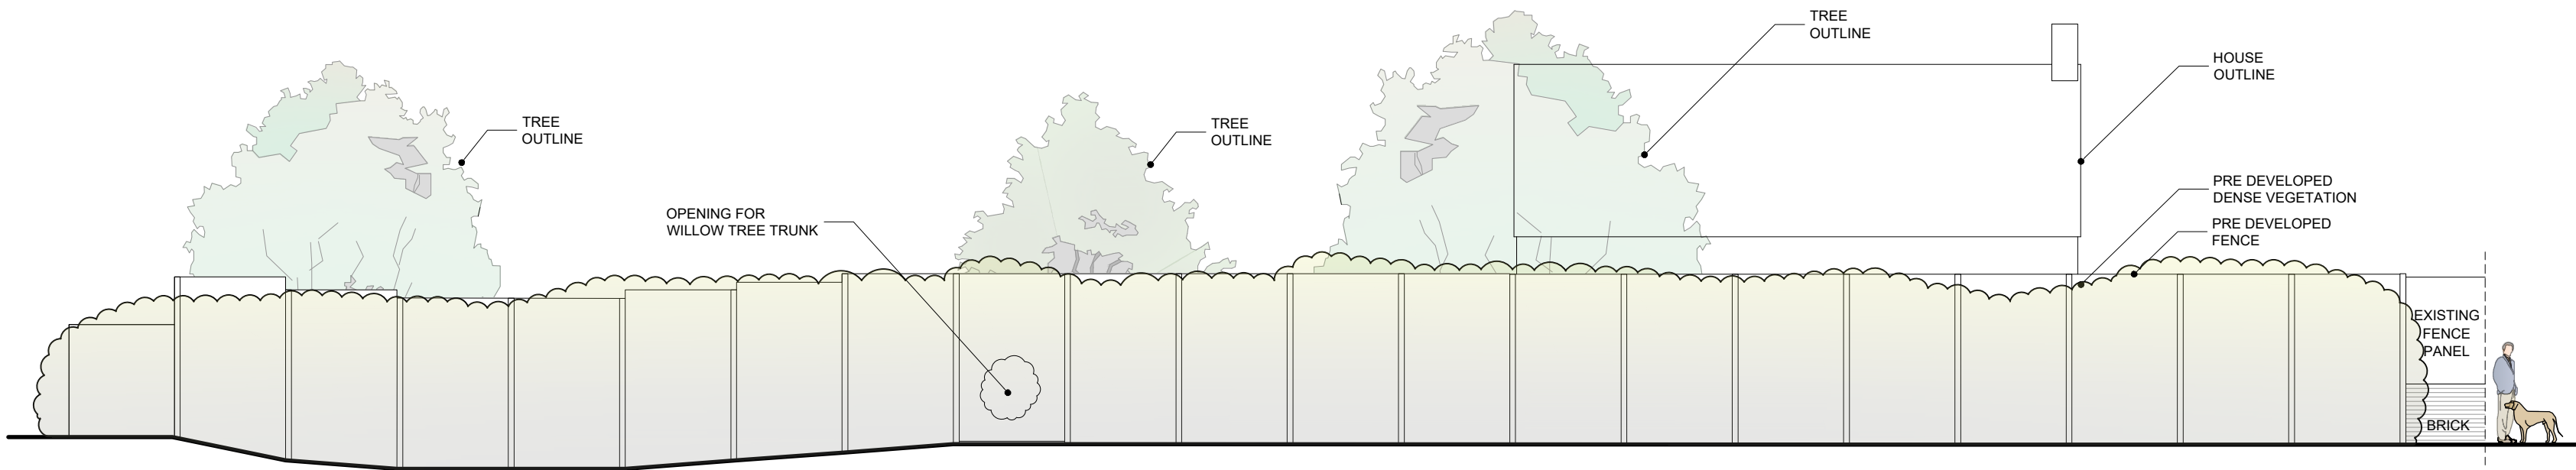


PRE DEVELOPMENT
SOUTH ELEVATION
SCALE 1:100



PROPOSED
HAZEL HURDLE WOVEN FENCE

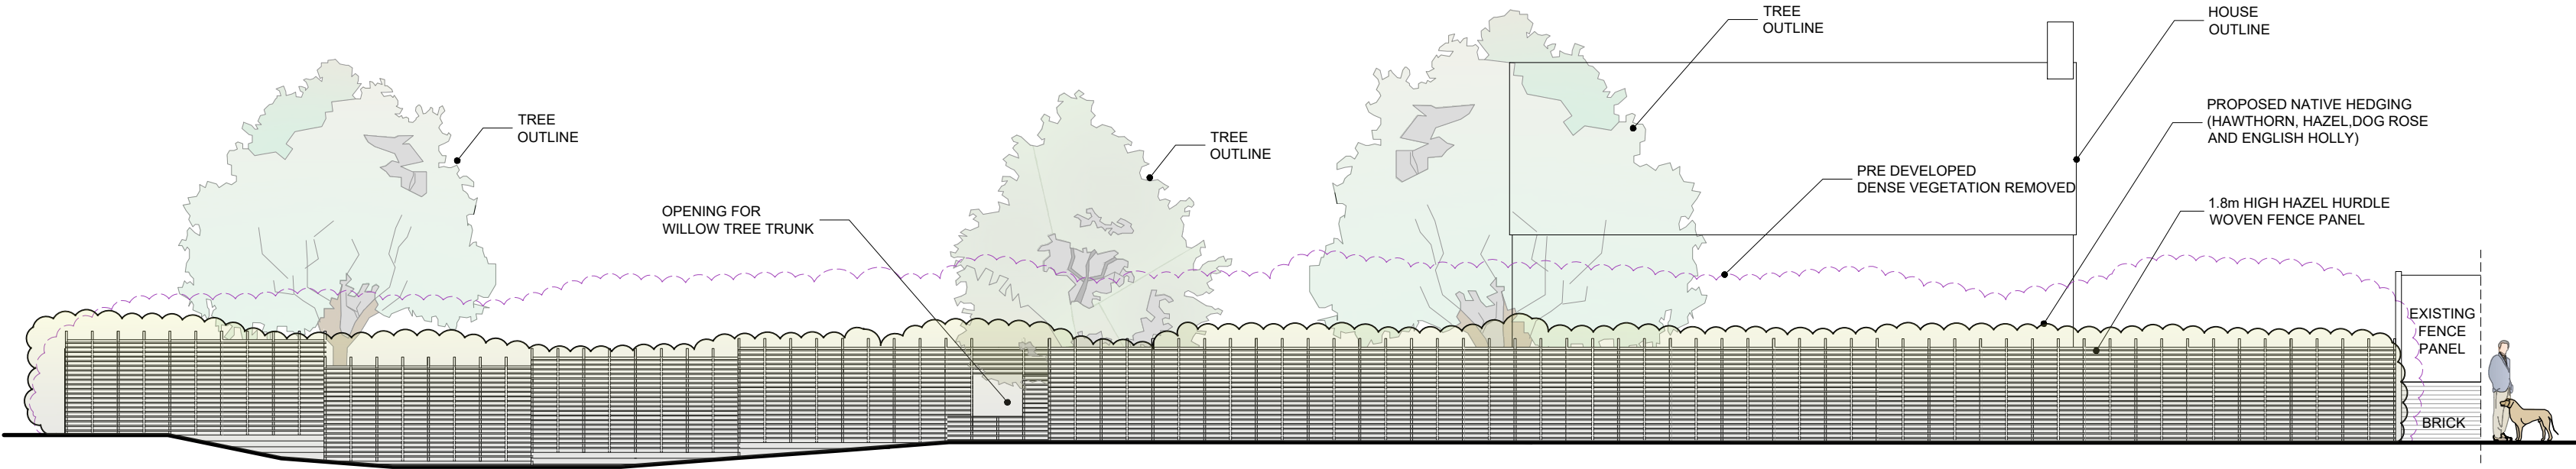

PROPOSED
SOUTH ELEVATION
SCALE 1:100

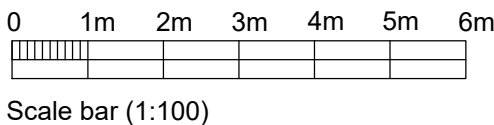

D	10/08/26	Planning issue.	EK
C	18/06/26	Opening for willow tree shown.	EK
B	20/04/26	Proposed Elevations shown.	EK
A	13/01/26	Planning issue.	EK
Rev.	Date		Init

CLIENT			Mrs D. CLEVERLY		
PROJECT			FENCE AS DEVELOPED POND COTTAGE, 60 THE GREEN, POULSHOT, DEVIZES		
DRAWING			PROPOSED AND PRE DEVELOPED ELEVATION AND INDICATIVE SECTION		
DRAWN: EK		Date: 12/12/2025		Scale: as noted @ A2	
Drawing number: 4403-06		Rev. D			
DOLMAN ARCHITECTURAL DESIGNERS BUILDING SURVEYORS COST CONSULTANTS CDM PRINCIPAL DESIGNERS Sussex House Bath Road Devizes Wiltshire SN10 2AF Tel: 01380 729456 Web: www.dolmansurveyors.co.uk Email: info@dolmansurveyors.co.uk					