

Notes:



SOUTH EAST ELEVATION




SOUTH WEST ELEVATION



NORTH EAST ELEVATION



NORTH WEST ELEVATION

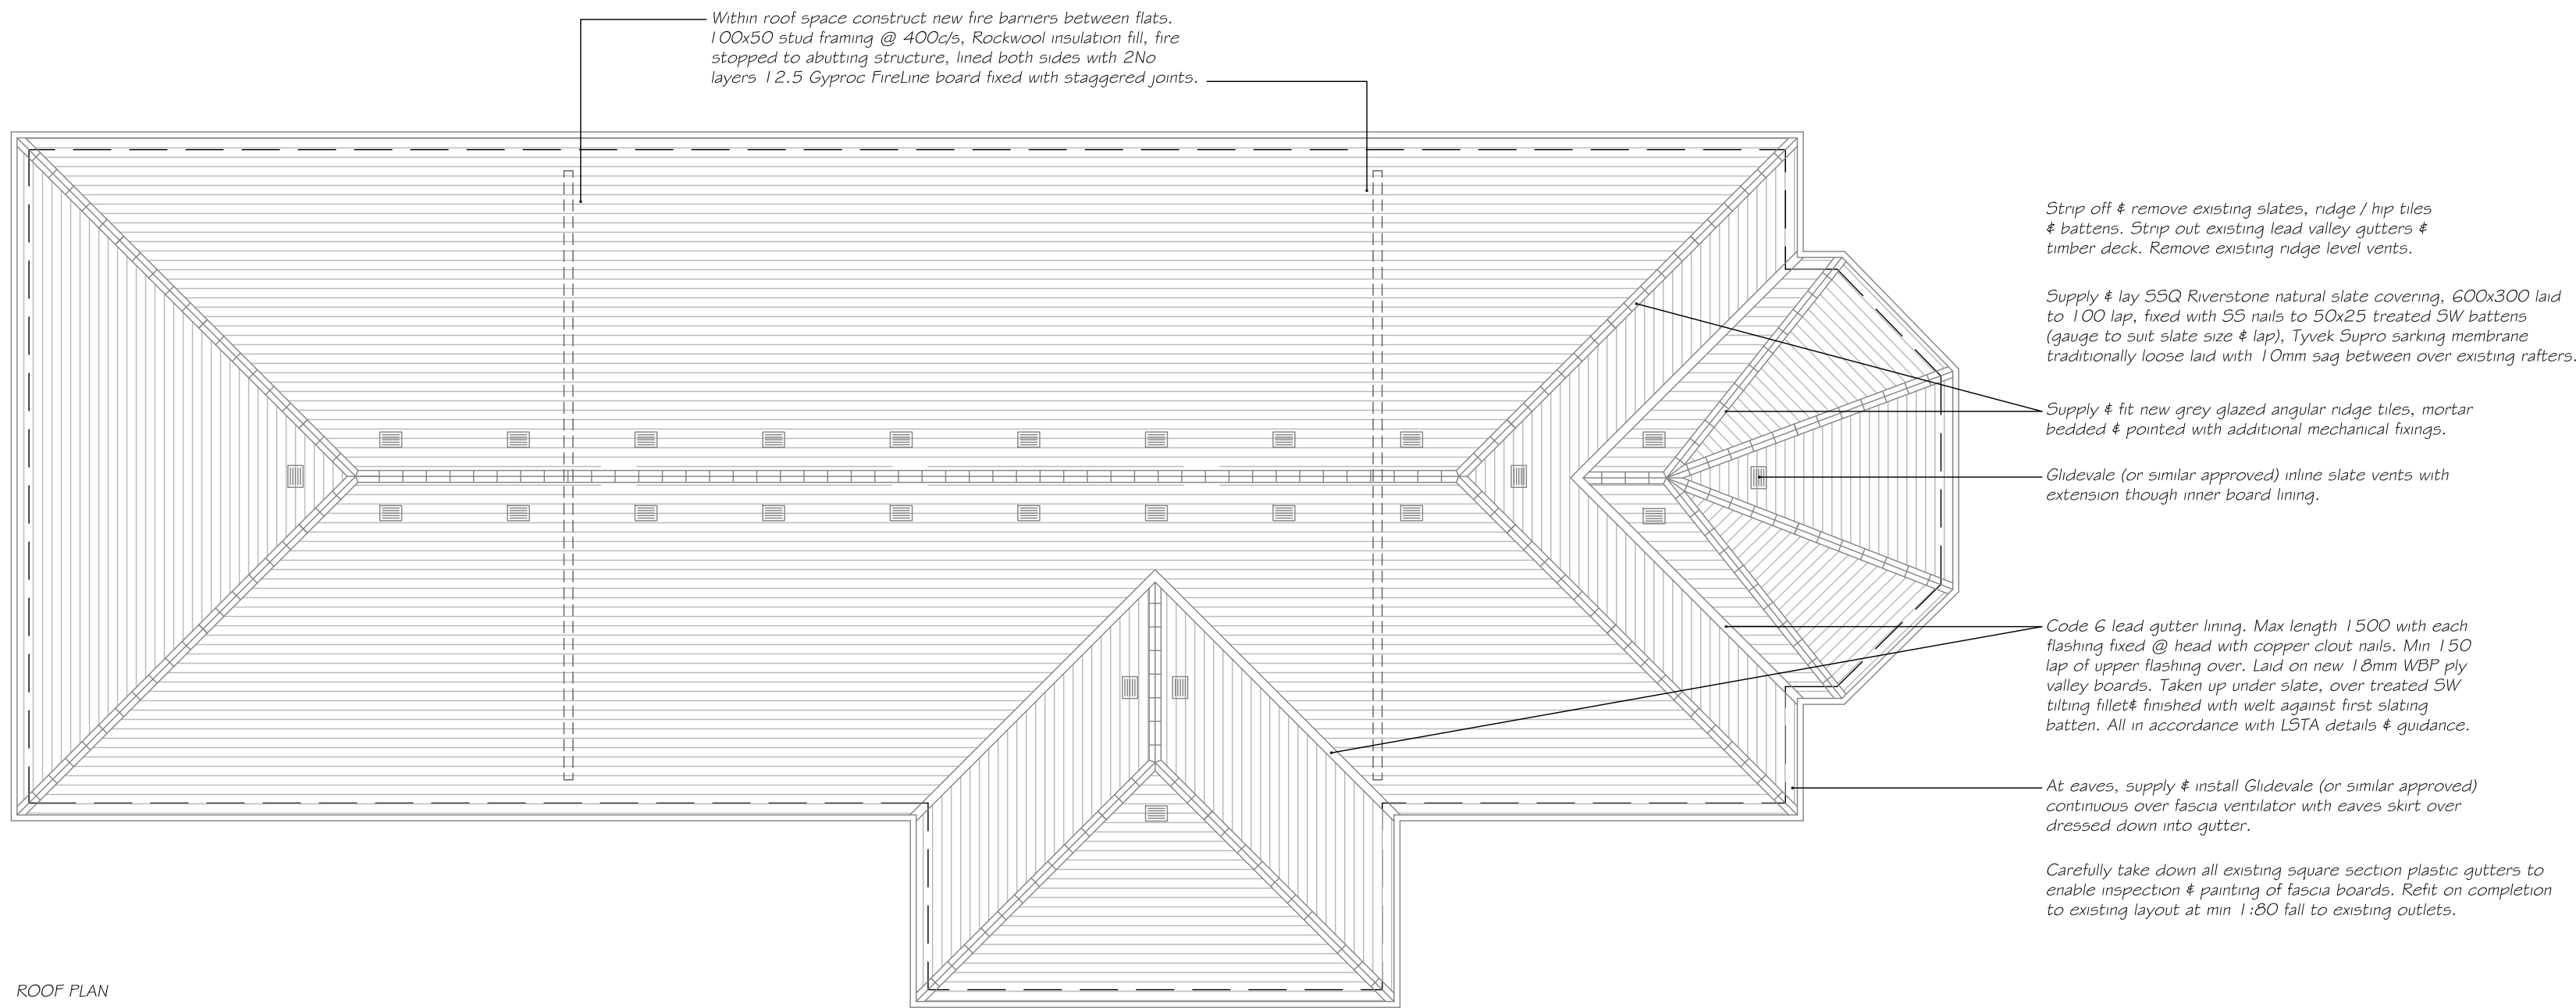

ROOF PLAN



0 1 2 3 4 5 10

No.	Date	Revision
-----	------	----------



Sterling Court,
17 Dix's Field,
Exeter,
Devon,
EX1 1QA.
Tel: 01392 455700

www.savills.co.uk

PROJECT
CEDAR HOUSE
BYRON ROAD
DEVIZES

DRAWING TITLE
ROOF PLAN & ELEVATIONS AS PROPOSED

CLIENT
ASTER GROUP

Dwg. No. 740293/03 File No. 740293

Scale 1:100 @ A1 1:200 @ A3

Controlled by AW Designed by AW

Drawn by TC Checked by AW

Date MAR 26 Office EXETER

© This drawing is the copyright of Savills.
Crown Copyright Reserved O.S. LICENCE No. 100024244. This plan is
based upon the Ordnance Survey Map with the sanction of the Controller
of Her Majesty's Stationary Office.