


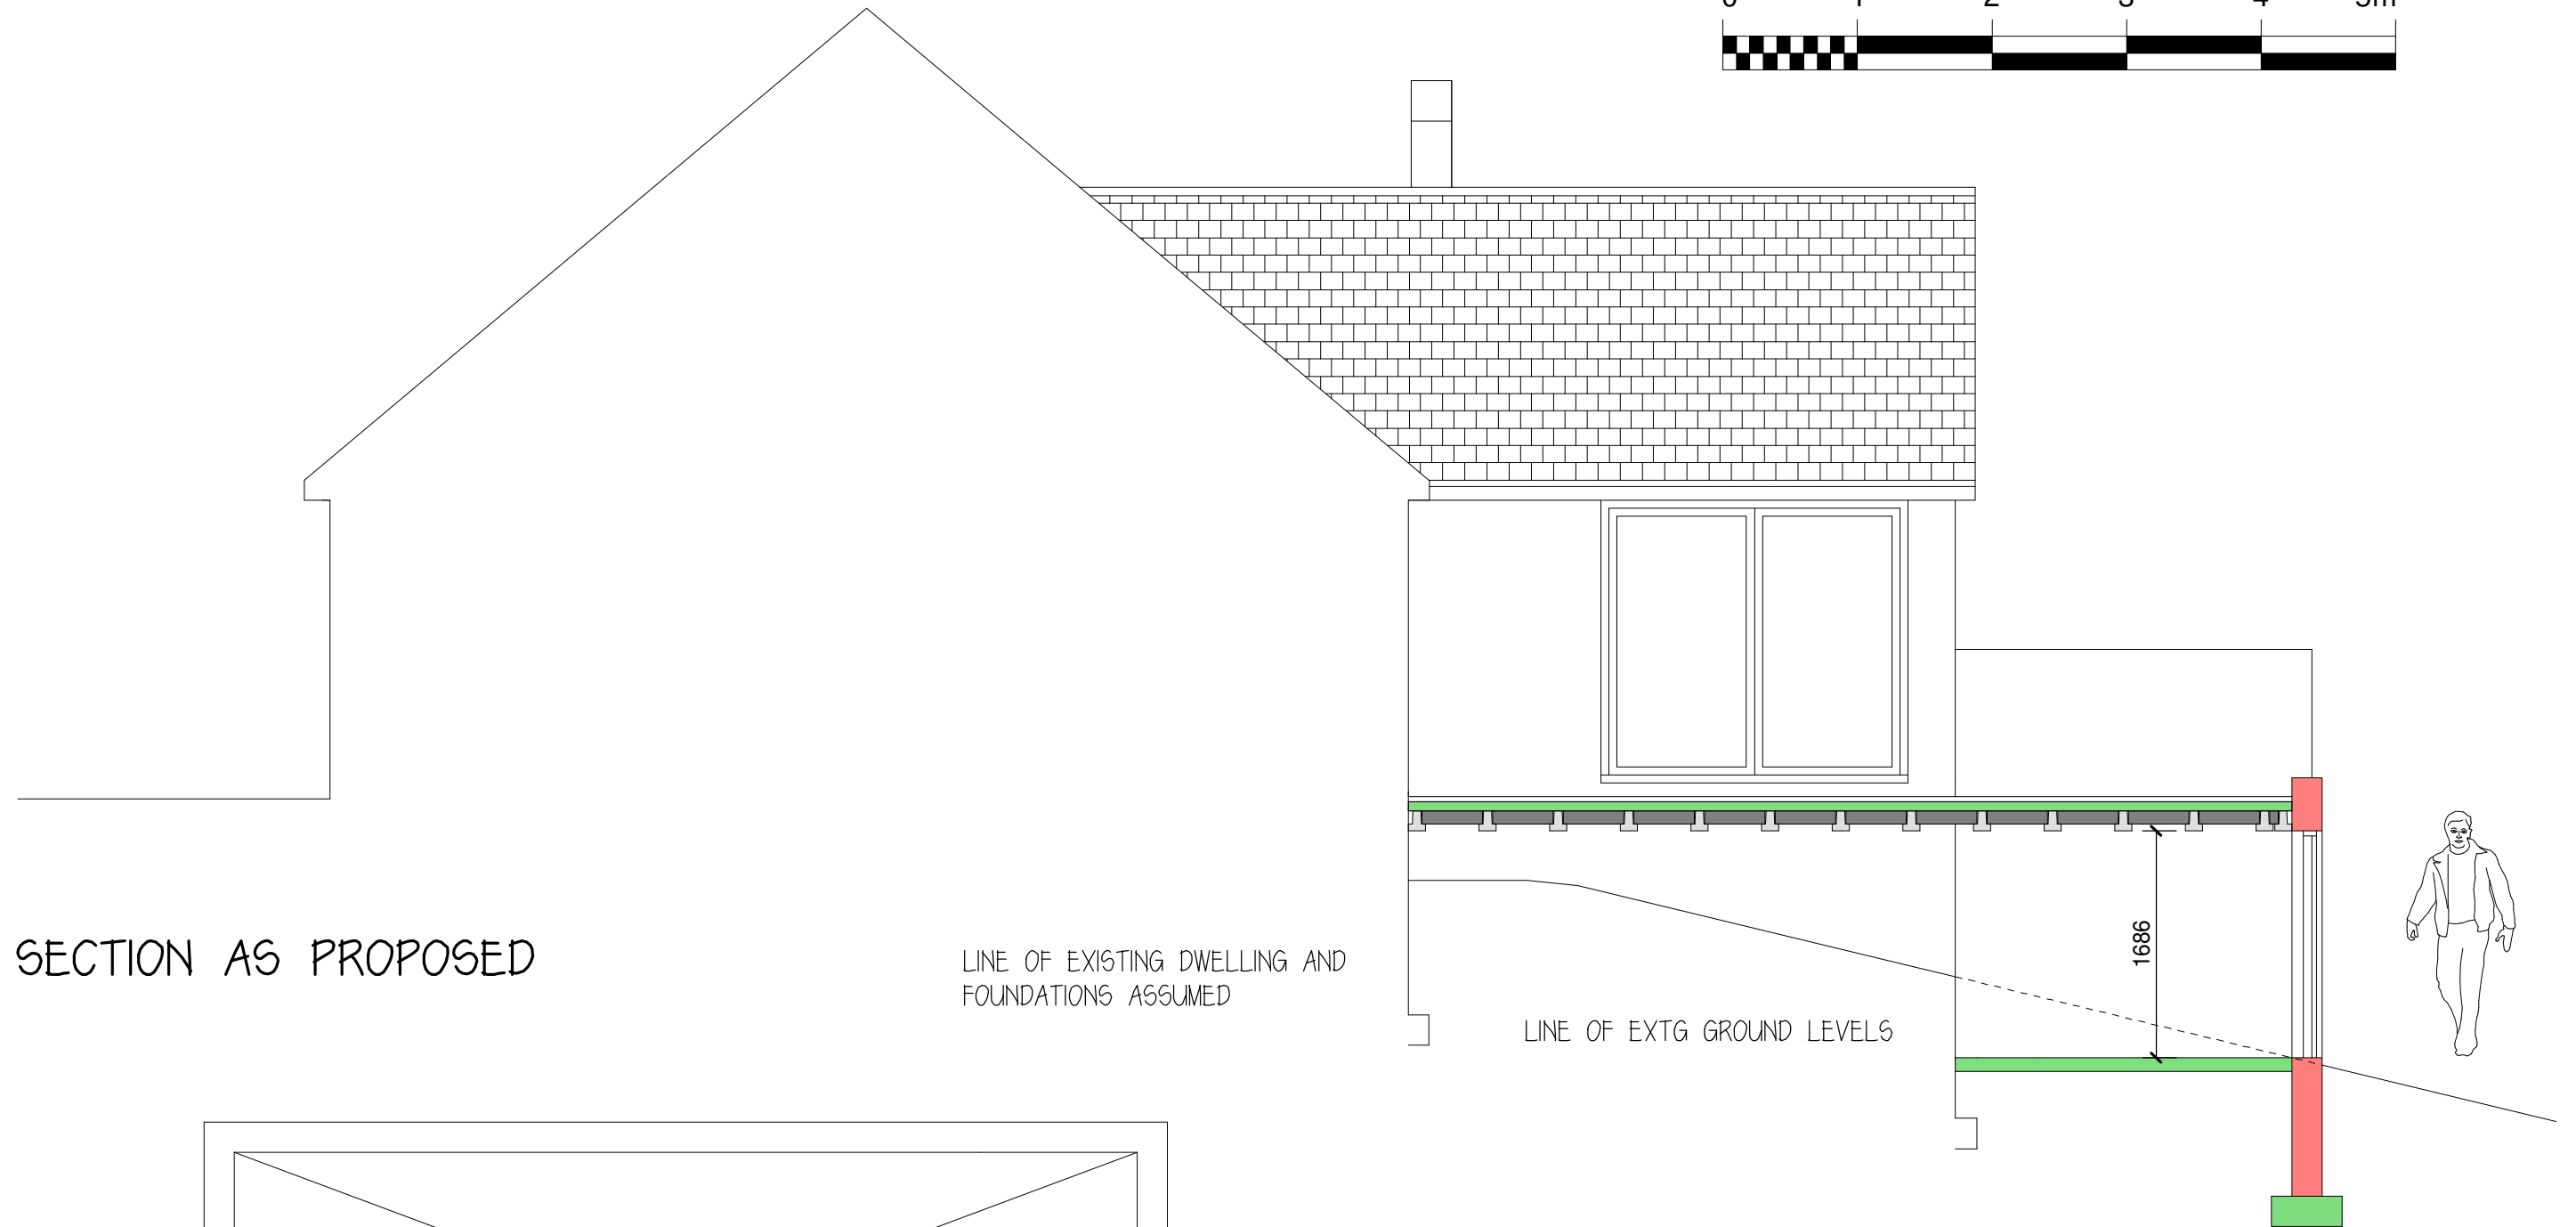

SECTION AS PROPOSED


LINE OF EXISTING DWELLING AND
FOUNDATIONS ASSUMED

LINE OF EXTG GROUND LEVELS

NEW WALL AND FOUNDATIONS

1686

AREA OF USABLE FLOOR SPACE BELOW DECK
WITH RESTRICTED HEADROOM

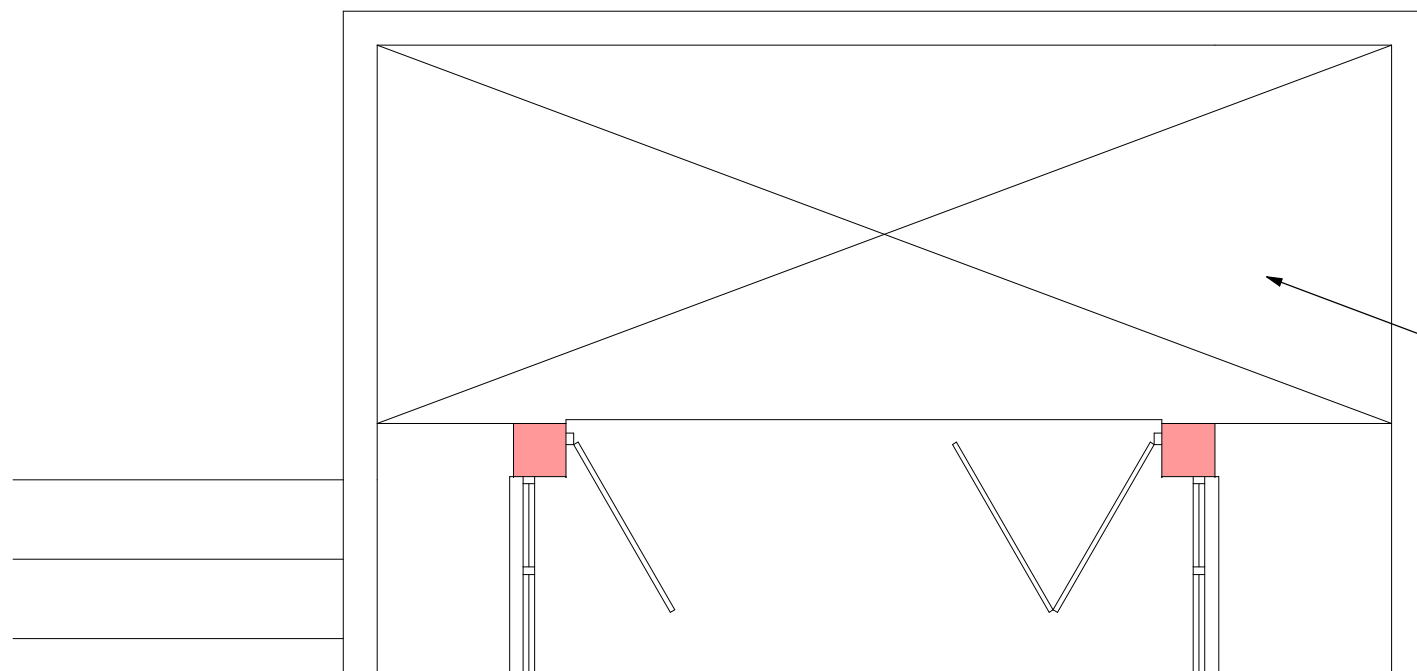

PART GROUND FLOOR PLAN

SCALE 1:50 DATE AUG 2026 DWG NO Rw/p/o3