



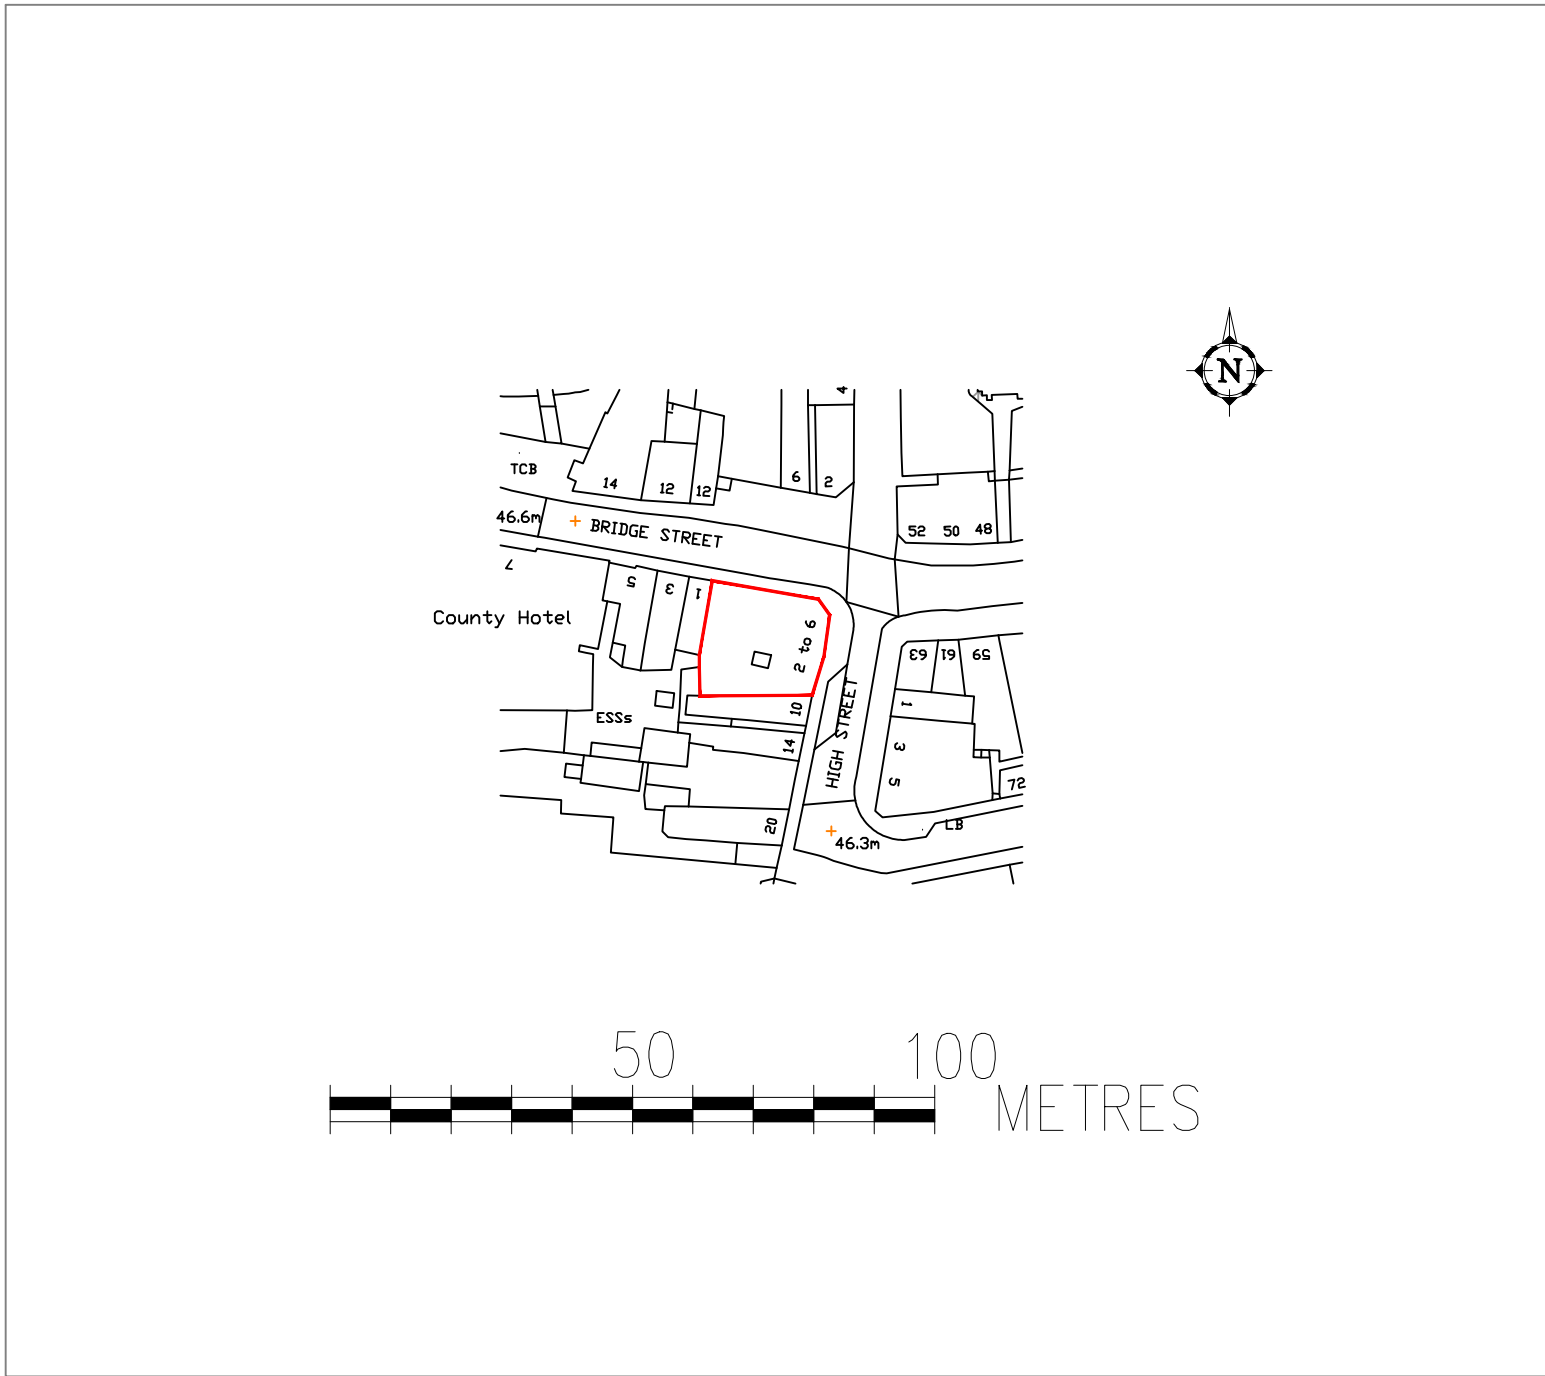

LOCATION PLAN
SCALE 1:1250

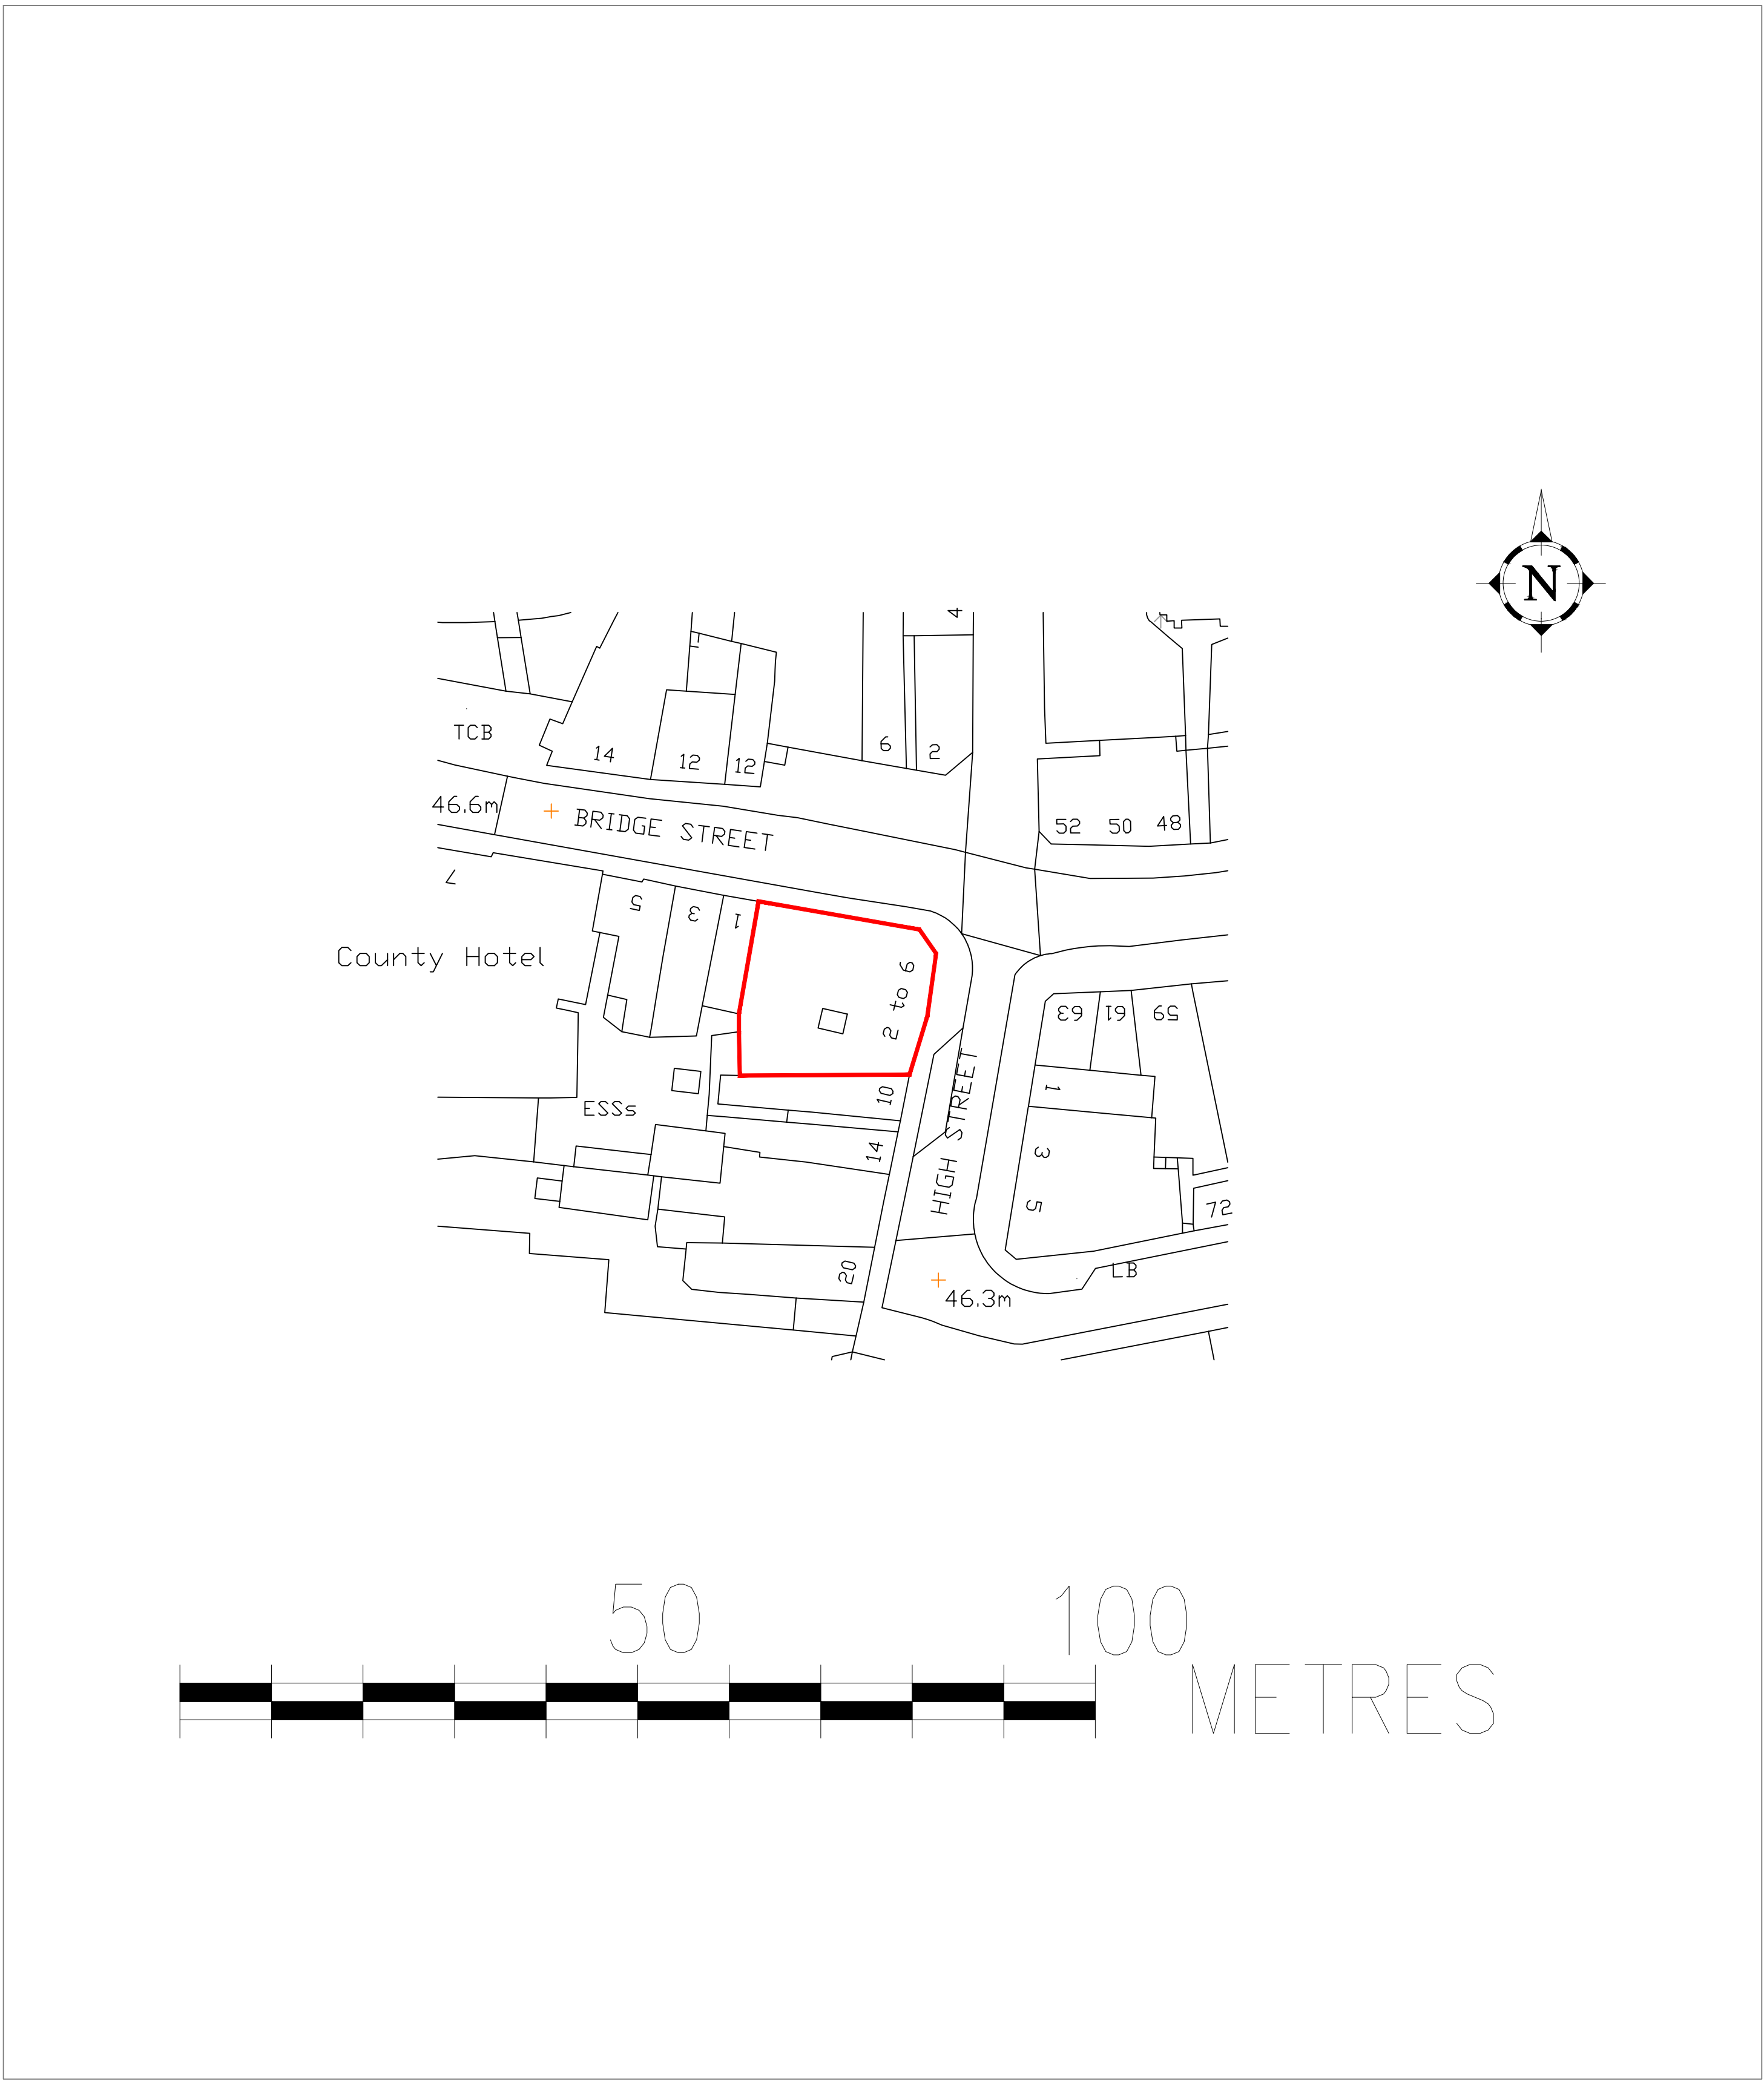

SITE PLAN
SCALE 1:500

PLANNING

A	11.08.26	INITIAL ISSUE	A
REV	DATE	PURPOSE	DRN
CLIENT	BARCLAYS BANK		
PROJECT	2-6 HIGH STREET, SALISBURY, SP1 2NP		
TITLE	EXISTING SITE & LOCATION PLAN		

REVISION	DWG No.	ADC178/201	SCALE	varies@ A1
A	DATE	11.8.26	DRAWN	ADC
			CHECKED	ADC



ADC CONSULTING

The Cabinet Makers House
42 High Street
Lavenham
Suffolk
CO10 9PY

Tel: 07990 914998