


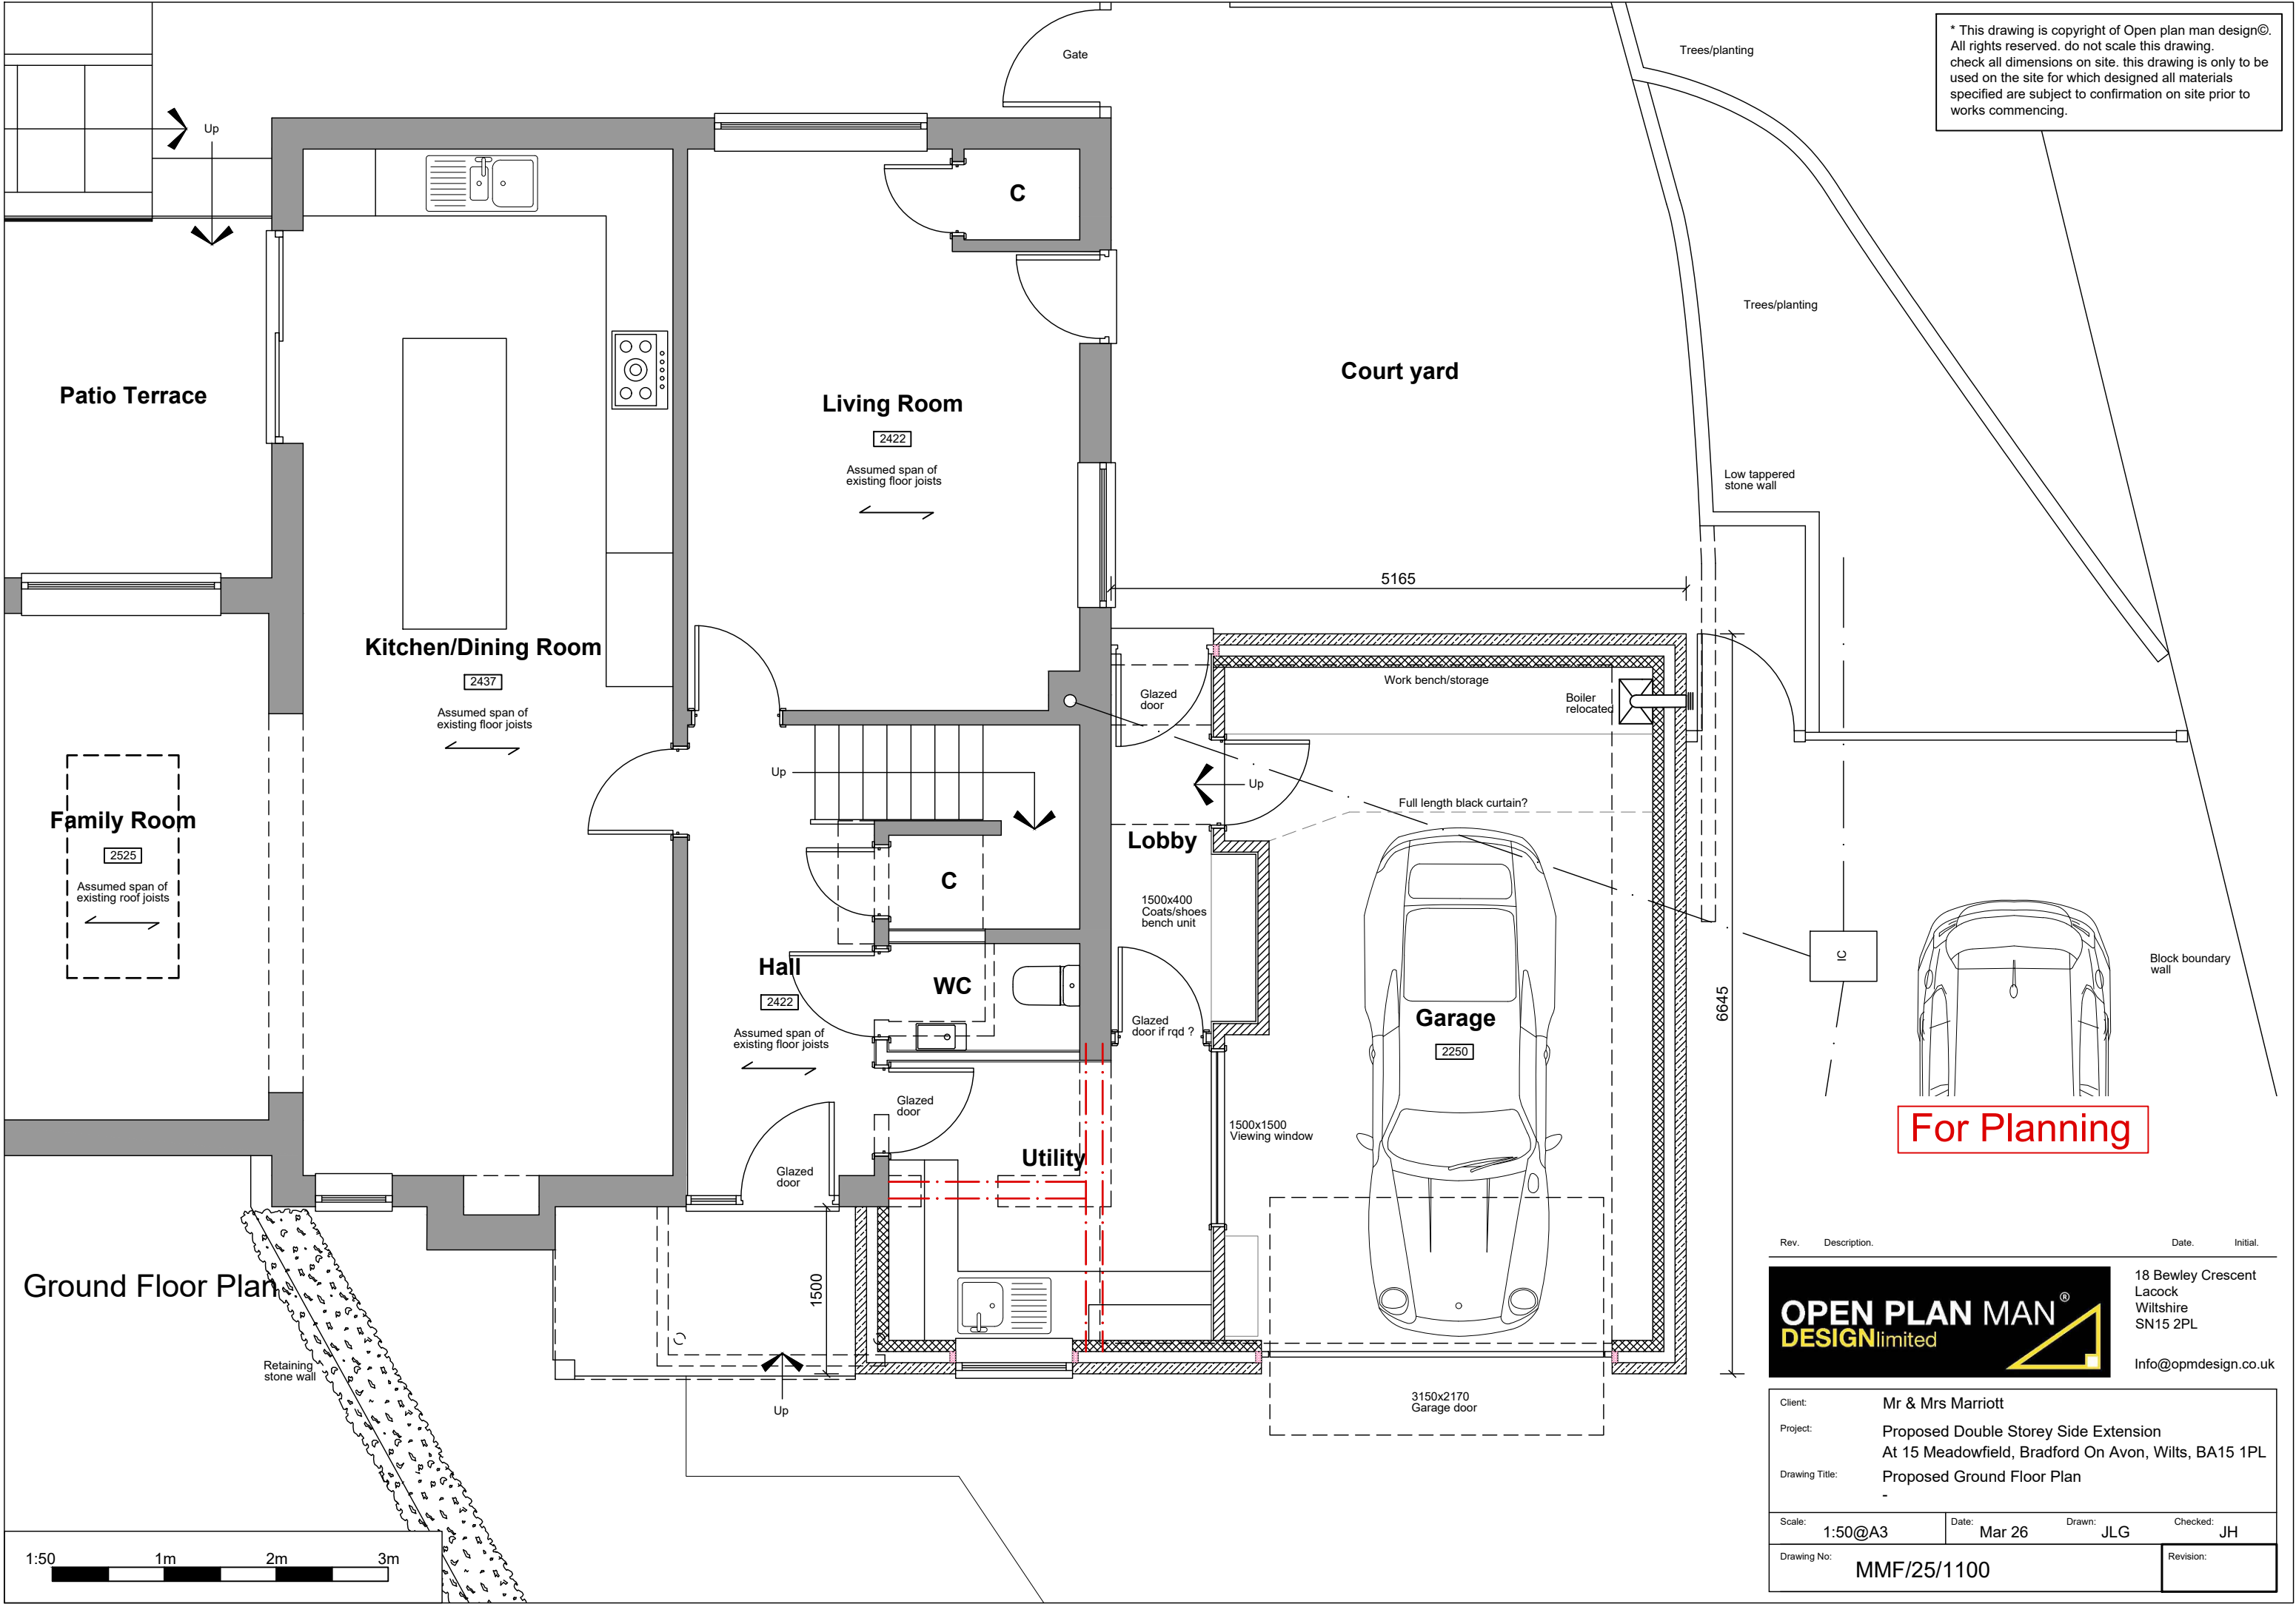

Rev.	Description.	Date.	Initial.
OPEN PLAN MAN[®] DESIGNlimited 18 Bewley Crescent Lacock Wiltshire SN15 2PL Info@opmdesign.co.uk			
Client:	Mr & Mrs Marriott		
Project:	Proposed Double Storey Side Extension At 15 Meadowfield, Bradford On Avon, Wilts, BA15 1PL		
Drawing Title:	Proposed Ground Floor Plan		
Scale:	1:50@A3	Date:	Mar 26
Drawn:	JLG	Checked:	JH
Drawing No:	MMF/25/1100		Revision: