
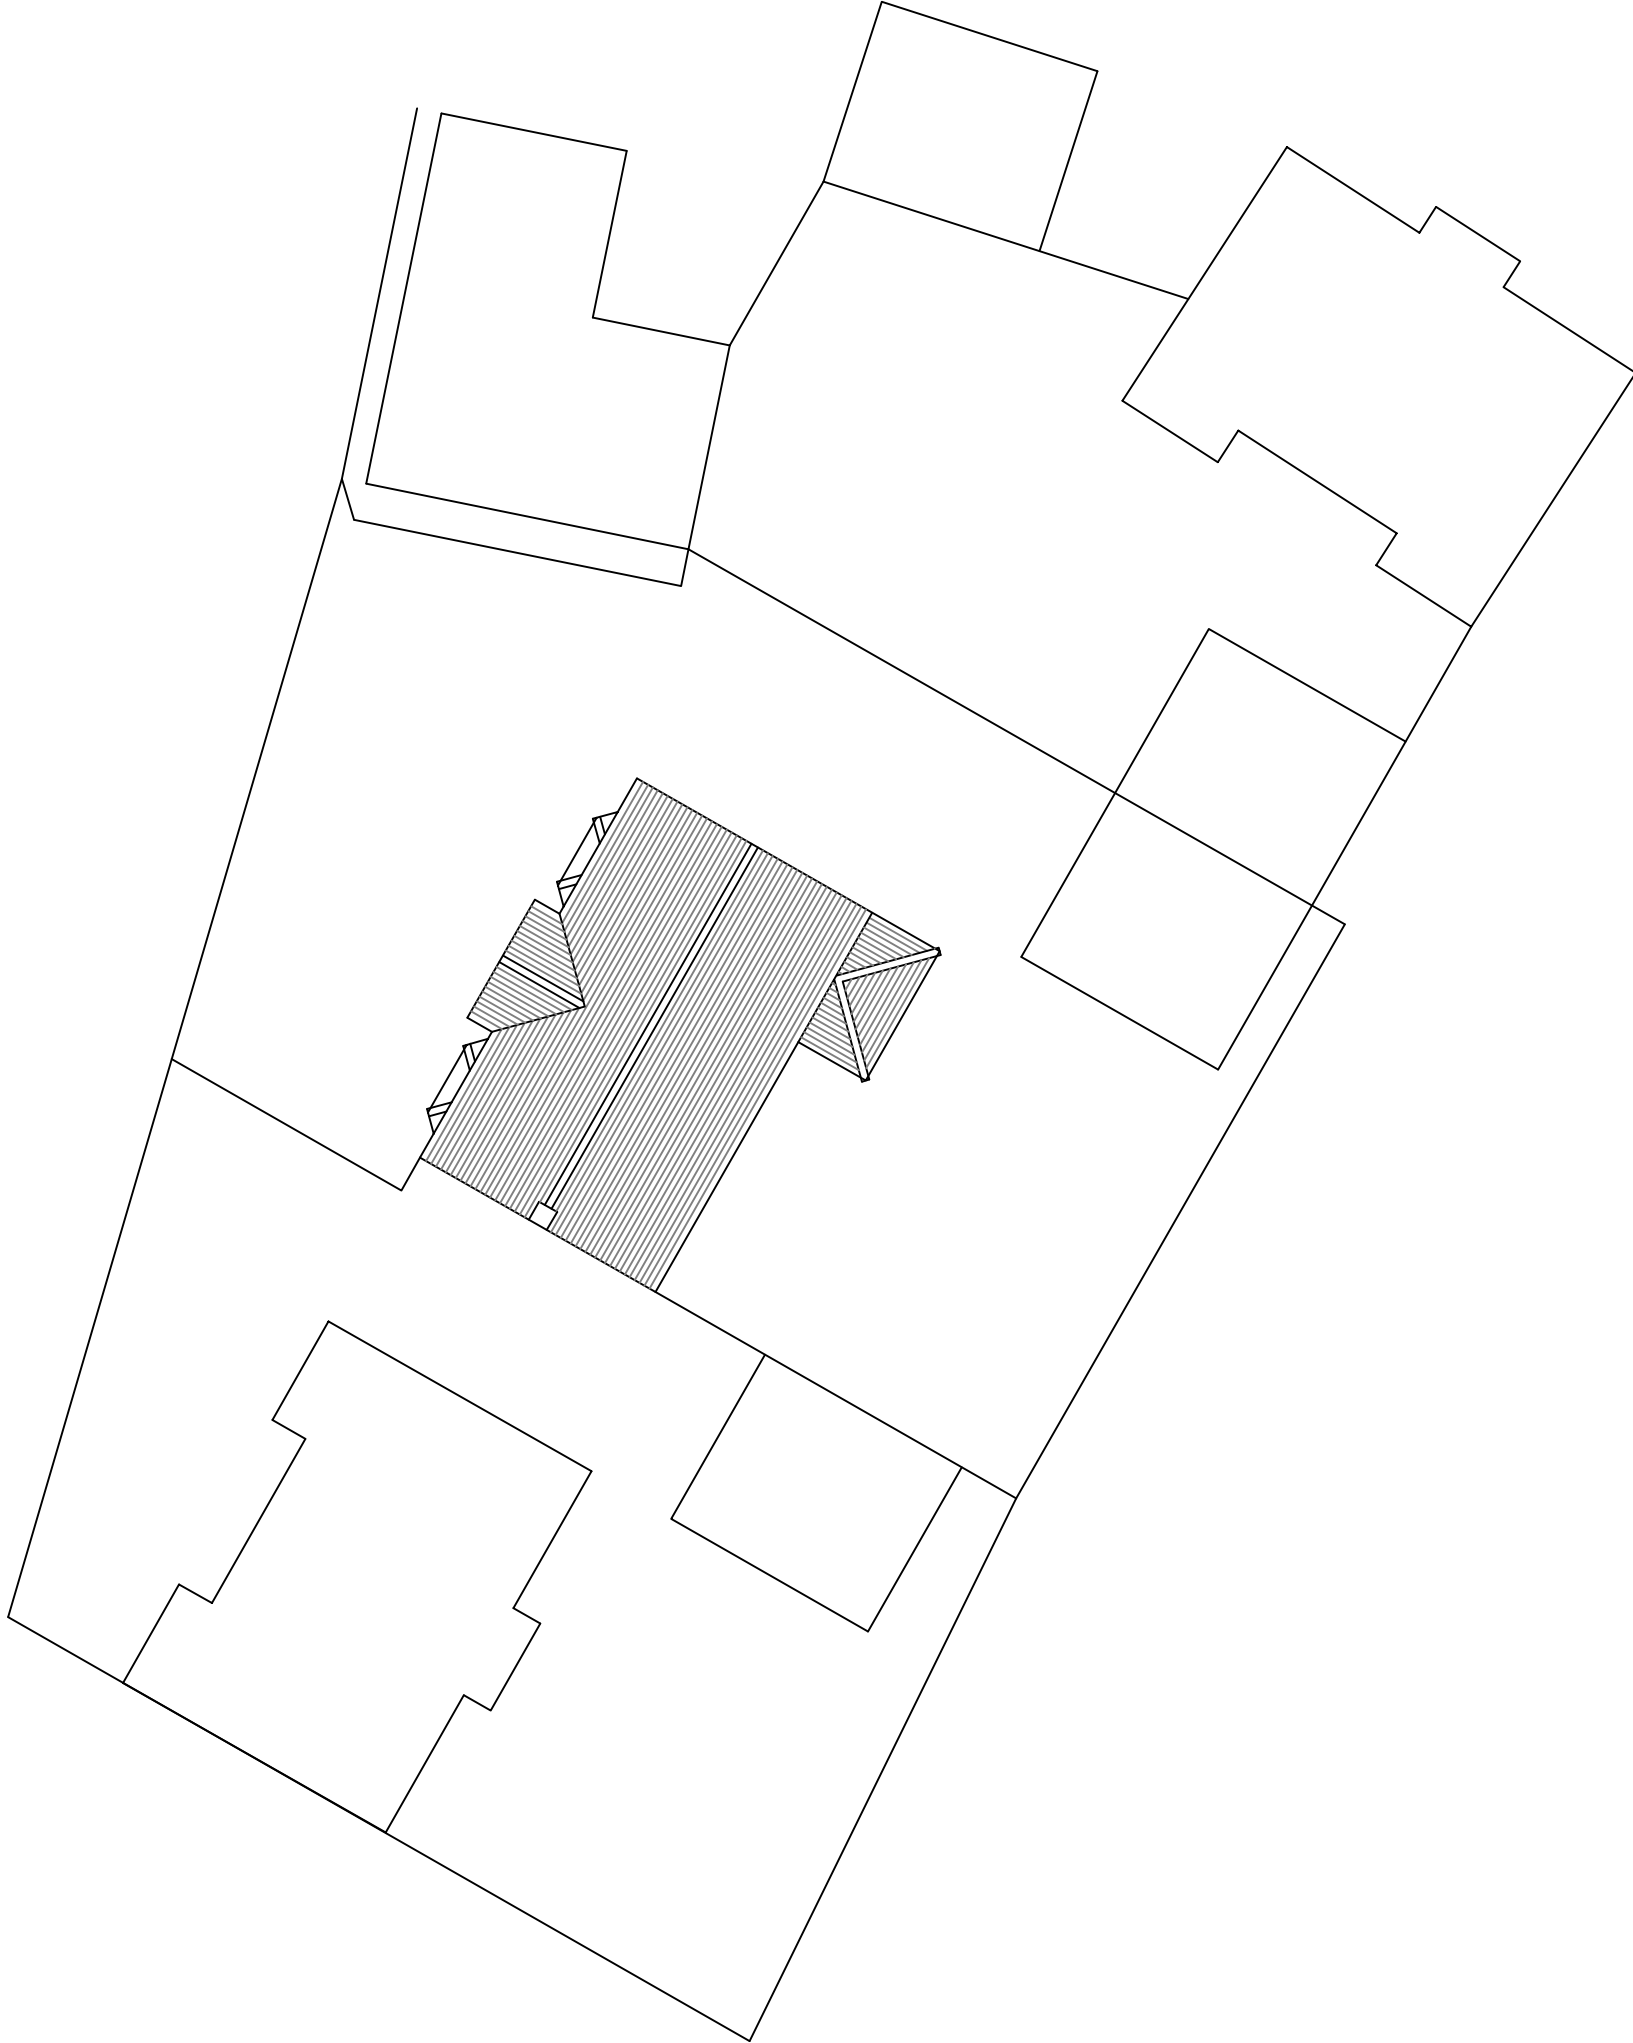


SITE PLAN 1:200

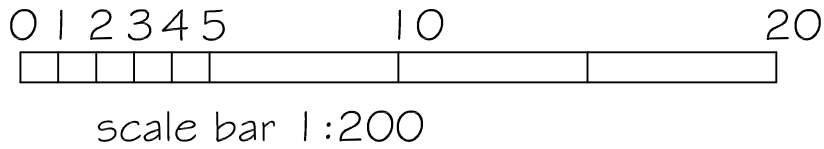

SJF PLANNING & DESIGN SERVICE 01225 782078 simonnearthebell@gmail.com		
PROPOSED GARDEN PERGOLA		
CLIENT MR & MRS P BENISON		
LOCATION 7 PARK ROAD BOWERHILL MELKSHAM SN1 2 GWG		
TITLE EXISTING BLOCK PLAN 1:200		
DRG NO	ISSUE	DATE
2603-3	I	MAY 2026