



NOTES:
This drawing is copyright of the Architects and must not be used without their permission. All dimensions to be checked on site. Discrepancies and omissions to be reported immediately to the Architect.

 


Scale 1:50 @ A1 - 1:100 @ A3


DRAWING LEGEND	
	Existing
	Above/Below
	SVP Soil & Vent Pipe
	AAV Air Admittance Valve
	RWP Rainwater Pipe
	G Gully
	Boundary Line

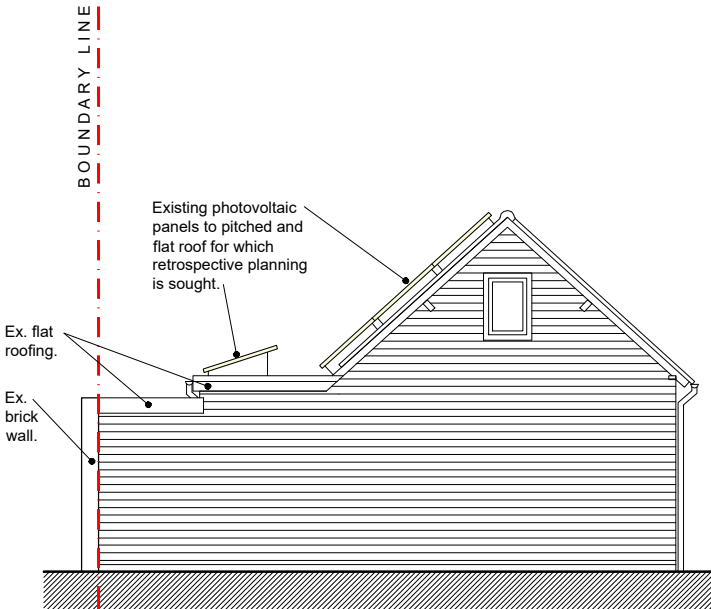


Existing North-West Elevation
(Moorfield Lodge, 2A Church Street)
1:50 @ A1 (1:100 @ A3)

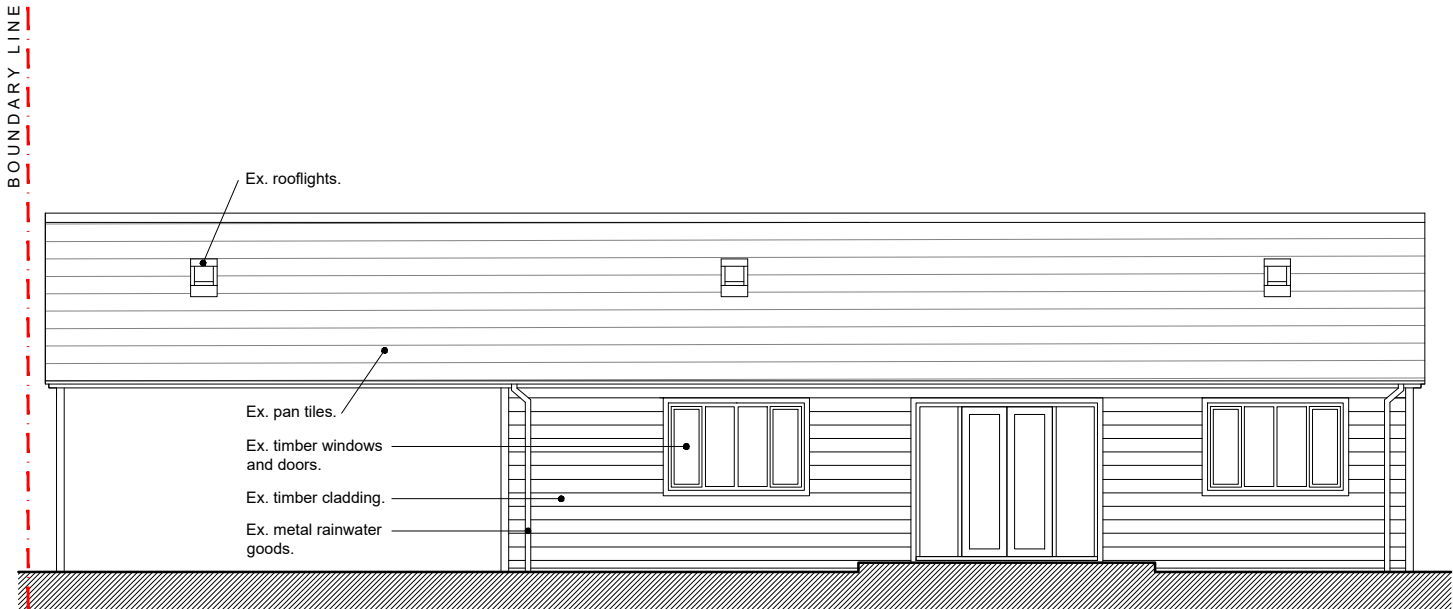

Existing South-West Elevation
(Moorfield Lodge, 2A Church Street)
1:50 @ A1 (1:100 @ A3)

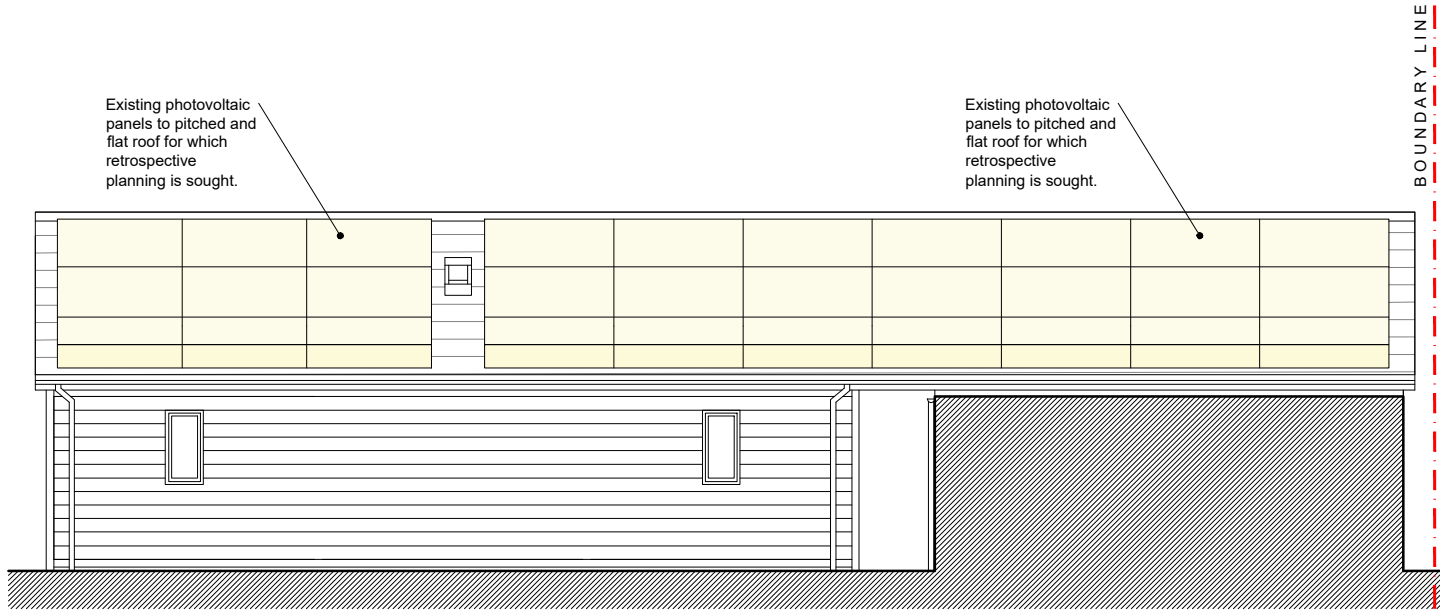

Existing North-East Elevation
(Moorfield Lodge, 2A Church Street)
1:50 @ A1 (1:100 @ A3)

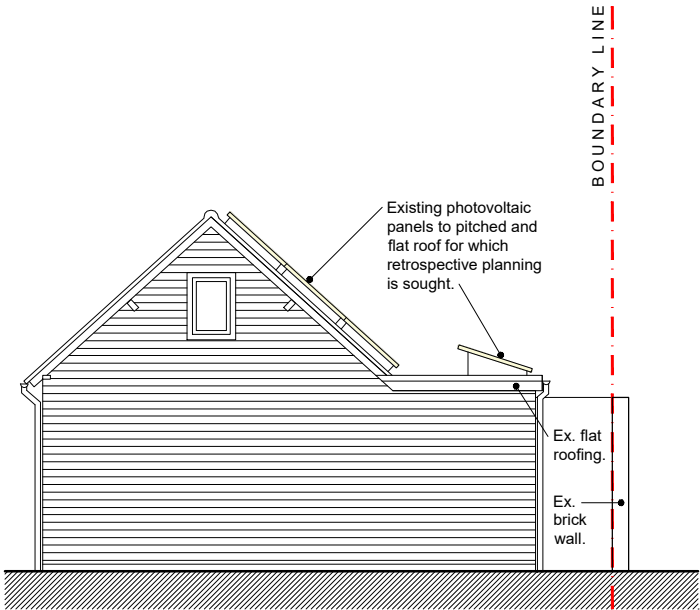

Existing South-East Elevation
(Moorfield Lodge, 2A Church Street)
1:50 @ A1 (1:100 @ A3)

-	-	-
Rev	Revision	Date



Macey's Architectural Design & Development Ltd
15 Craybourne Road, Melksham, Wiltshire, SN12 7DH
Email: benmacey@maddltd.co.uk Tel: 07867417112

Title: Existing Outbuilding Elevations

Project: Moorfield Farm, 2 Church Street, Wiltshire, BA14 6EW

Client: Mr & Mrs Stevens
Drawing Scale: 1:50 @ A1 (1:100 @ A3)
Drawing Date: August 2026

Drawing Number: 26/1055/106